Construction staff and operatives must ensure the principal contractor has provided thorough and accurate information on all health and safety aspects relating to the designs identified on this drawing including the review of:

- Designers/contractors risk assessments
- Method statements
- Permit to work
- Pre construction information

The designers note that the following health and safety risks relating to this drawing have not been eliminated during the design process:


ref	residual risk



View A




View B

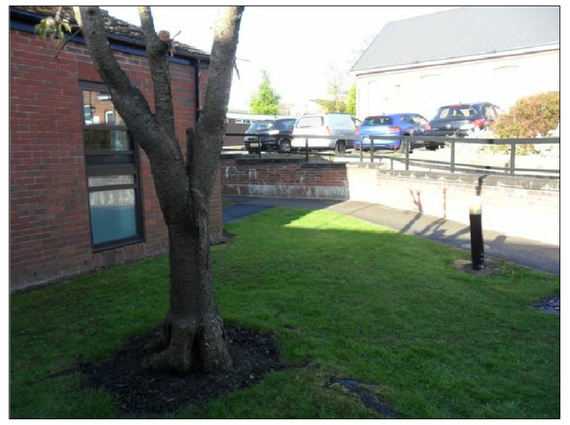


View C



View D

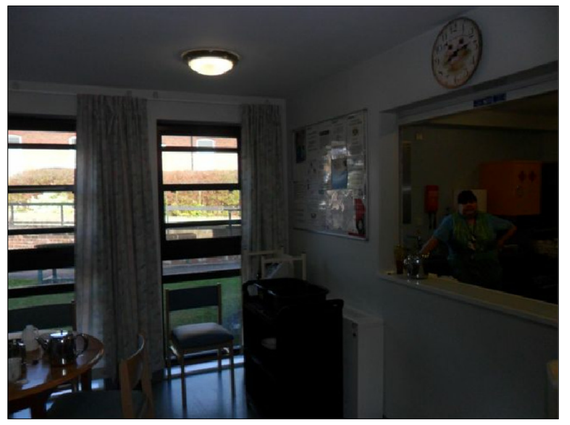

View E

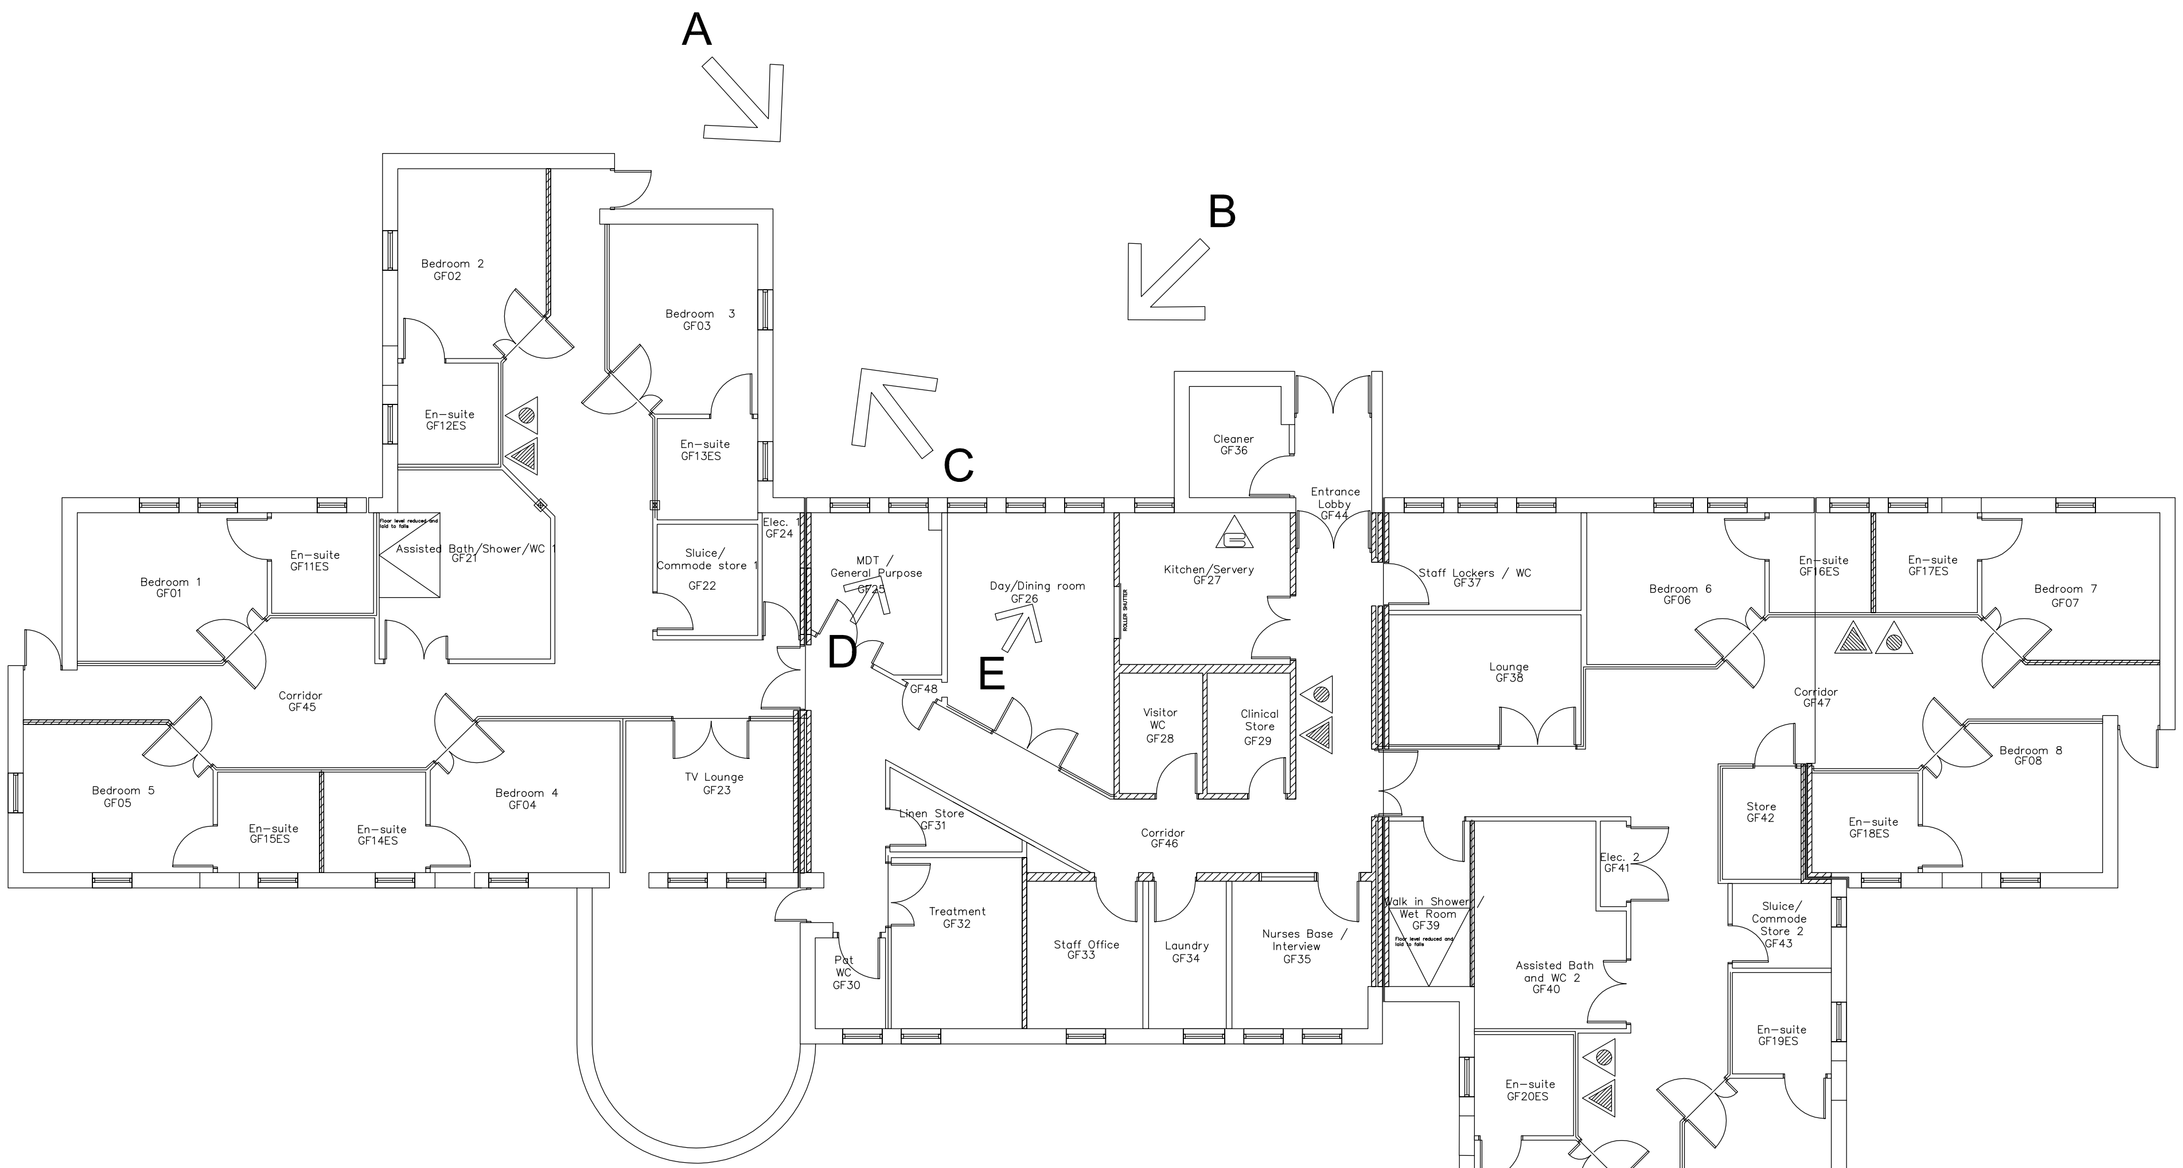

WILLOW WARD
EXISTING PLAN

revision	date	by
		chk

All dimensions to be verified on site and the Architect informed of any discrepancies. drawings and specifications should be read in conjunction with the Health and Safety Plan; all conflicts should be reported to the CDM Co-ordinator.

This drawing is the Property of Bowman Riley Architects Limited ©
DO NOT SCALE FROM THIS DRAWING

- [ ] preliminary
- [ ] comment
- [ ] construction
- [x] planning
- [ ] tender
- [ ] record

BOWMANRILEY HEALTHCARE
Toronto Square · Toronto Street · Leeds · LS1 2HJ
Leeds | London | Skipton
0113 391 7570 · www.bowmanriley.com

Interserve Ingenuity at work
South West Yorkshire Partnership NHS Foundation Trust

drawn by	checked by	date	scale @ A1
PH	MD	09/07/2015	1:100

Kendray Hospital
Barnsley

Existing Plan
Willow Ward Extension

project number	drawing number	revision
HC1297	200	-

cad reference: Q:_HC Projects\HC1297 - Various Projects at Fieldhead\HC1297 - 03 Cad\Willow Ward Day Room\HC1297 - Proposed Extention to Willow Ward_BigOh1.dwg