
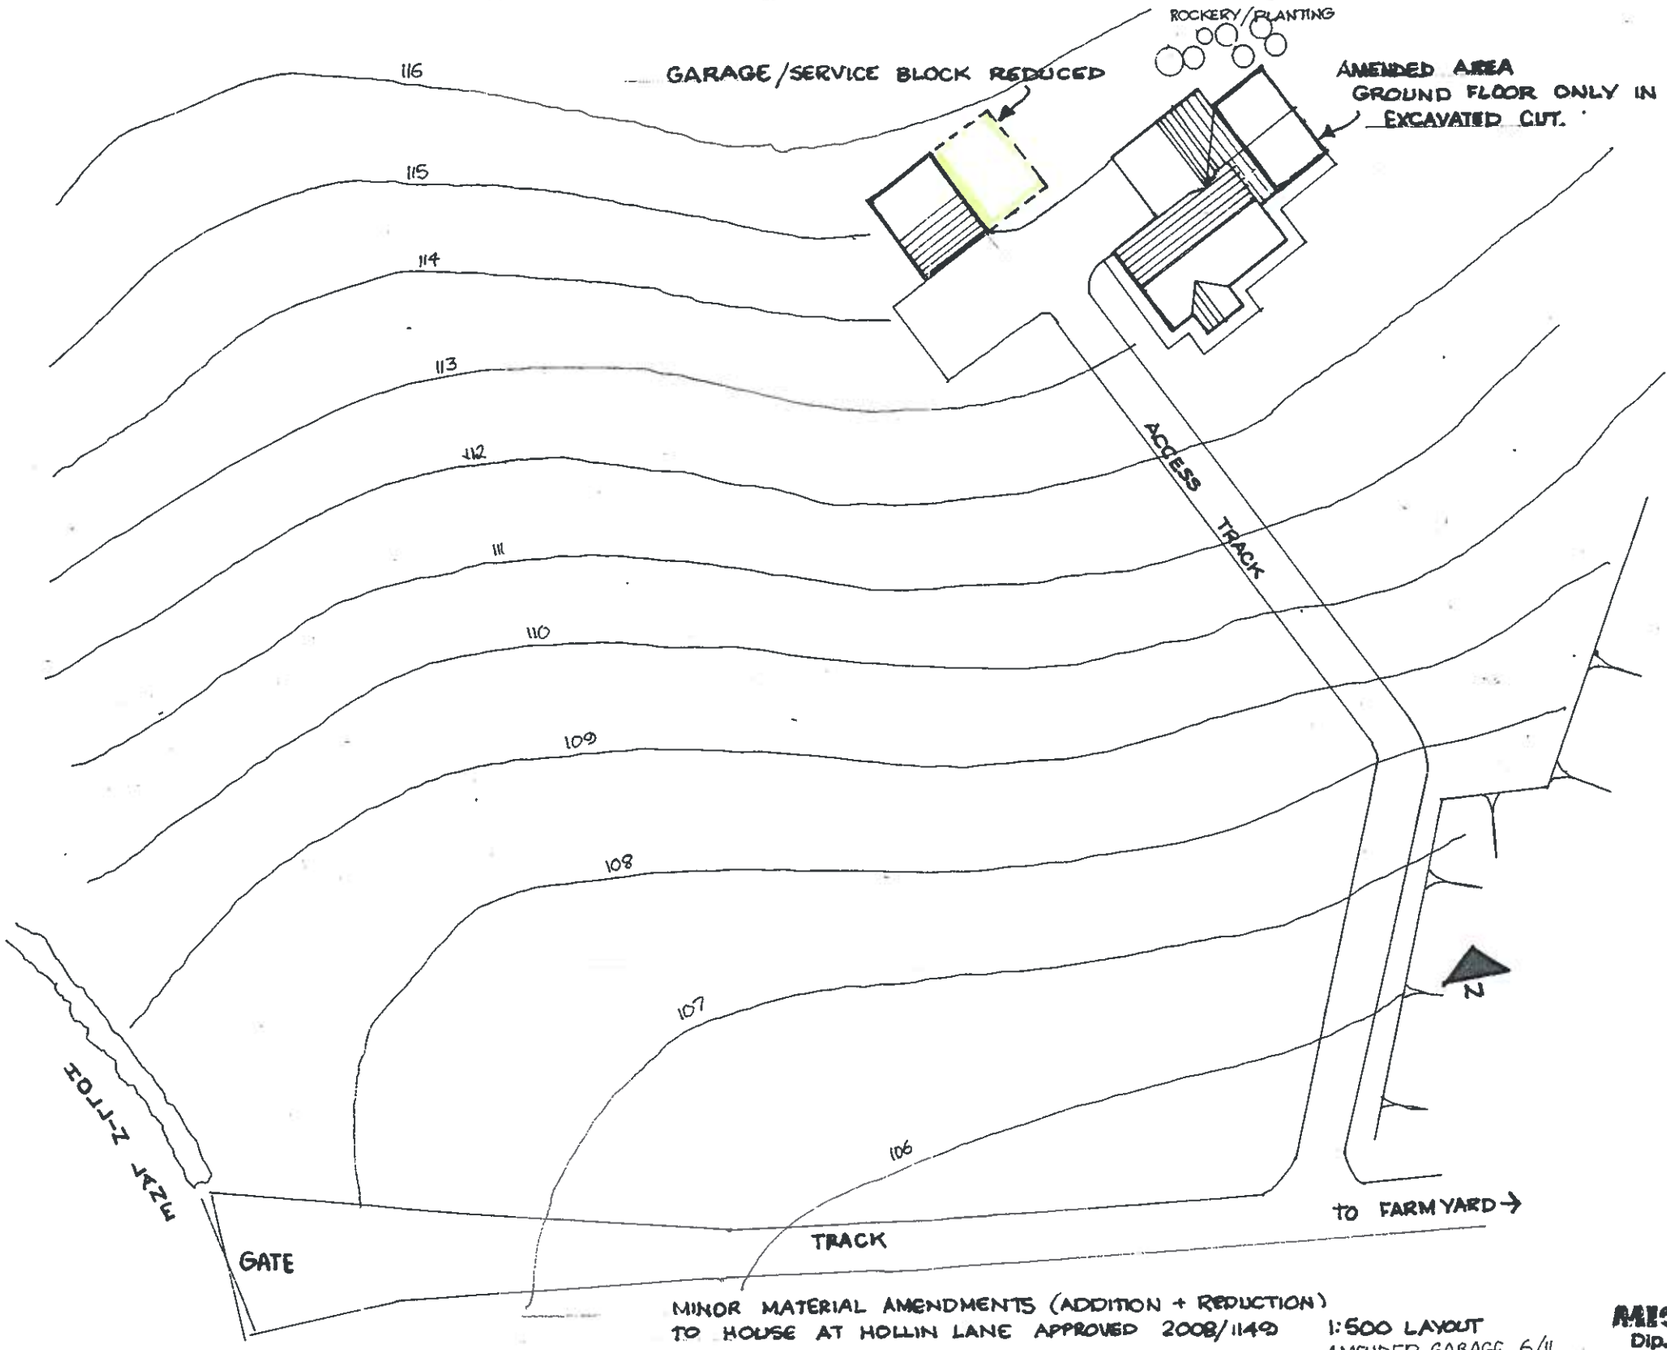




MINOR MATERIAL AMENDMENTS (ADDITION + REDUCTION)
TO HOUSE AT HOLLIN LANE APPROVED 2008/1149

1:500 LAYOUT
AMENDED GARAGE 6/11
DRG A8


**MICHAEL A CLYNCH**
Dip. Arch. Dip. T. P. A.R.I.B.A.
Architect & Town Planner
14 Huddersfield Road, Ingbirchworth
Sheffield S36 7GF Tel: 01226 766308

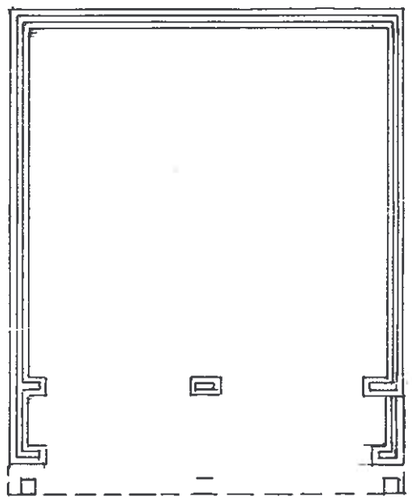


GARAGE FLOOR PLAN

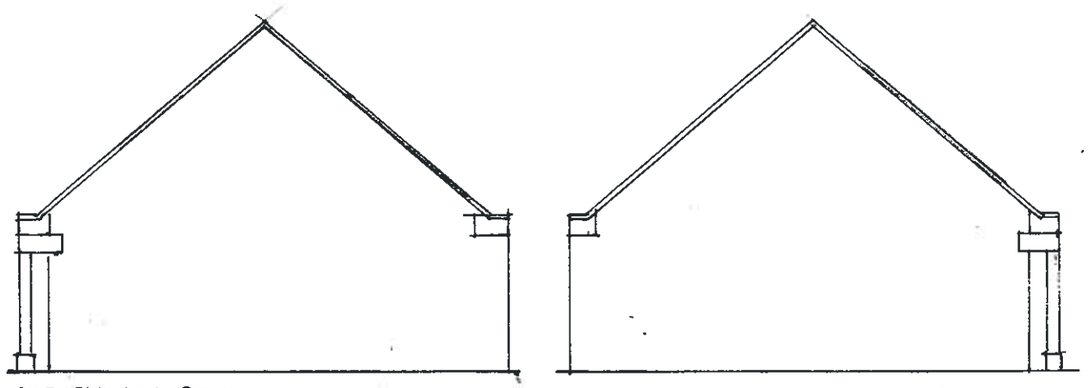

SIDE ELEVATIONS

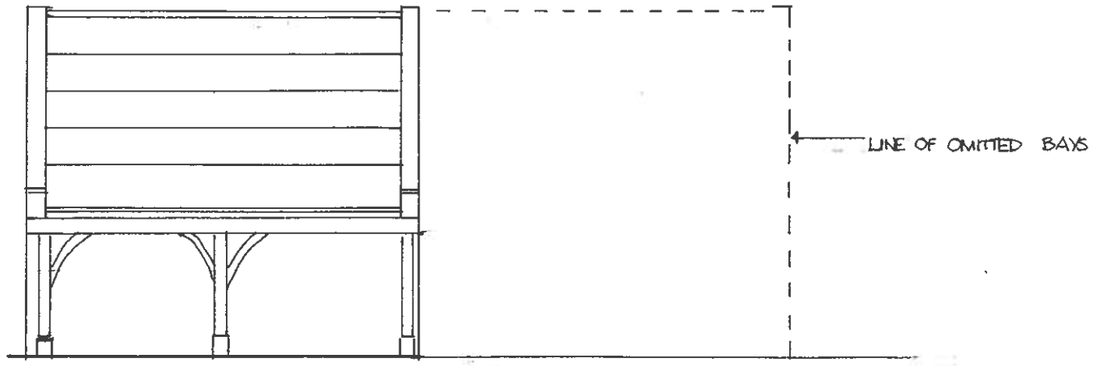



GARAGE FRONT ELEVATION

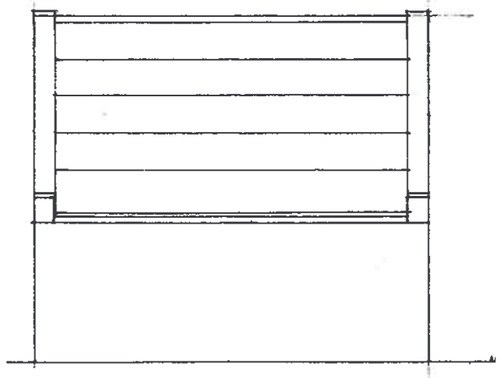

REAR ELEVATION

1:100 GARAGE BLOCK HOLLIN HOUSE LANE (MODIFIED FROM 2008/1149) 6/2015 DRG A9

MICHAEL A CLYNCH
Dip. Arch. Dip. T. P. A.R.I.B.A.
Architect & Town Planner
94 Huddersfield Road, Ingbirchworth
Sheffield S36 7GF Tel: 01226 766308

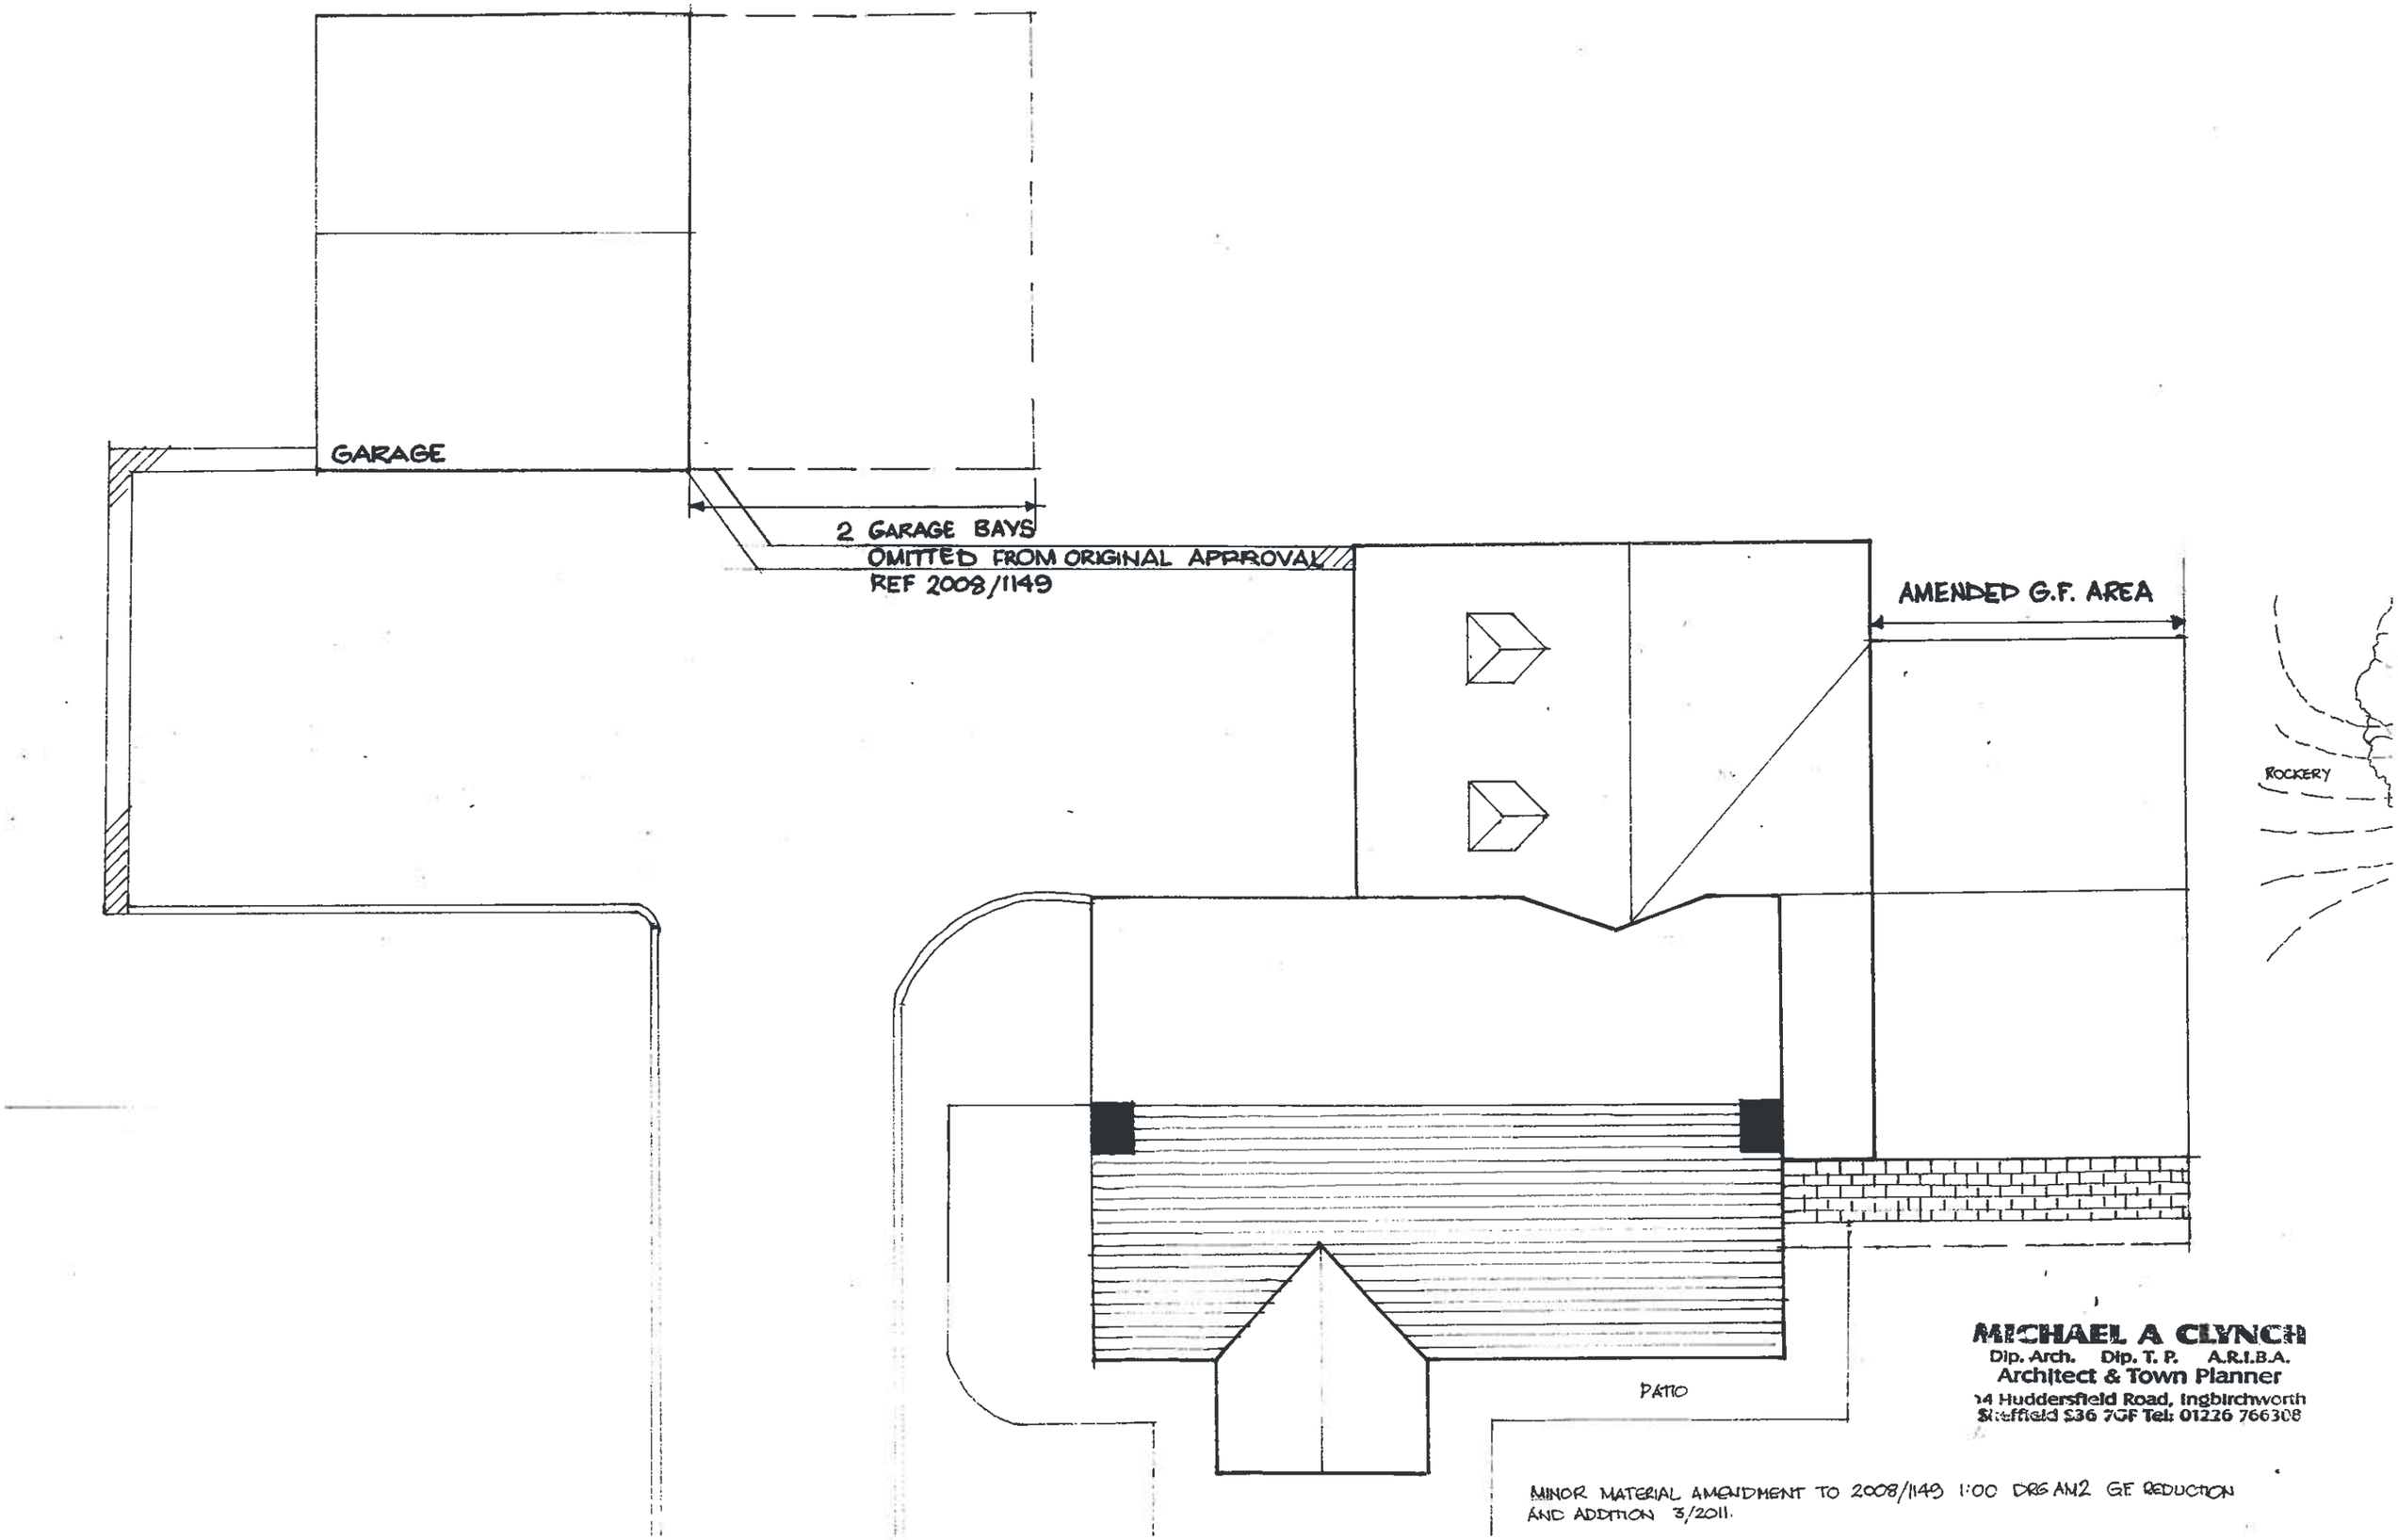


MICHAEL A CLYNCH
Dip. Arch. Dip. T. P. A.R.I.B.A.
Architect & Town Planner
14 Huddersfield Road, Ingbirchworth
Sheffield S36 7GF Tel: 01226 766308

MINOR MATERIAL AMENDMENT TO 2008/1149 1:00 DRG AN2 GF REDUCTION AND ADDITION 3/2011.