


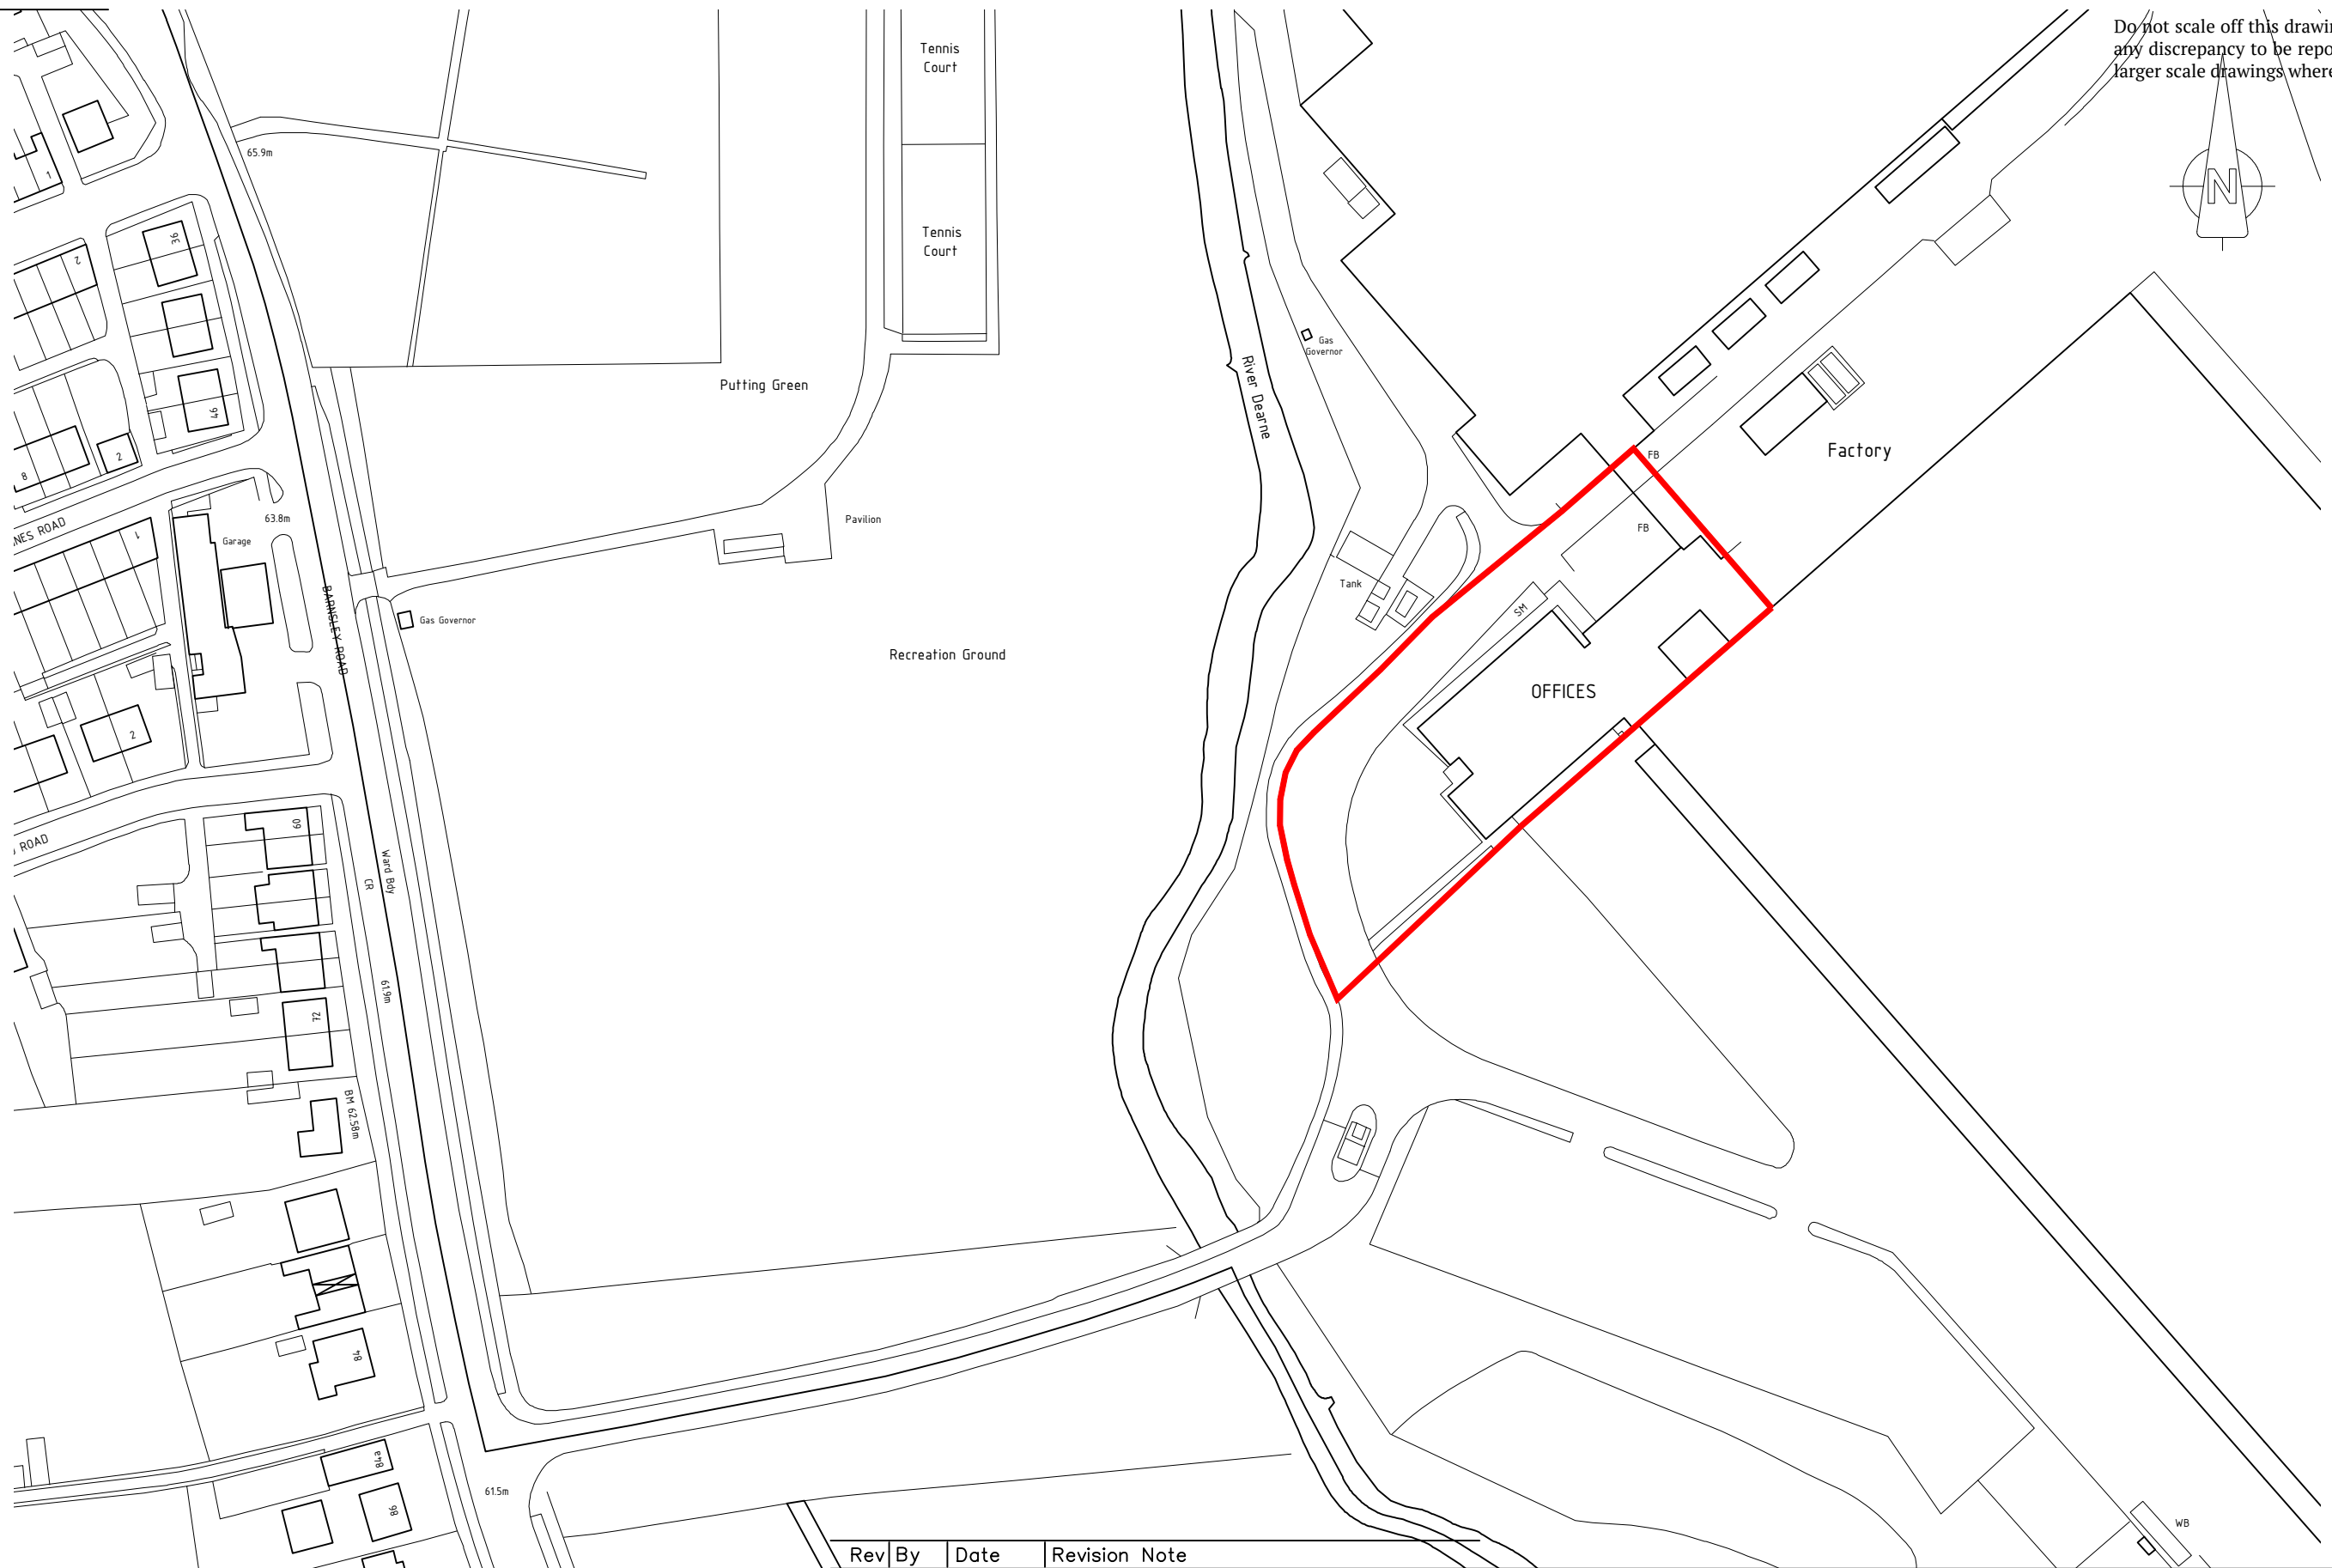

Rev	By	Date	Revision Note
-----	----	------	---------------

Roman Ridge, Main
Street,
Aberford, Leeds,
LS25 3AW
T: 0113 281 2000
E: pbp@pbarchitects.co.uk
W: www.pbarchitects.co.uk



Project	Darton Business Park - Replacement of Offices with Warehouse
---------	---

Stage	Scale	Drawn	Checked	Date
PLANNING	1:1250	MS	TR	05/02/2021

Proj. Ref.	File Name	Revision
5607	- 9001	- P01