

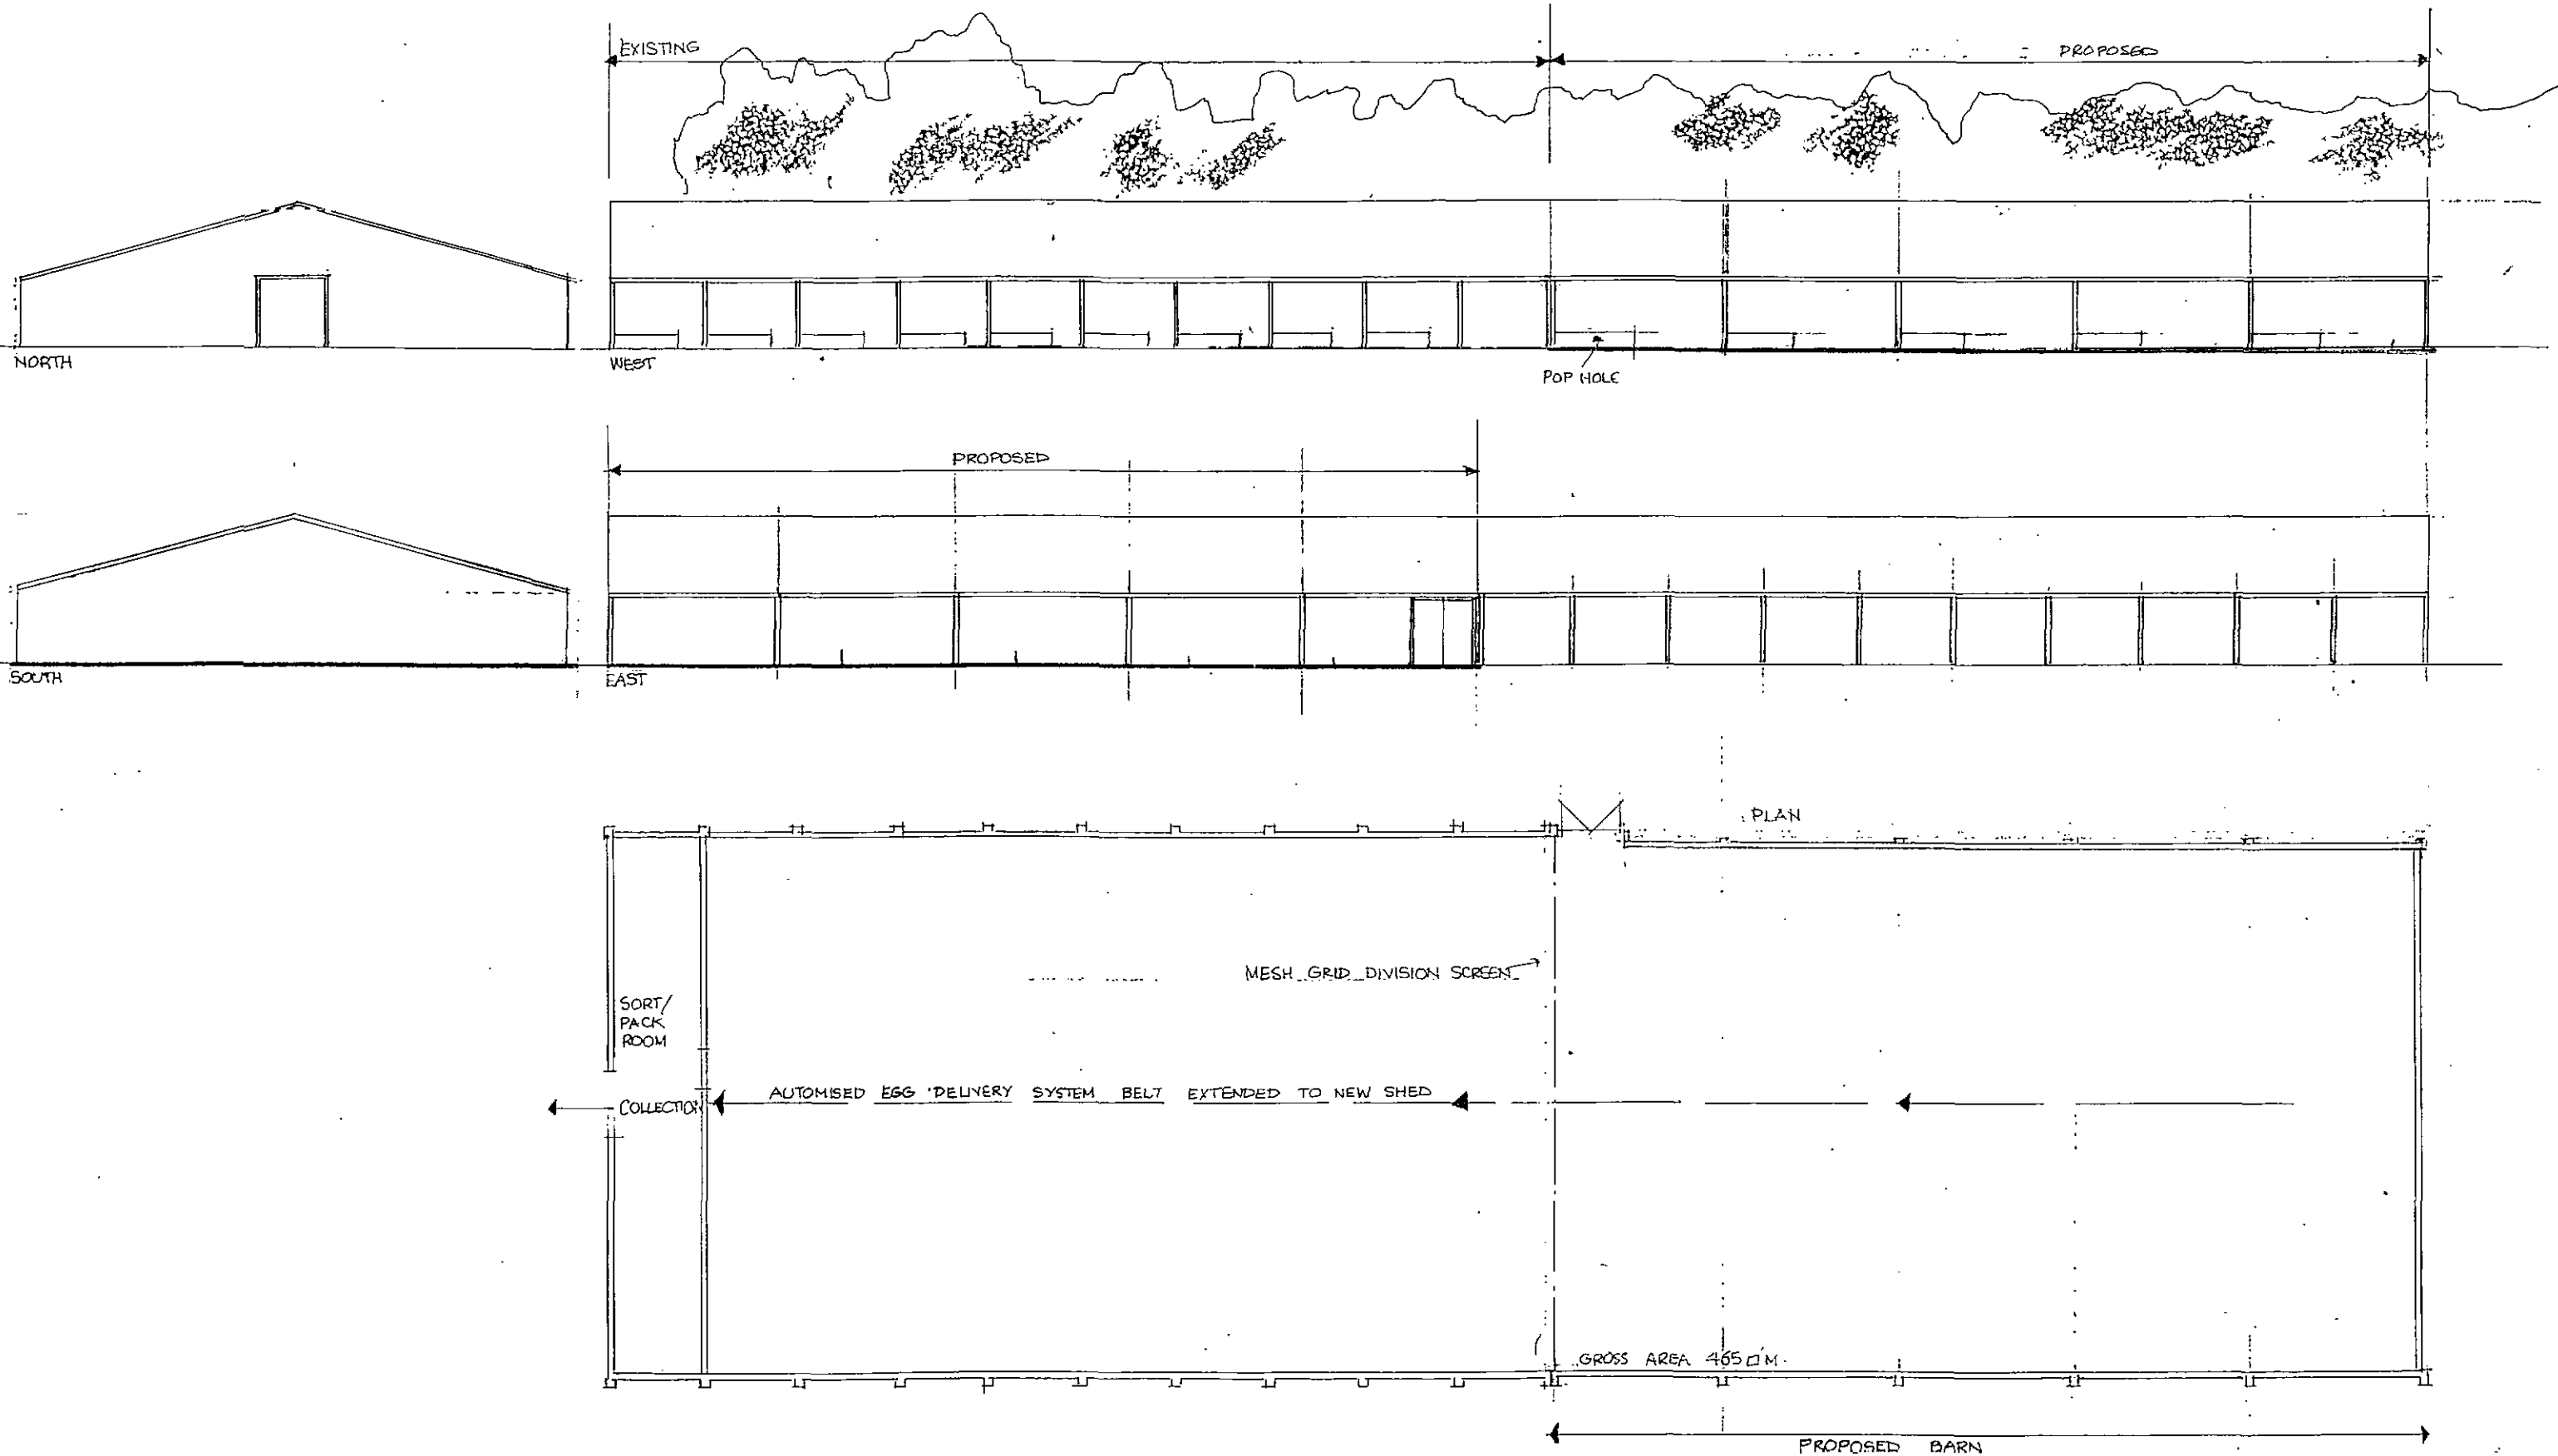


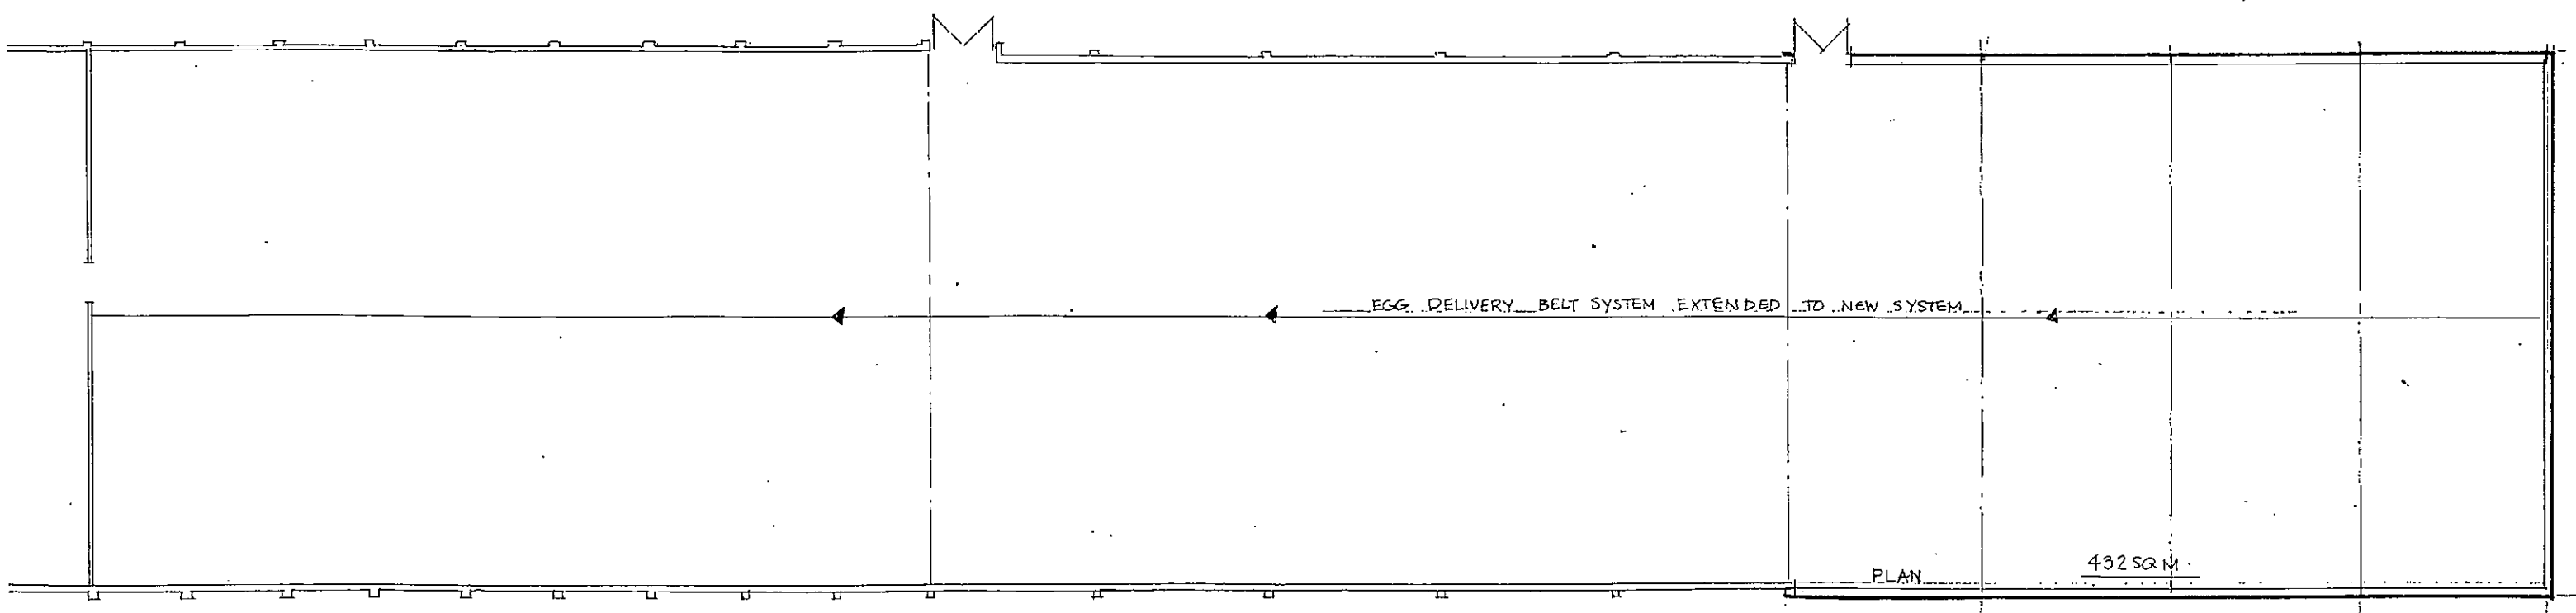

ORGANIC EGG PRODUCTION UNIT AT LITTLE DOUBTING FARM HARTCLIFFE HILL ROAD PENISTONE -
 ADDITIONAL SHED - ELEVATIONS + PLAN SCALE 1:200 DES NO A1 4/2012 AMENDED GROSS FLOOR AREA 5/2012

MICHAEL A CLYNCH
 Dip. Arch. Dip. T. P. A.R.I.B.A.
 Architect & Town Planner
 14 Huddersfield Road, Ingbrichworth
 Sheffield S36 7GF Tel: 0114 26 7803/4

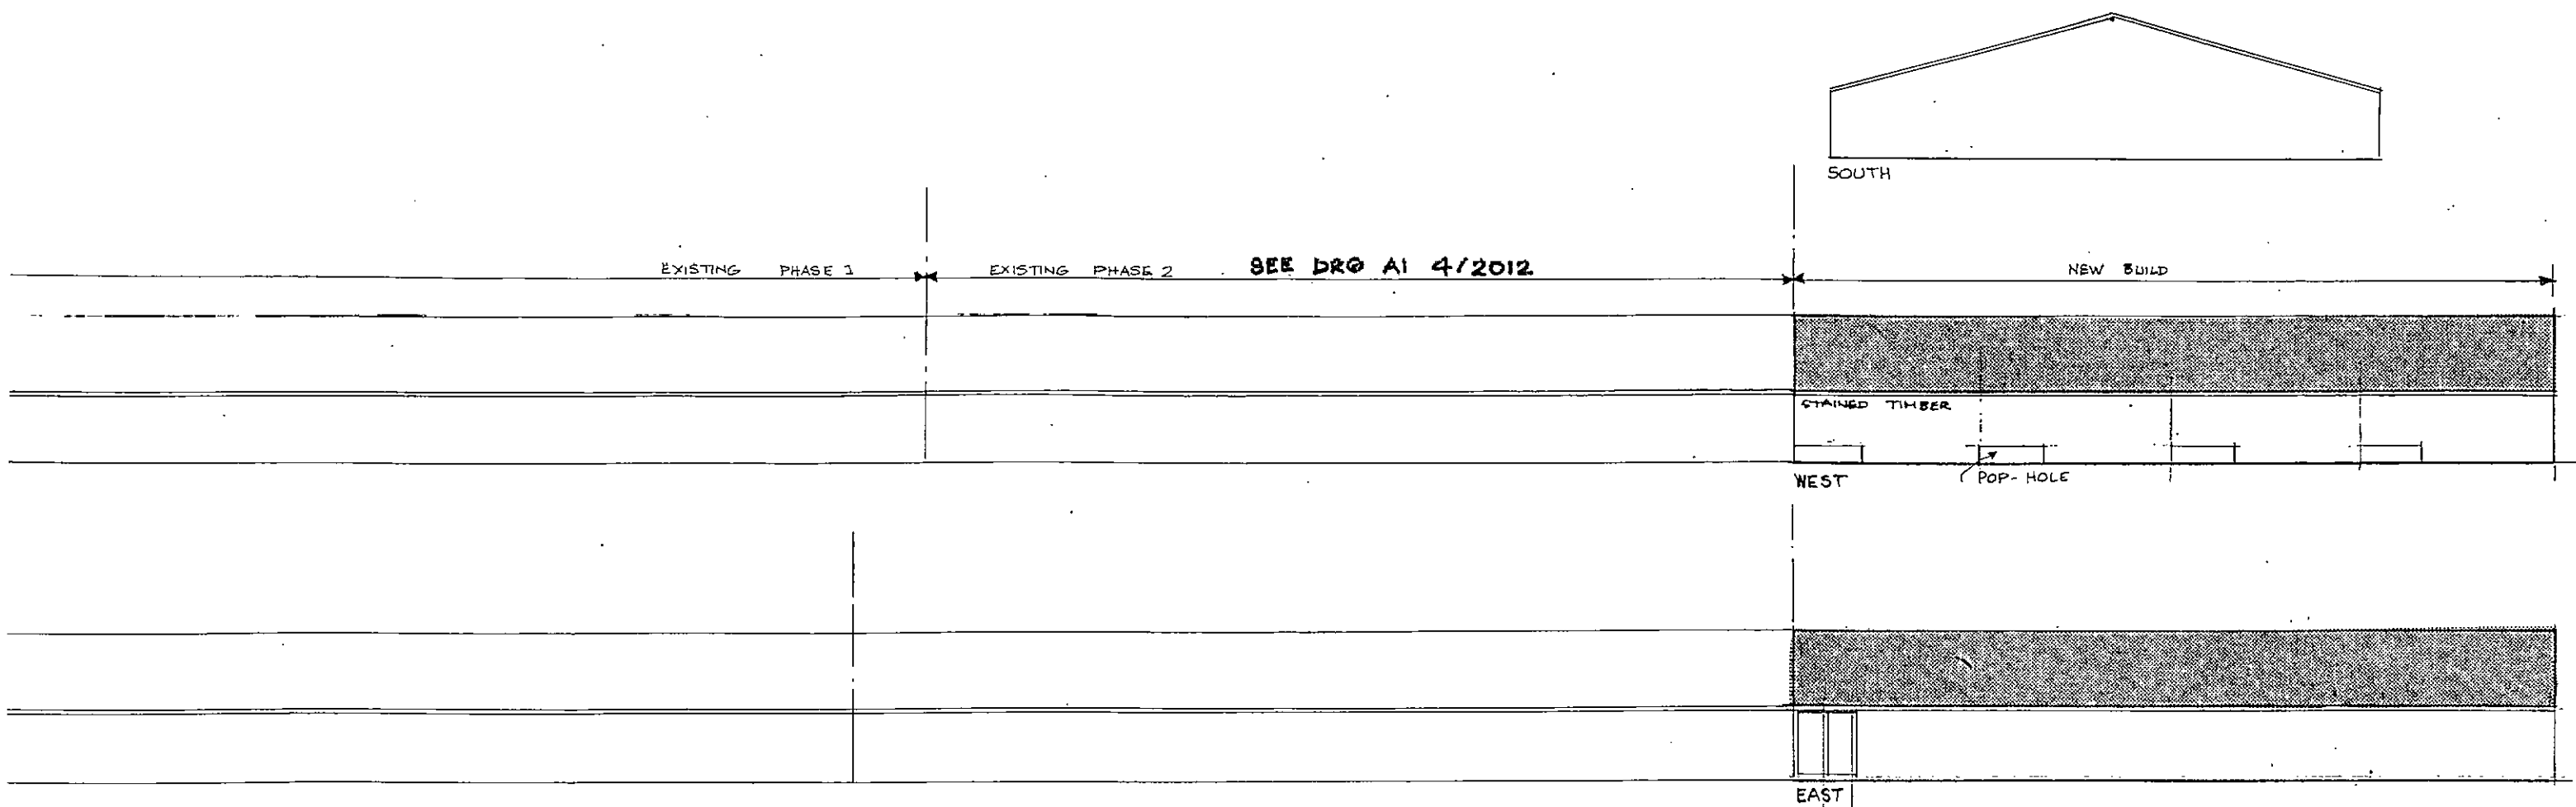


EXTENSION TO CHICKEN UNIT LITTLE DOUBTING FARM . PLAN AND ELEVATIONS . 15/11/15 DRG A2 1:100 SCALE .

MICHAEL A CLYNCH
 Dip. Arch. Dip. T. P. A.R.I.D.A.
 Architect & Town Planner
 14 Huddersfield Road, Inghirchworth
 Sheffield S36 7GF Tel: 01226 766307

LR

TITLE NUMBER
SYK463447

SOUTH YORKSHIRE : BARNESLEY

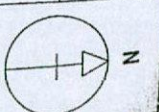

ORDNANCE SURVEY MAP REFERENCE:

SE2300NW

SCALE 1:2500

CROWN COPYRIGHT. Produced by HMLR. Further reproduction in whole or in part is prohibited without the prior written permission of Ordnance Survey. Licence Number GD 21728.



This title plan shows the general position of the boundaries; it does not show the exact line of the boundaries. Measurements scaled from this plan may not match measurements between the same points on the ground. For more information see Land Registry Public Guide 7 - *Title Plans*.

This official copy shows the state of the title plan on 12 December 2005 at 11:29:20. It may be subject to distortions in scale.

Under s.67 of the Land Registration Act 2002, this copy is admissible in evidence to the same extent as the original.

Issued on 12 December 2005.

This title is dealt with by the Nottingham (East) District Land Registry.

LAND OWNERSHIP

