
Dorothy Hyman Sports Centre
Artificial Grass Pitch (AGP) Refurbishment

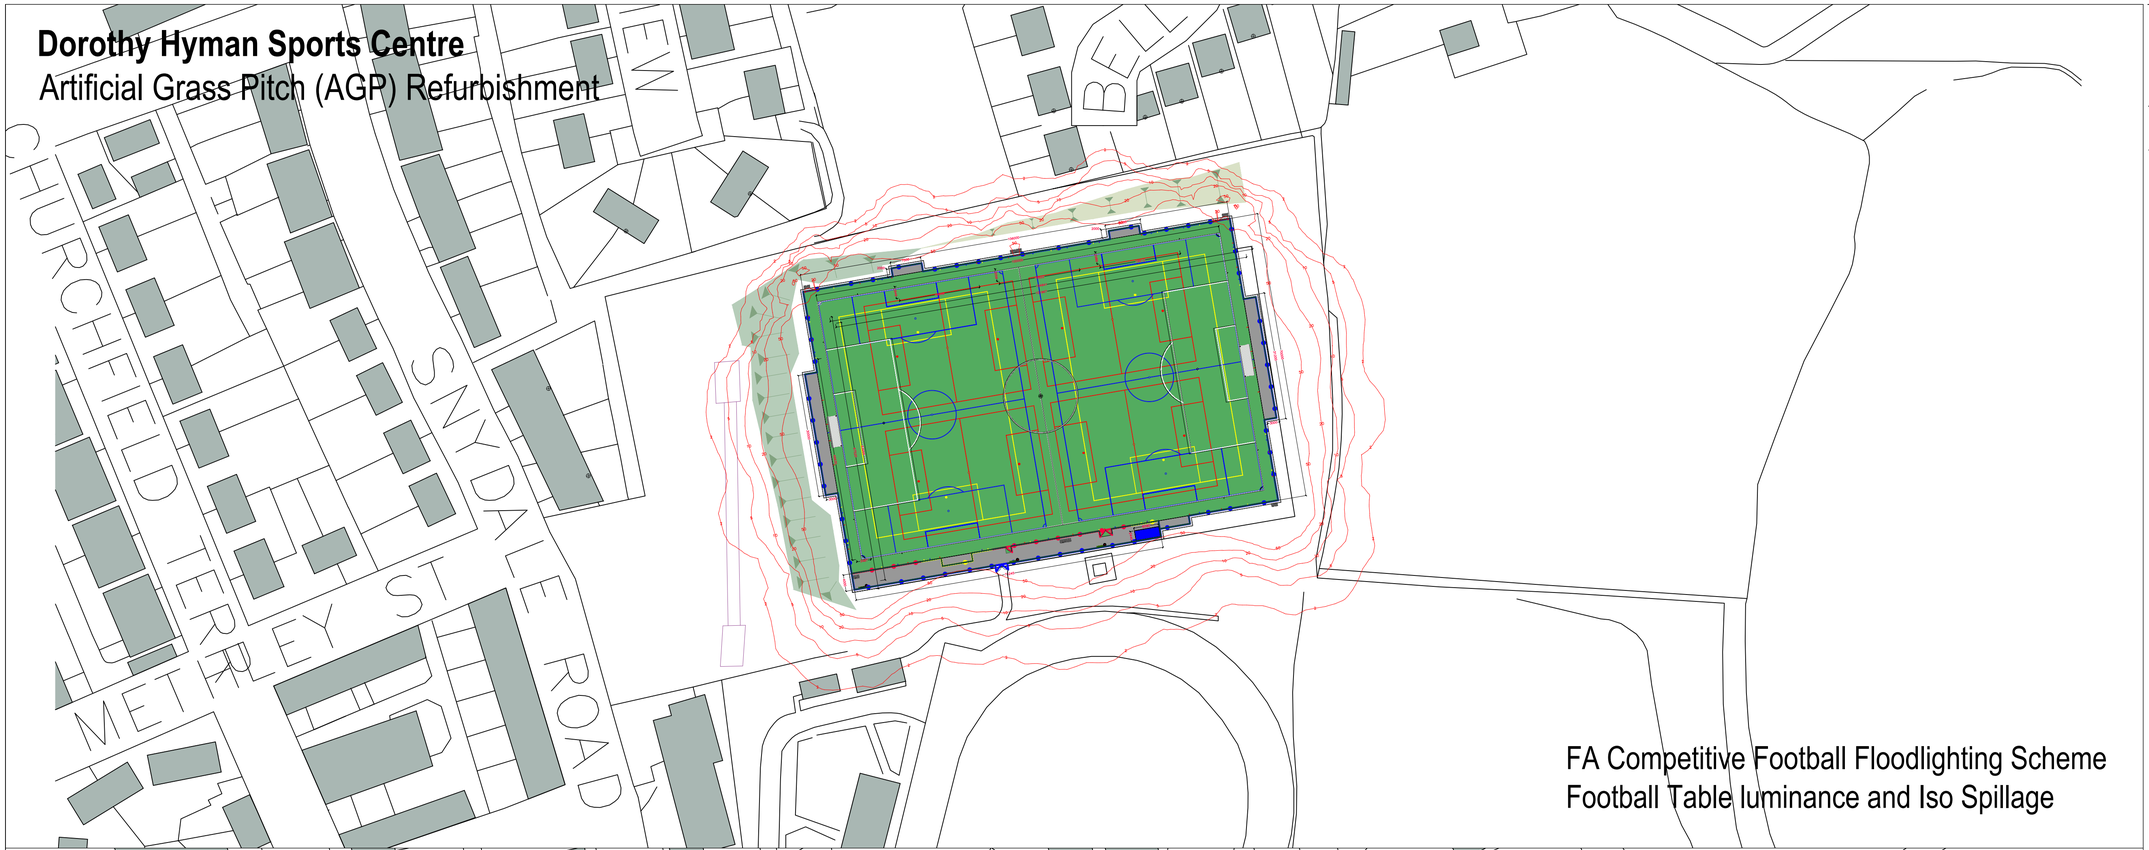

FA Competitive Football Floodlighting Scheme
Football Table luminance and Iso Spillage



FA Competitive Football Floodlighting Scheme
Environmental Spillage at 1.80m Height

CONSULTANTS
Surfacing Standards LTD
1a Perth House, Corby,
Northants, NN17 5JG
01536 400 012

1 - DO NOT SCALE FROM DRAWING. ALL DIMENSIONS TO BE CHECKED ON SITE PRIOR TO COMMENCEMENT OF WORKS.
2 - THIS DRAWING IS COPYRIGHT TO SURFACING STANDARDS LTD
3 - ALL PERSONNEL SHOULD BE AWARE OF THE HEALTH AND SAFETY PLAN WHICH IS RETAINED IN THE SITE MANAGERS OFFICE

NOTES


- New 3G Artificial Grass Pitch Surface
- New Porous Asphalt Goals Storage Area / Adjoining Respect Spectator Area / Clean Access
- New Vegetation Barrier (Mowing Margin)
- 6no. 15m High Floodlight Mast Luminaires (16no. Luminaires in Total)
- Principle 11v11 Football Pitch Markings
- Secondary 9v9 / 7v7 / 5v5 and training football pitch markings
- New 1.2m High Pitch Barrier
- New 2.0m High Pitch Barrier
- New 4.5m High Ball Stop Fence
- Maintenance Equipment Store
- Replacement Grass Mound Providing Mitigation to Adjacent Residential Neighbours
- Replacement Grass Embankment

N

REV	DESCRIPTION	BY	CHK	DATE
01	PLANNING ISSUE	TB		23/04/17
00	PLANNING ISSUE	SMD		23/02/17

Surfacing Standards Limited
SPORTS PITCH CONSULTANTS

KEY PLAN

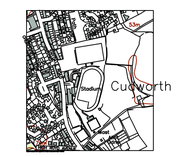

AUTHOR
Sam McDonald

TITLE
Dorothy Hyman Sports Centre
Artificial Grass Pitch (AGP) Refurbishment
Proposed Floodlights

PROJECT	SCALE	SIZE
SS2221	1:750	A1

DRAWING No	REVISION
06	01