


site layout 1:200

- 1) This drawing and the design and details depicted thereon are the copyright of Peter Dimberline Chartered Architect.
- 2) All dimensions on this drawing are to be checked by the Contractor and any discrepancies are to be reported to the Architect.
- 3) Do not scale critical dimensions off this drawing.
- 4) Contractor to ensure that all Health & Safety requirements (CDM Regulations) in relation to this project will be complied with.

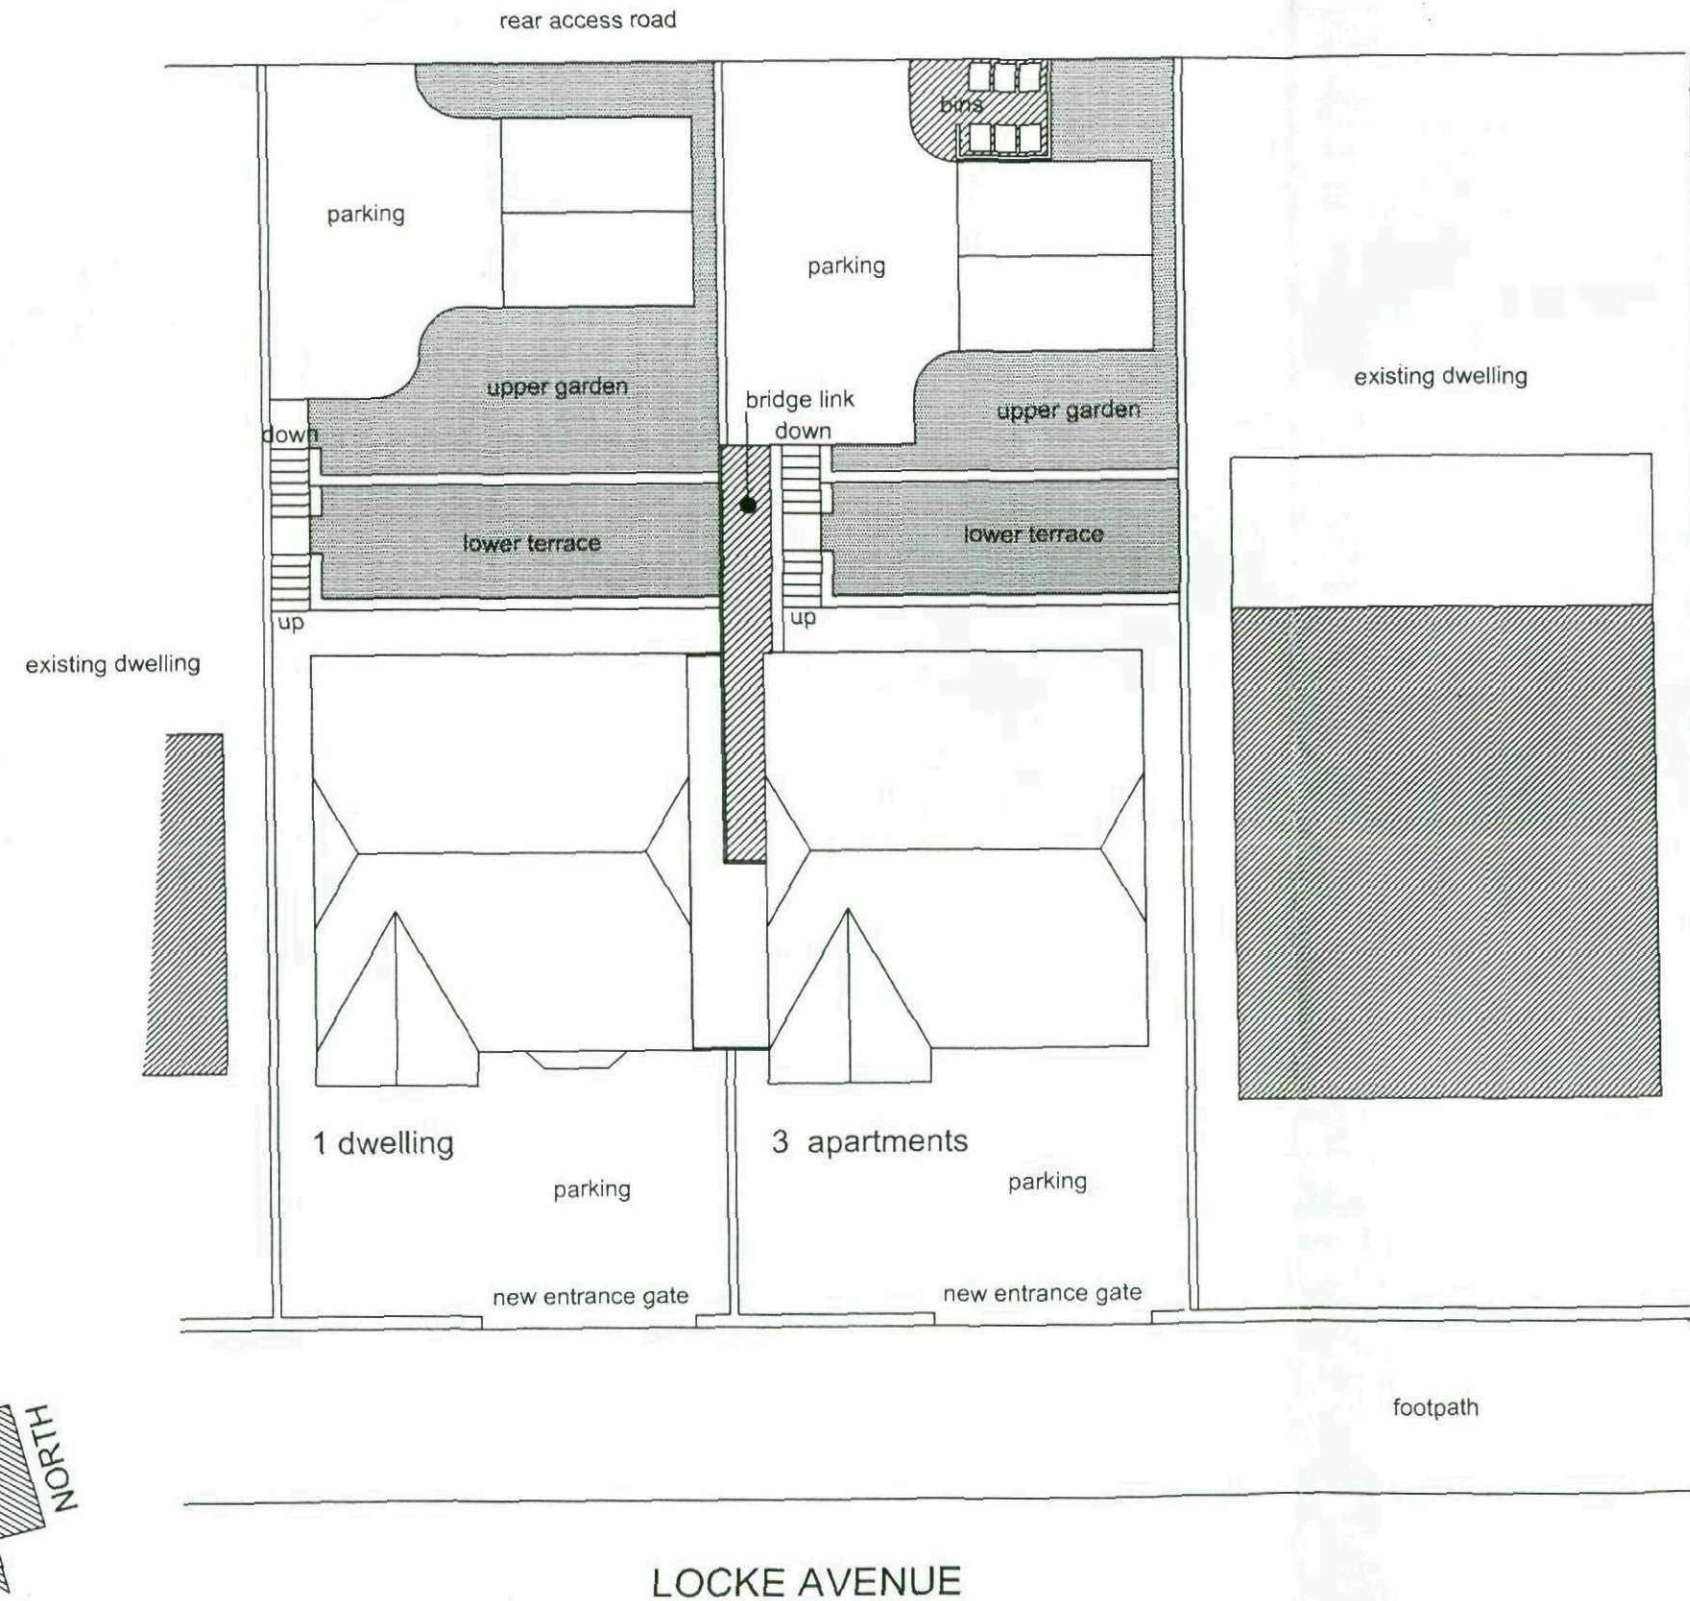

REVISIONS

PETER DIMBERLINE Dip Arch. RIBA
CHARTERED ARCHITECT

2 TIPSEY COURT, STAINCROSS
 BARNSELY, S75 6FZ

tel/fax (01226) 390947
 email: pdimberline@tiscali.co.uk

CLIENT

Mr G Harris

PROJECT

Proposed residential development consisting of one detached dwelling and a detached building providing three apartments

LOCATION

Site of number 40 Locke Avenue, Barnsley

DRAWING

Proposed site layout

SCALES 1:200

DATE Jan' 13

DWING No. 2012/016/02

DRAWN BY

REV.

PD