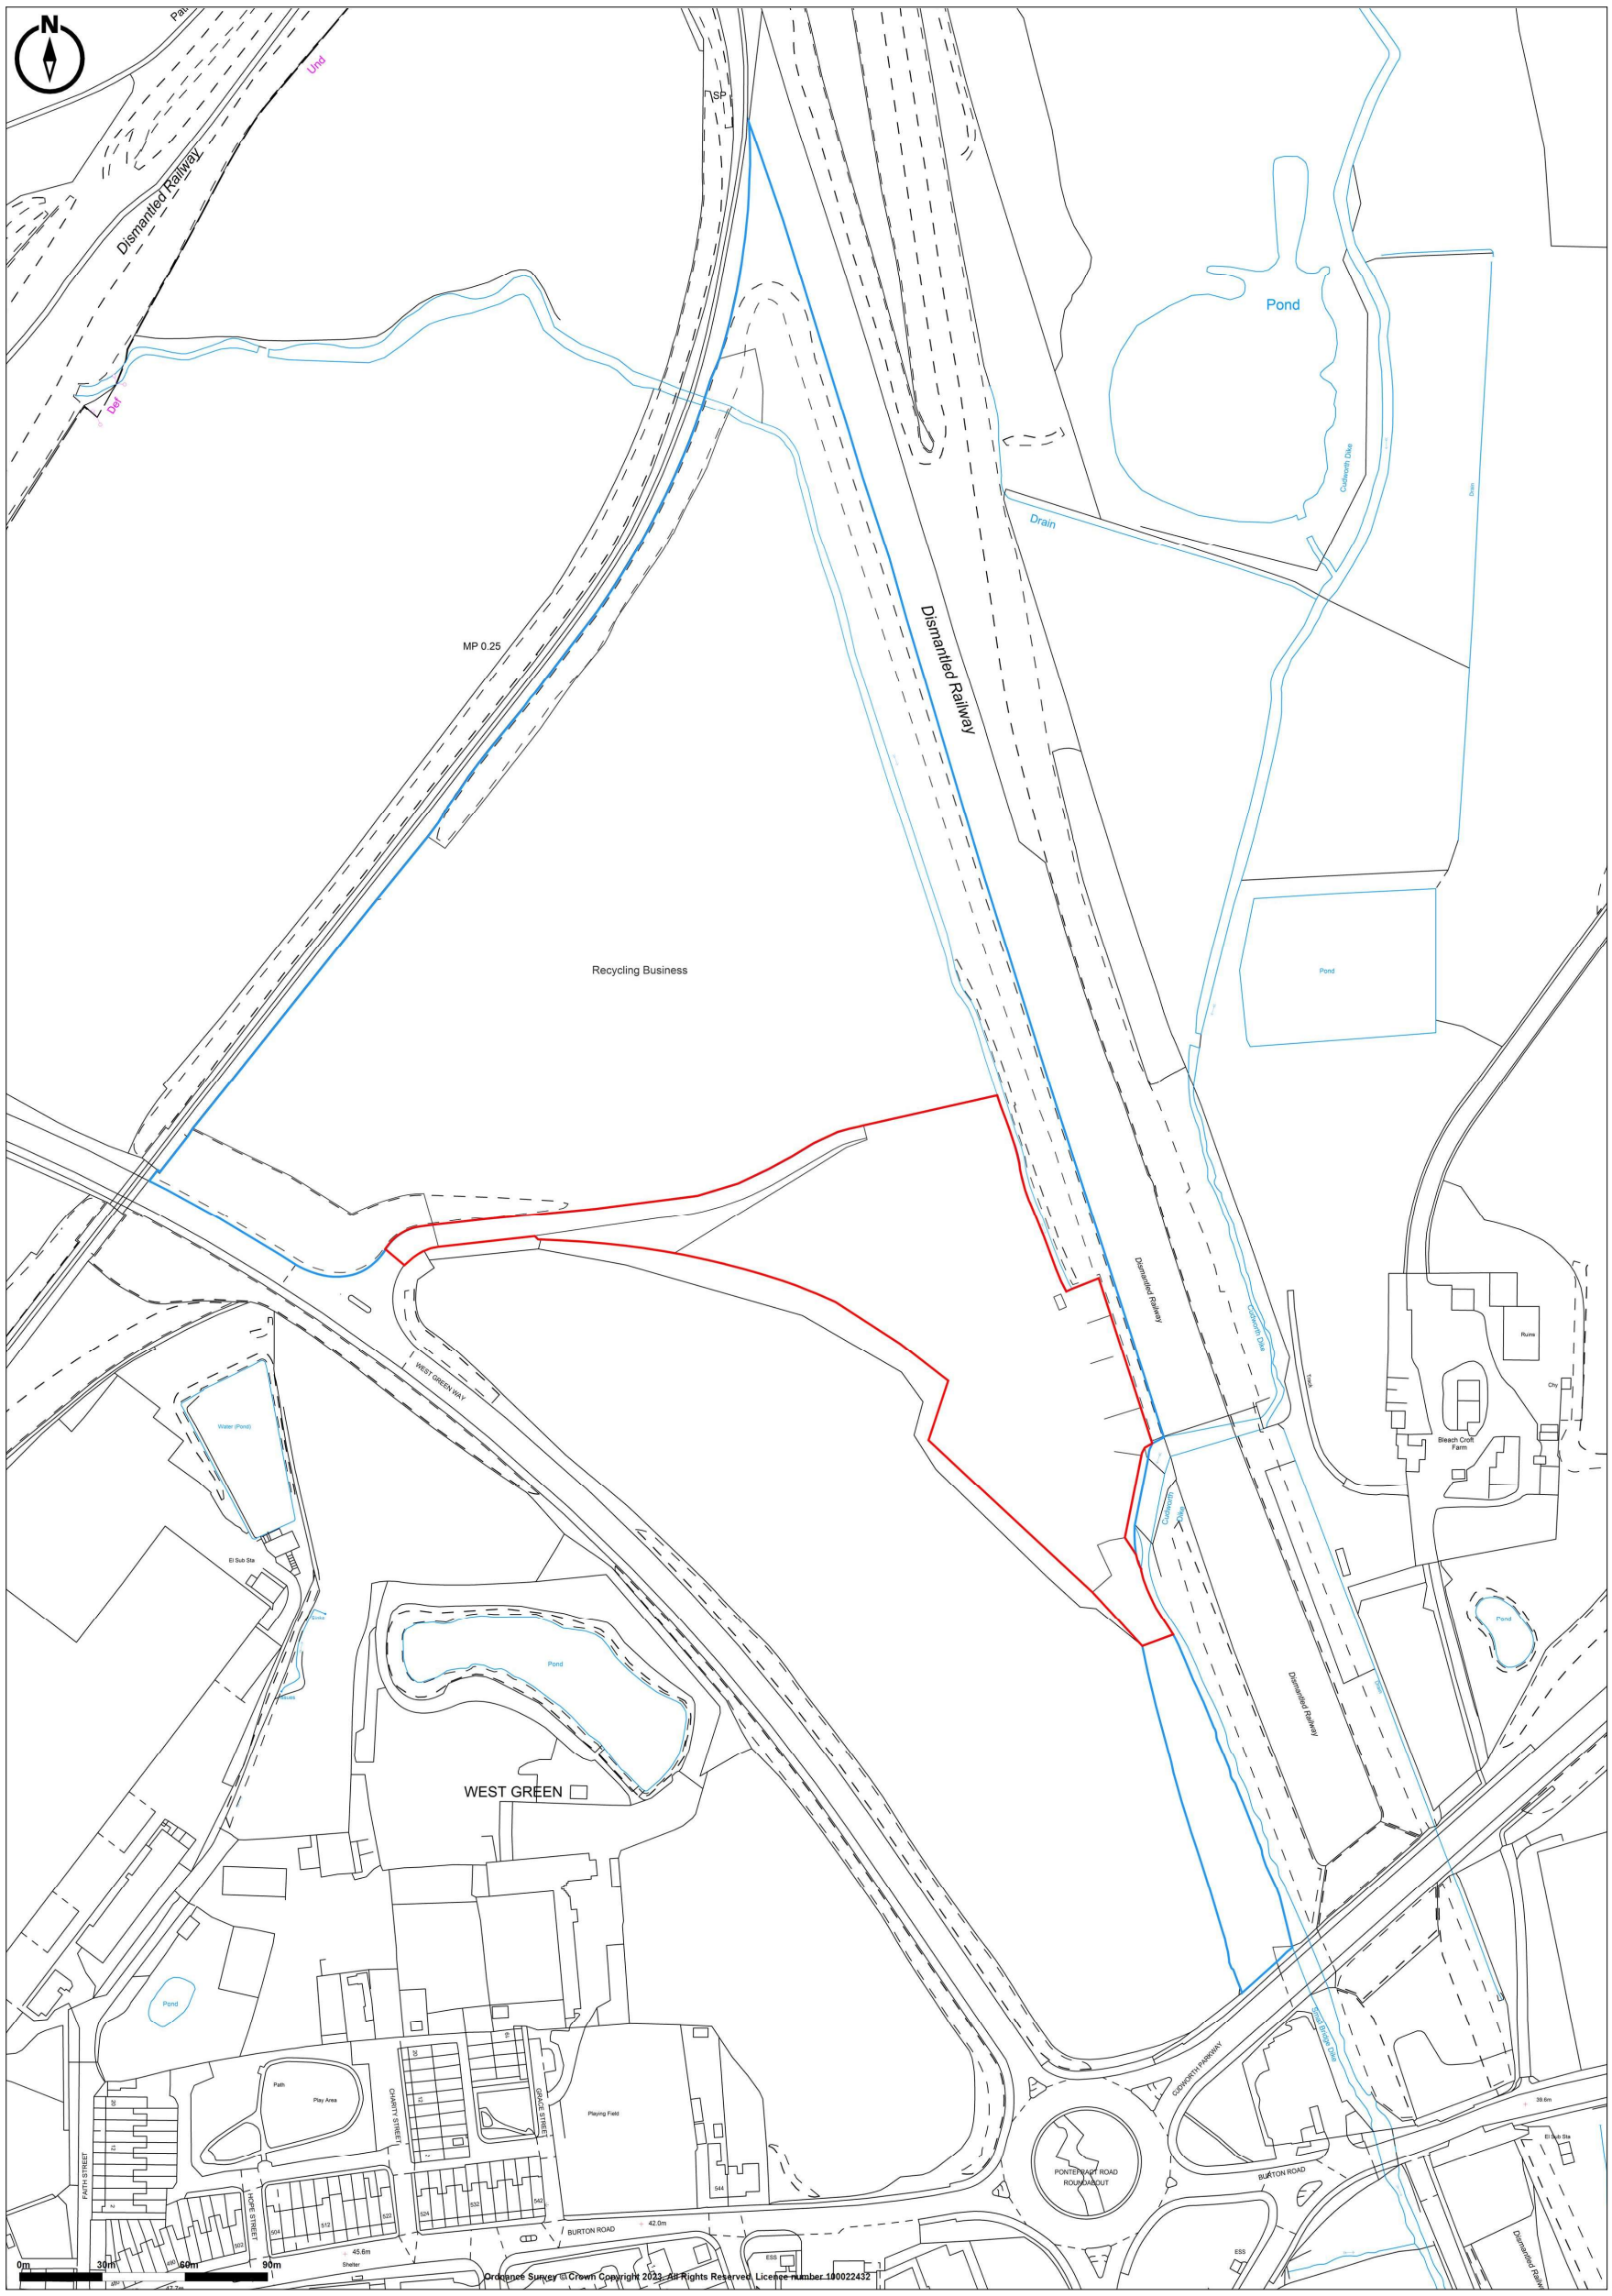


Promap
LANDMARK INFORMATION

**Ordnance Survey** © Crown Copyright 2023. All Rights Reserved.
Licence number 100022432
Plotted Scale - **1:2500**. Paper Size - **A3**