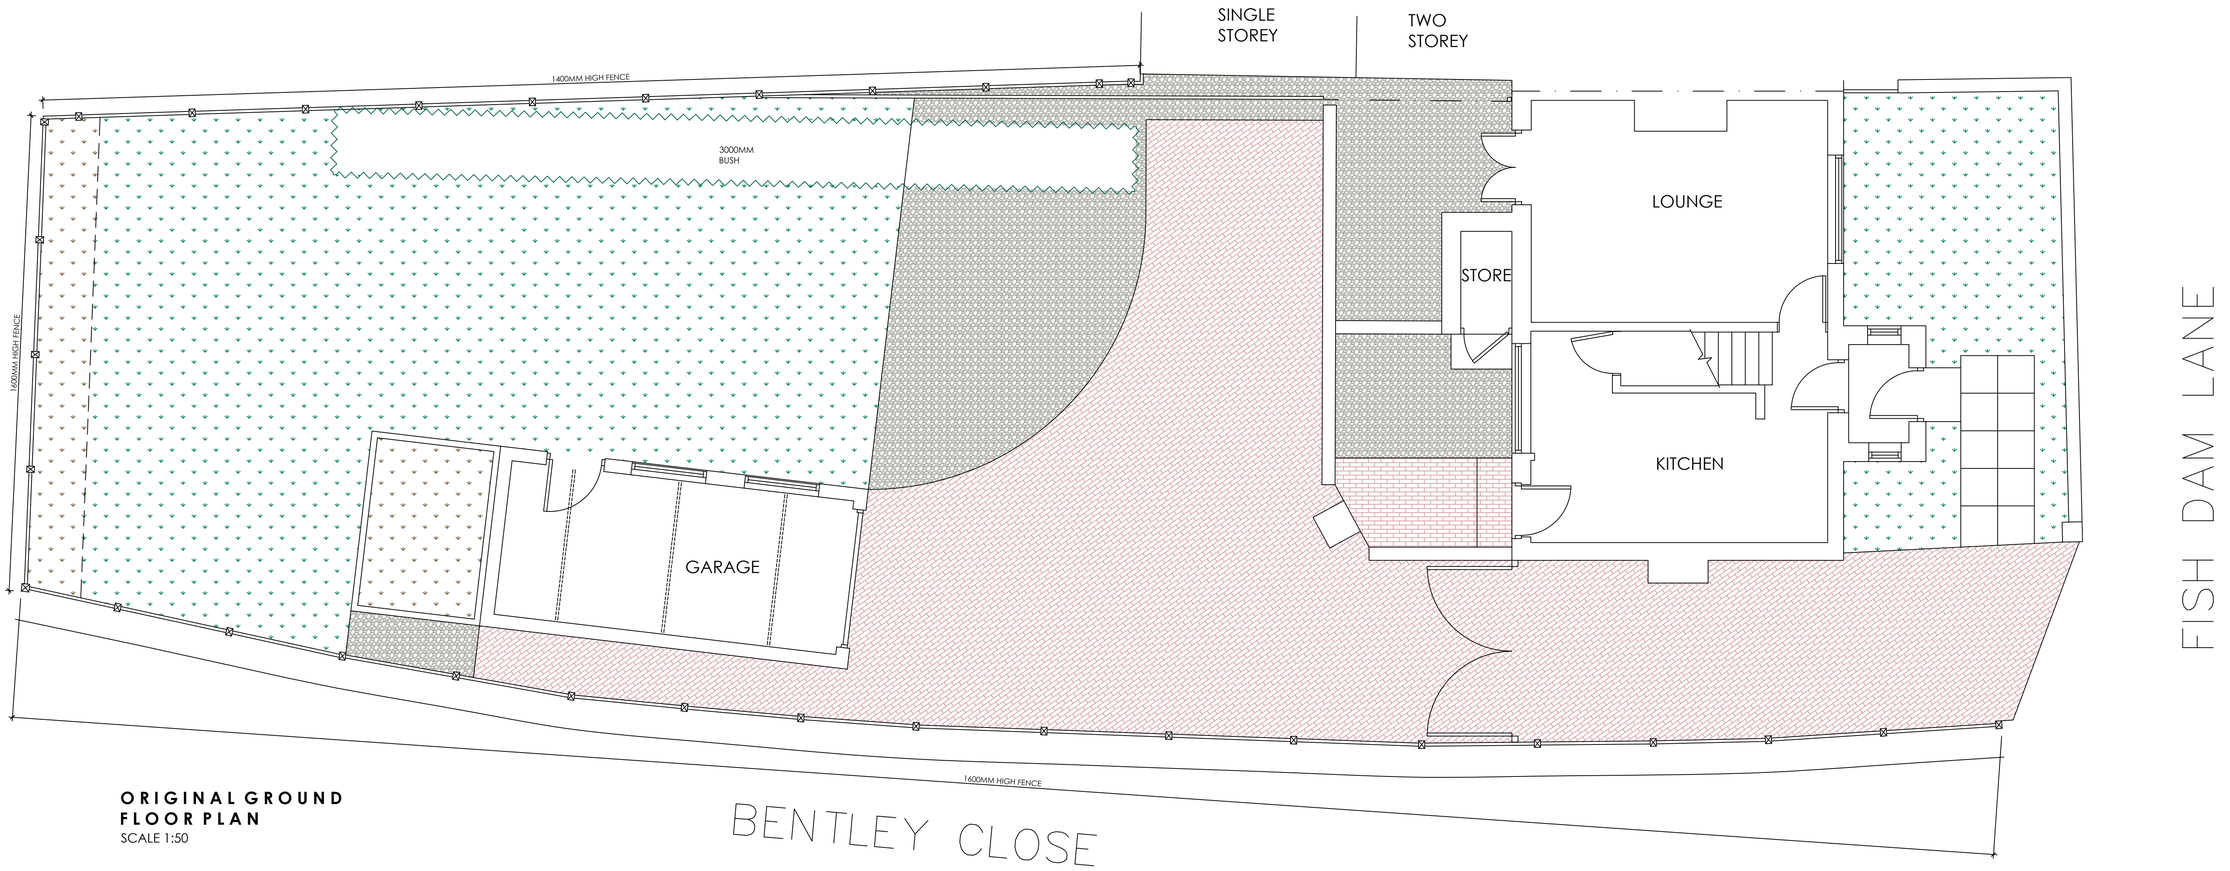

ORIGINAL GROUND FLOOR PLAN
SCALE 1:50

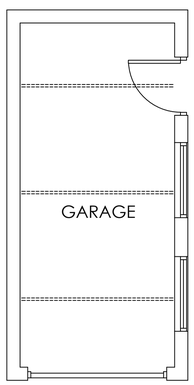

ORIGINAL GARAGE FLOOR PLAN
SCALE 1:50

ORIGINAL FRONT ELEVATION
SCALE 1:100

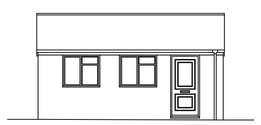

ORIGINAL SIDE ELEVATION
SCALE 1:100

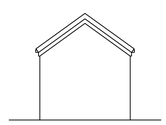

ORIGINAL REAR ELEVATION
SCALE 1:100

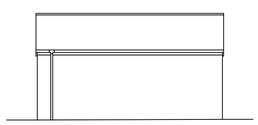

ORIGINAL SIDE ELEVATION
SCALE 1:100

BLOCK PLAN
SCALE 1:500

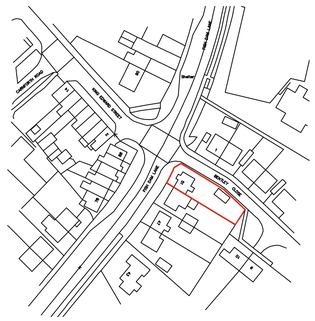

LOCATION PLAN
SCALE 1:1250

White Agus Architectural Services
OFFICE ONE, DRILL HALL, 11 EASTGATE, BARNSLEY, S70 2EU
Phone: 01226 208482
Email: info@whiteagus.co.uk
Web: www.whiteagus.co.uk

Project. RETROSPECTIVE CHANGE OF USE APPLICATION AT 51 FISH DAM LANE, MONK BRETTON BARNSLEY, S71 2PY	Client. ROSS & LUCY BENNETT
Drawing Title. ORIGINAL PLANS AND ELEVATIONS	Date. OCTOBER 2025 / Scale. 1:50 & 1:100 @ A1 / Ref. 25-115 / Dwg. No. 01 / Rev.

Date	Suffix	Description	Date	Suffix	Description