
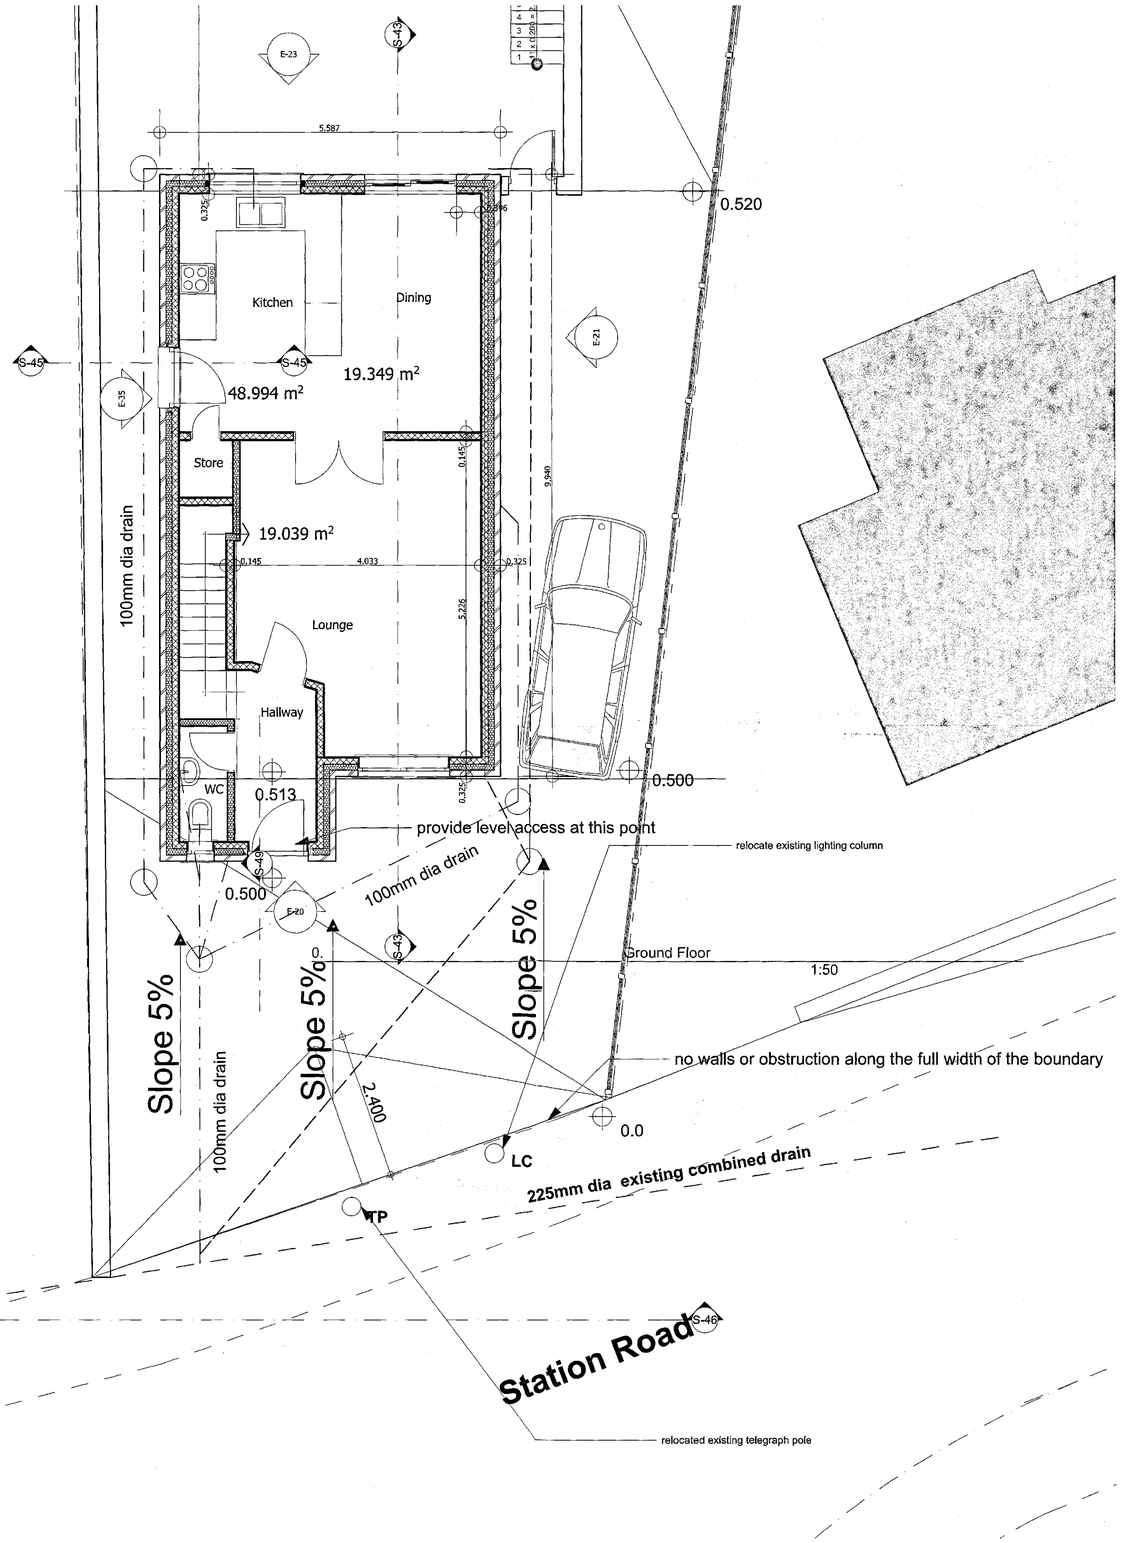


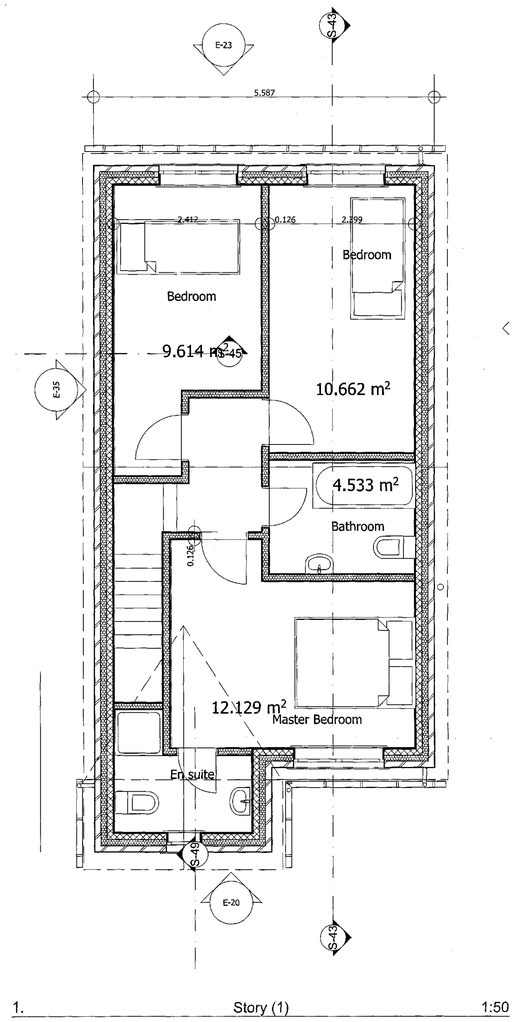

1. Story (1) 1:50

Client: Mr S Hallas

Project: Proposed Residential Dwelling land rear of 6 Thicket lane, Worsbrough Dale, Barnsley

Drawing Title: Plans


Scale: 1:50 **Date:26/05/2017**

Drawn By: AR **Rev:**

Drawing Nr: 1

Alan Robinson
Chartered Architect BA Dip Arch RIBA BSc (Hons)
2 Gawber Road, Barnsley S75 2AF
Tel/Fax 01226 286066
Mob: 07947808933

BMBC
CORPORATE MAIL ROOM
05 JUN 2017
Received by:
ORIGINAL COPY

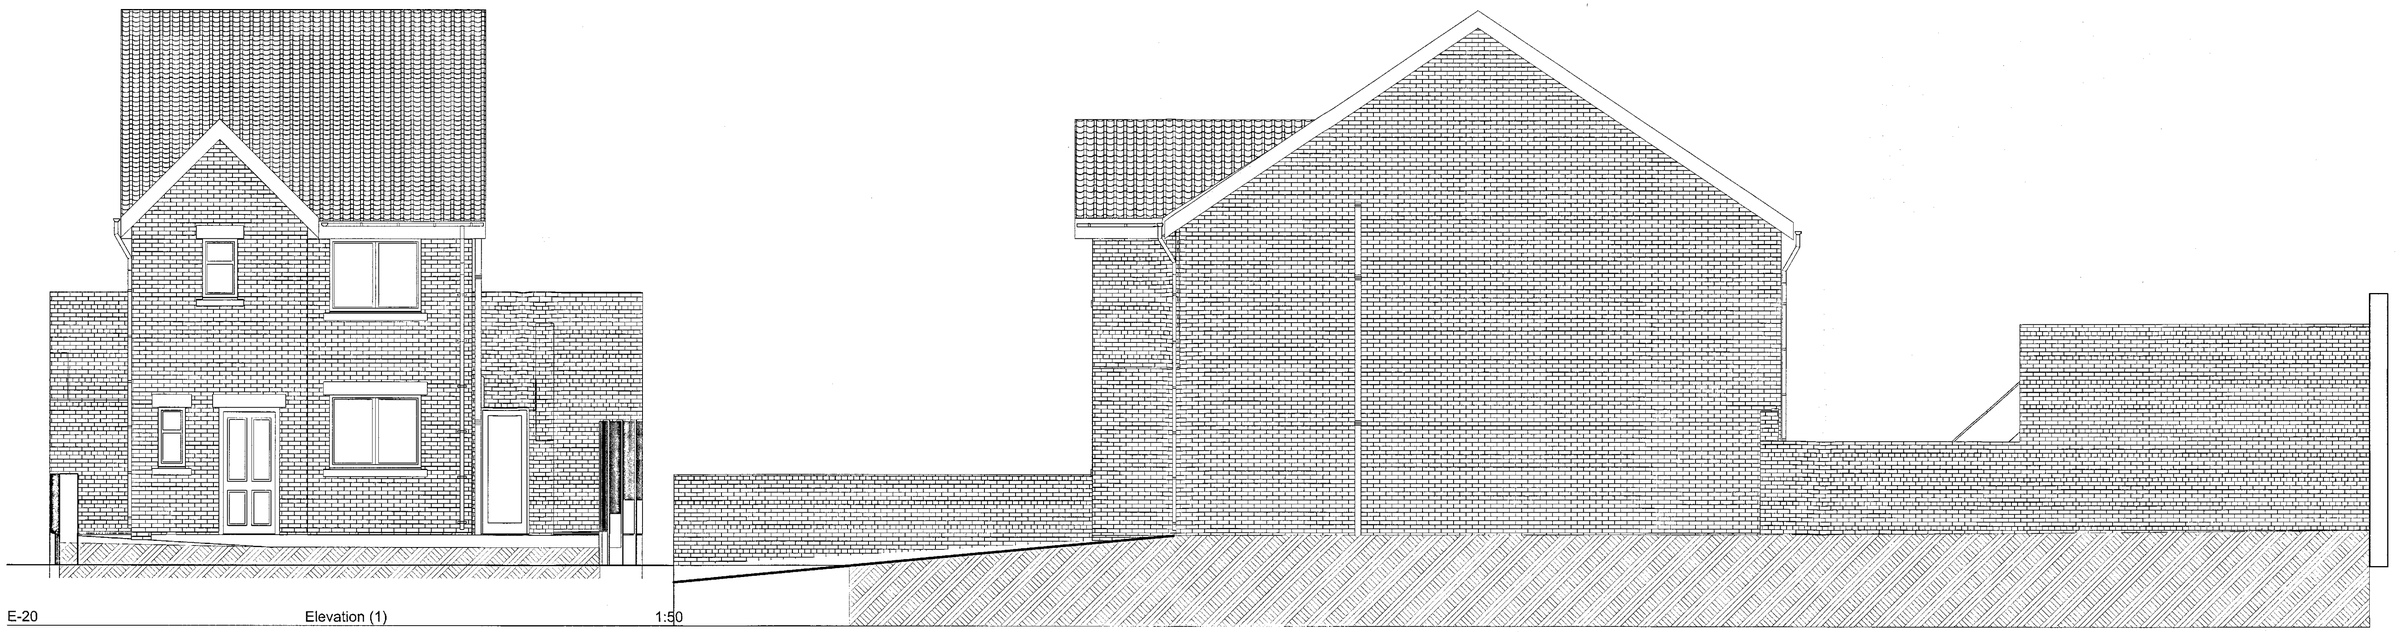

E-20 Elevation (1) 1:50

E-21 Elevation (1) 1



E-23 Elevation (1) 1:100

E-35 Elevation (1) 1:50

Client: Mr S Hallas

Project: Proposed Residential Dwelling land rear of 6 Thicket lane, Worsbrough Dale, Barnsley

Drawing Title: Elevations

Scale: 1:50 **Date:26/05/2017**

Drawn By: AR **Rev:**

Drawing Nr: 2

Alan Robinson
Chartered Architect BA Dip Arch RIBA BSc (Hons)
2 Gawber Road, Barnsley S75 2AF
Tel/Fax 01226 286066
Mob: 07947808933

CORPORATE BARNSLEY
05 JUN 2017
Received by:
ORIGINAL COPY