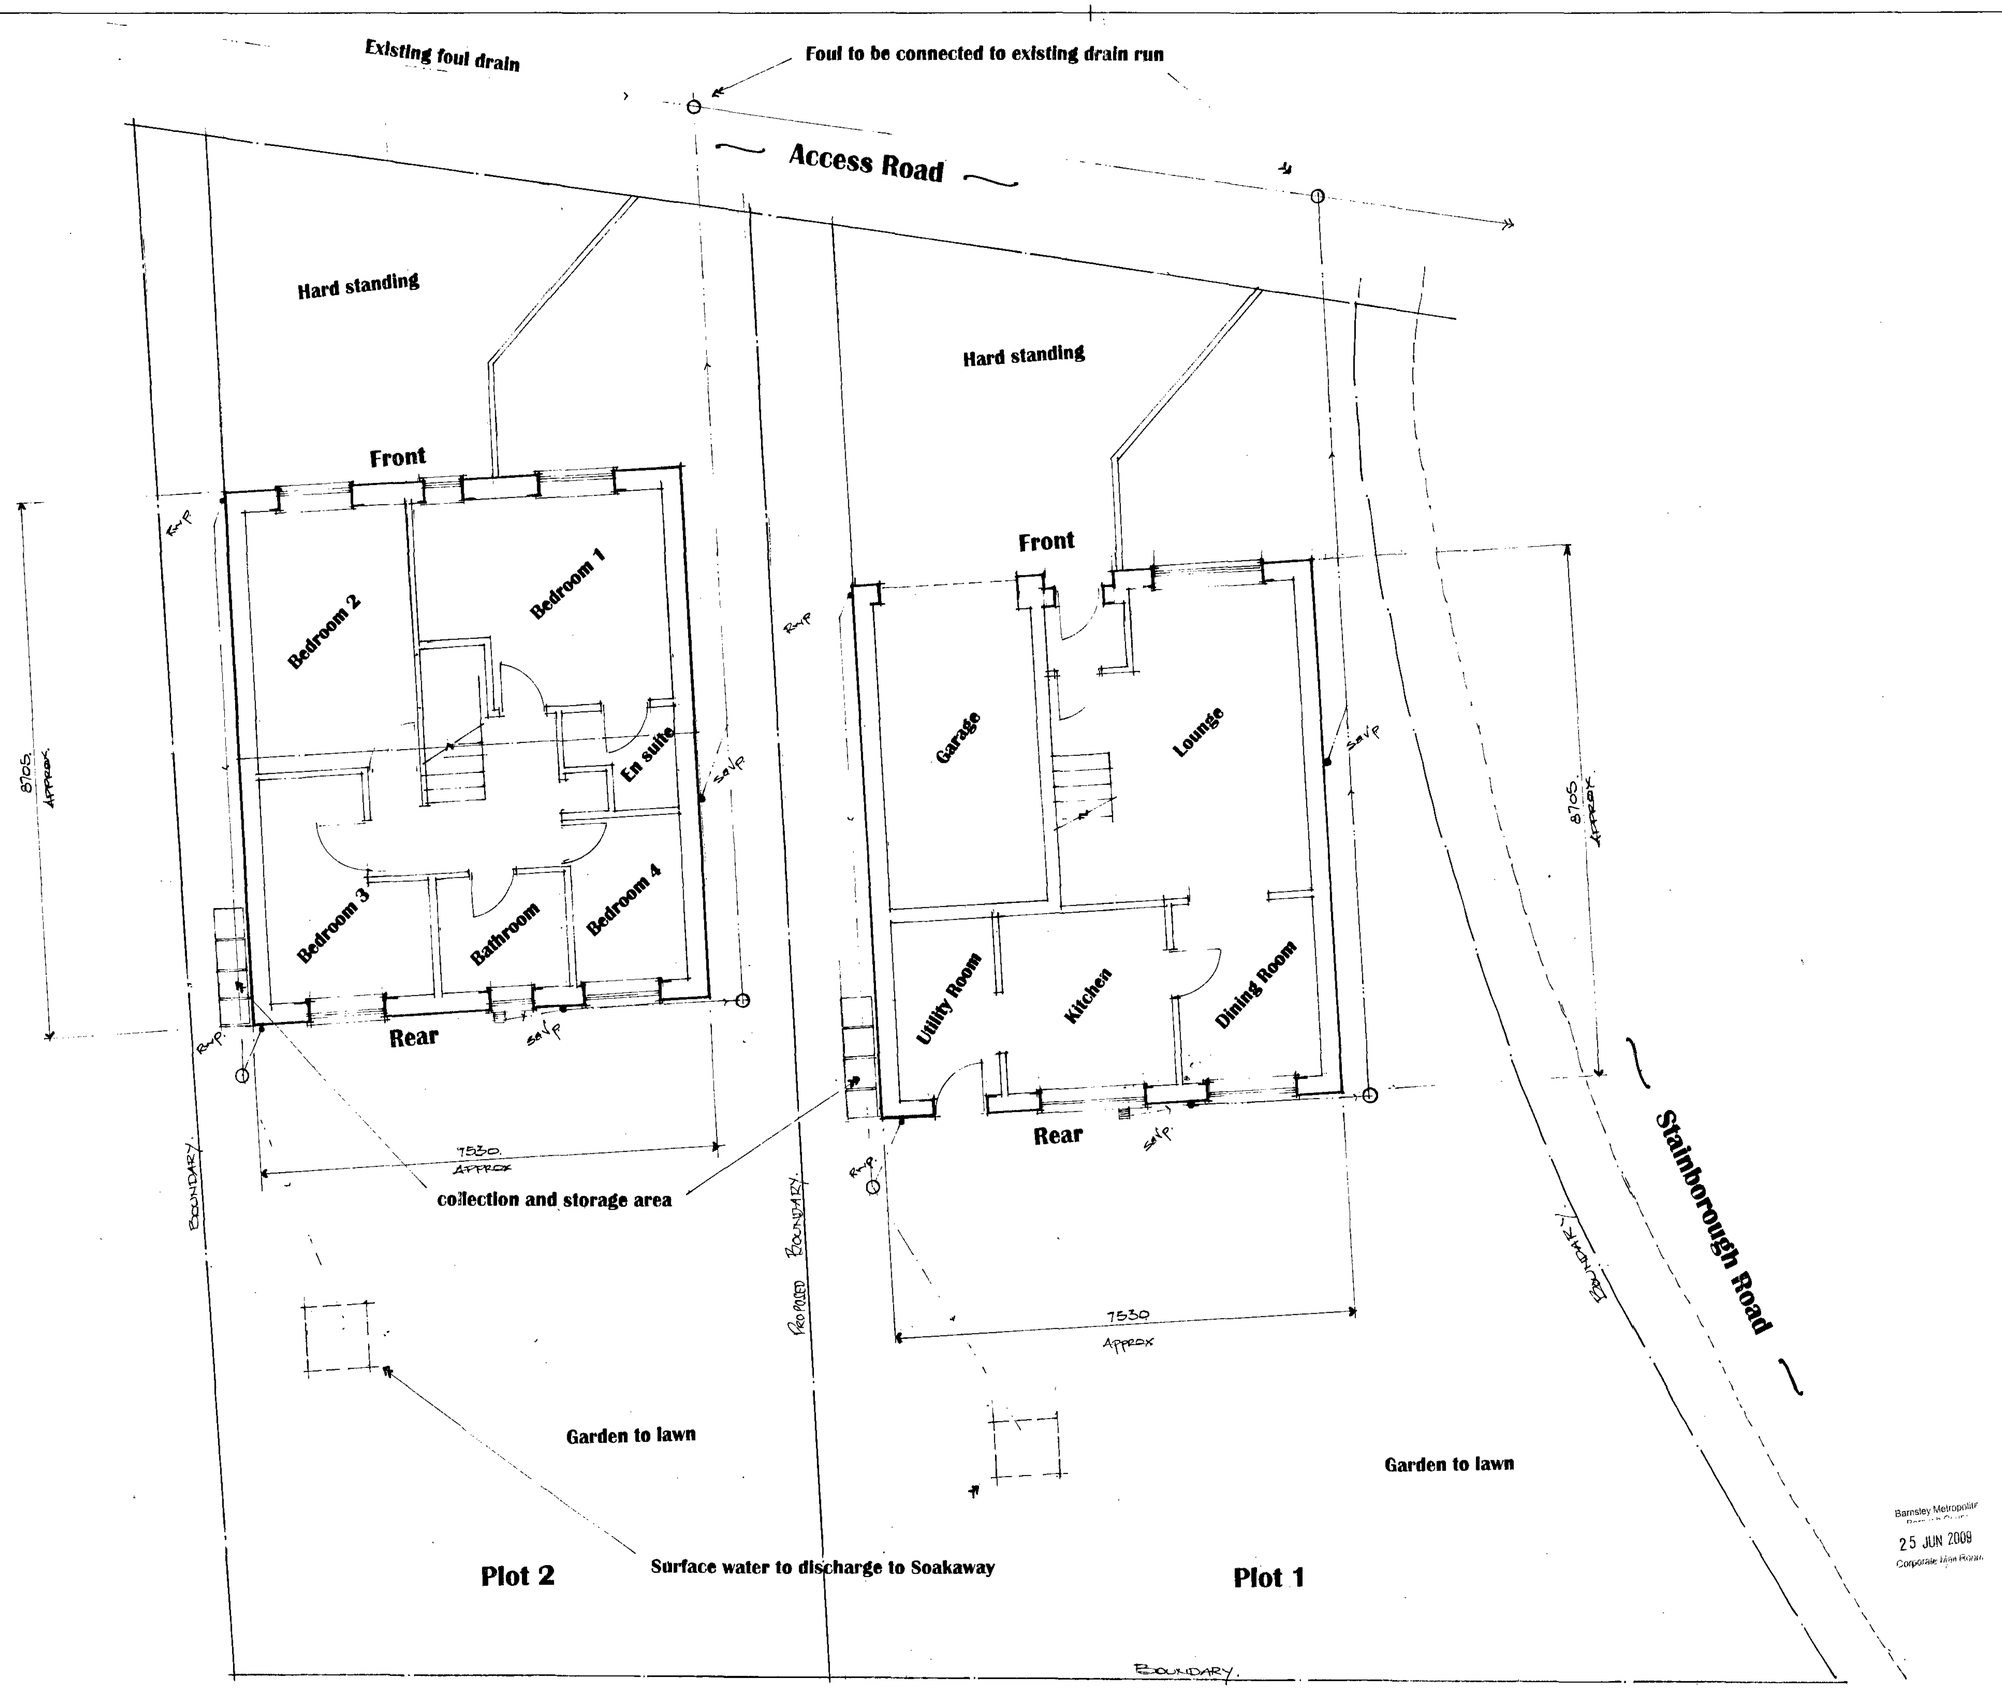


Proposed Ground / Floor Layouts

NOTES:
All dimensions must be checked on site and not scaled from this drawing.

E		
D		
C		
B		
A		
	Date	Revisions

© copyright

SDC Projects
Northern House
51 Clarel Street
Penistone
Sheffield
S36 6AU
Tel
01228 762484
07970 291539

Plot 1 and 2 off
Stainborough Road
Gilroyd
Barnsley

Client
Mr Steve Camps

Job Title
Outline Planning for 2 No 4 bedroom Houses

Drawing Title
Block Plan / Layout

Scale
1 : 50

Date
19.06.09

Drawn by
Steve Camps

Drg. No.
SC / 01

Rev.

594 x 841mm A1