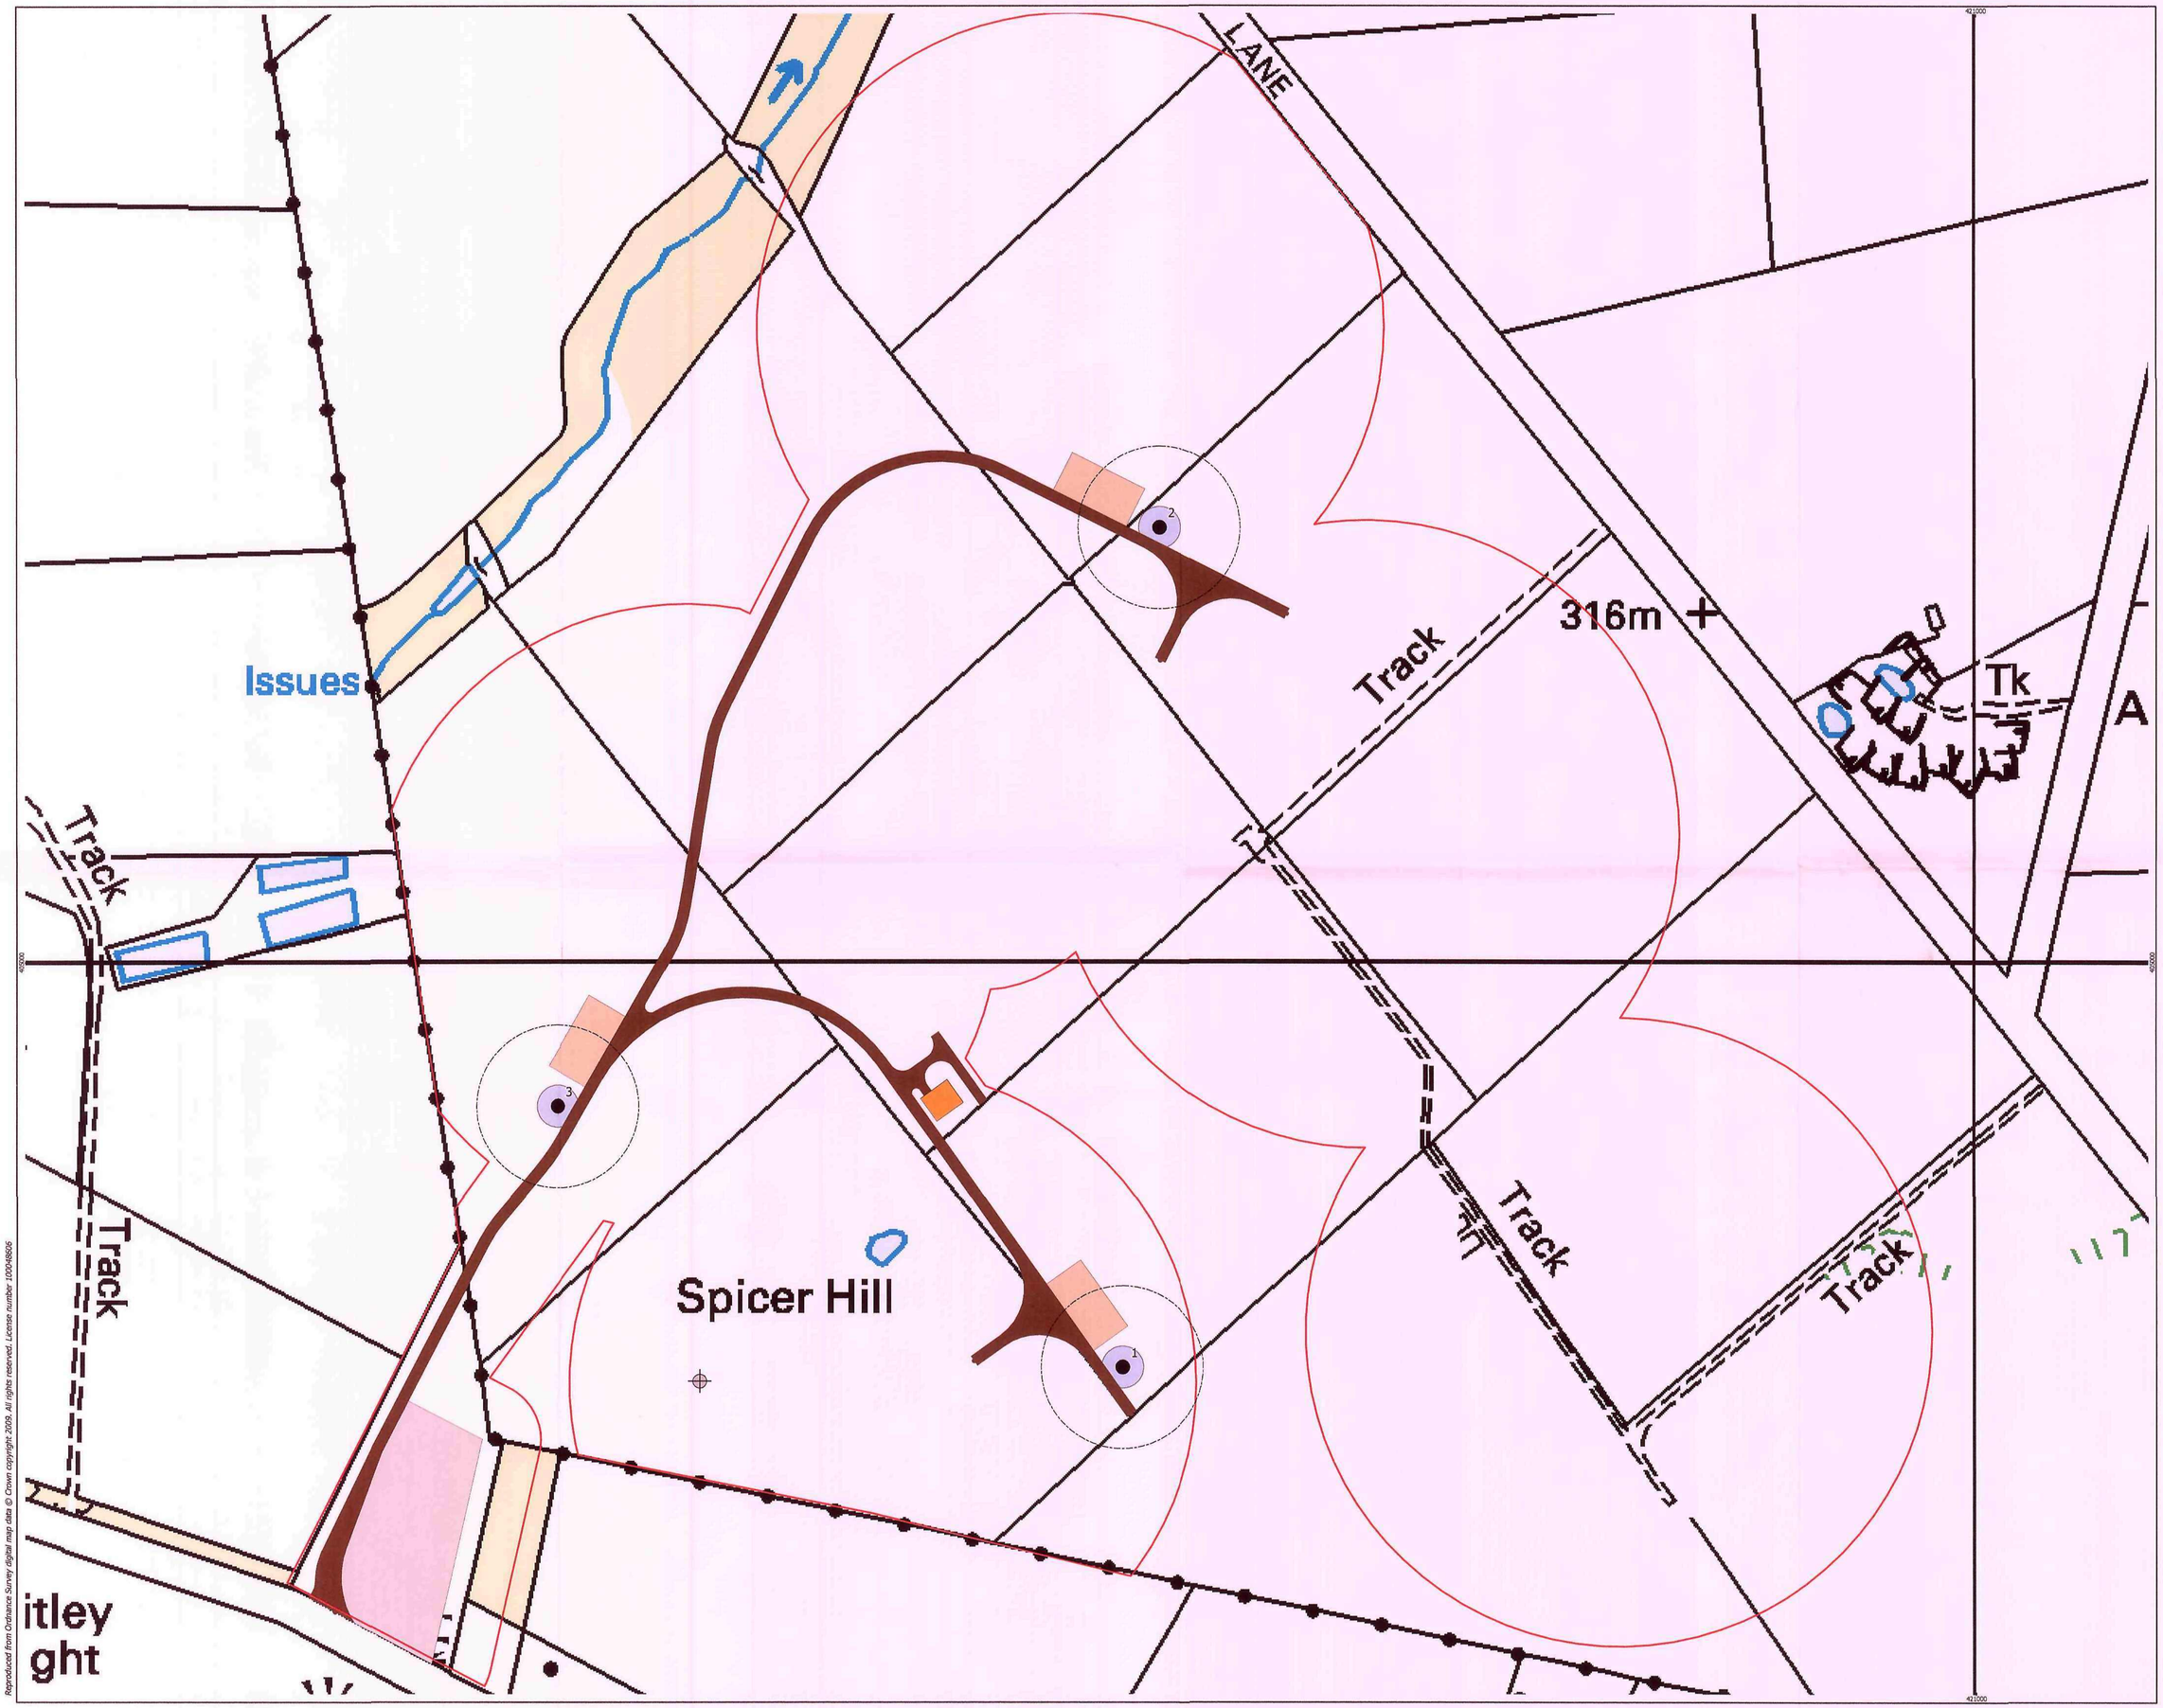

J G PEARS LTD

arcus

Key

- Proposed Turbine Location
- Meteorological Mast
- Blade Oversail Area
- Planning Application Boundary
- Control Building
- Access Track
- Turbine Foundation
- Crane Hardstandings
- Construction Compound

Barnsley Metropolitan Borough Council
28 APR 2009
Corporate Mail Room

1:1,250 Scale @ A1

0 25 50 m

N

Produced By: SC
Approved By: CS
Ref: 190/PA/002 Revision: A
Date: 22/04/2009

Site Layout
Drawing PA2

Spicer Hill Wind Farm
Planning Application

Reproduced from Ordnance Survey digital map data © Crown copyright 2009. All rights reserved. License number 100048606