



Scale 1: NTS .Na **OS Sheet:** .Sh	**Drawn by:** AJ **Drwg No:** . **Date:** October 2013	**Project:** High Close Darton **Drawing:** Extent of Adopted Highway	BARNSLEY Metropolitan Borough Council	**Highways & Engineering** Assistant Director: D.Finnegan PO Box 60[illegible] barnsley S70 9FA Tel: (01226) 770770 Fax: (01226) 772099

Reproduced from the Ordnance Survey mapping with the permission of Her Majesty's Stationery Office © Crown Copyright. Unauthorised reproduction infringes Crown Copyright and may lead to prosecution or civil proceedings. Barnsley Metropolitan Borough Council, Licence number 100022264, 2009


PROPOSED FRONT ELEVATION 1:100

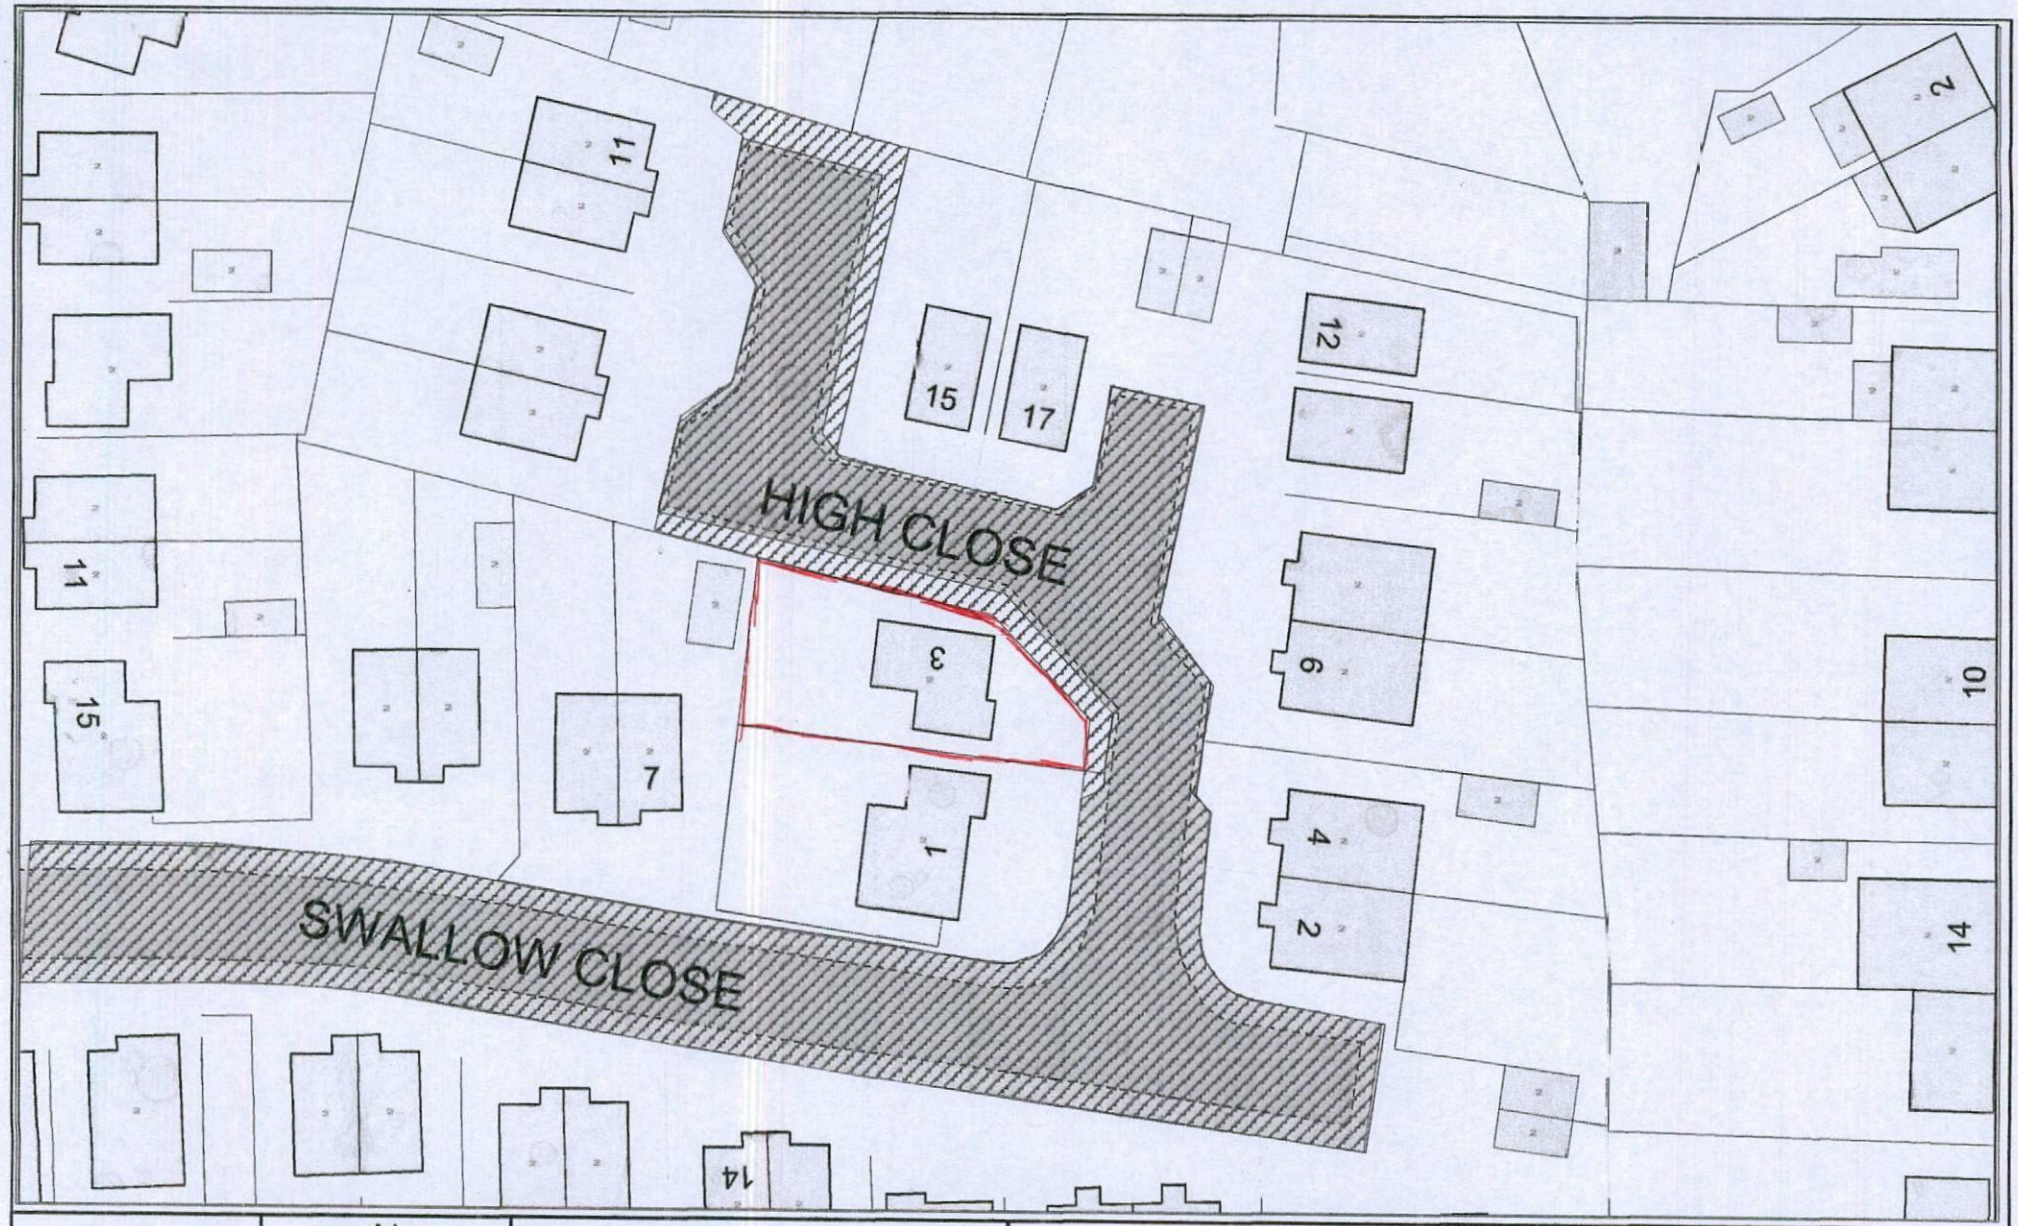


PROPOSED REAR ELEVATION SCALE 1:100

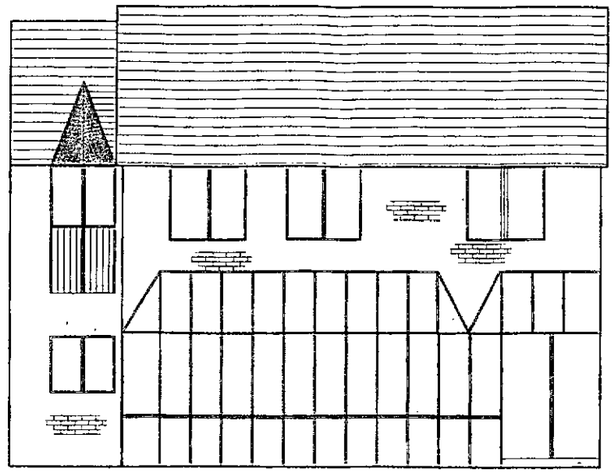

EXISTING FRONT ELEVATION 1:100

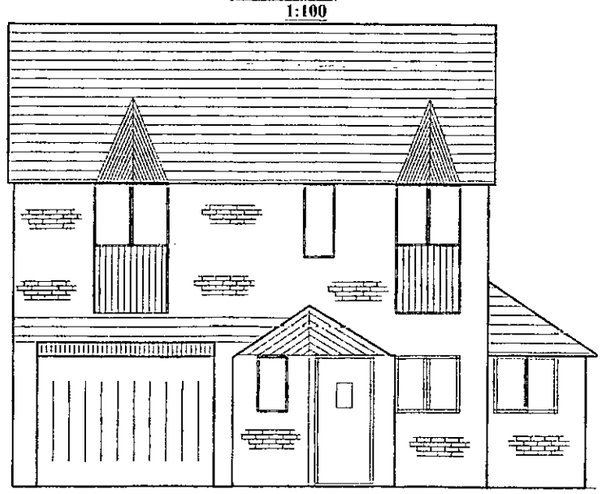

EXISTING REAR ELEVATION SCALE 1:100

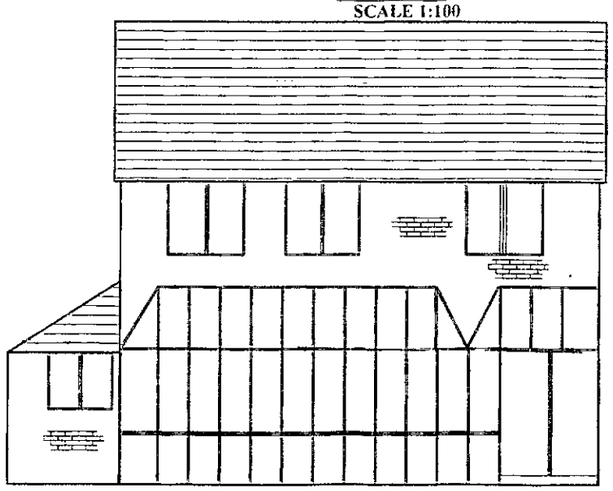

PLANNING APPLICATION

EXISTING WALLS FACING BRICK - PROPOSED WALLS FACING BRICK TO MATCH EXISTING IN COLOUR AND TEXTURE

NEW WINDOWS AND DOORS TO BE WHITE UPVC TO MATCH EXISTING

ROOF TILES TO MATCH EXISTING IN SHADE TEXTURE AND PROFILE

ALL GUTTERING AND DOWN PIPES AND FASCIAS TO MATCH EXISTING IN COLOUR AND PROFILE

BALLUSTRADING TO NEW PATIO DOORS TO BE BLACK WROUGHT IRON TO MATCH EXISTING

PROVIDE MIN OF 500MM SETBACK TO FIRST FLOOR EXTENSION TO PREVENT TERRACING EFFECT.

PLANNING APPLICATION


3 HIGH CLOSE DARTON BARNSLEY SOUTH YORKSHIRE

PROPOSAL : FIRST FLOOR SIDE EXTENSION


FRONT/REAR ELEVATIONS SCALE 1:100

DRAWING 1


EXISTING GROUND FLOOR
1:50

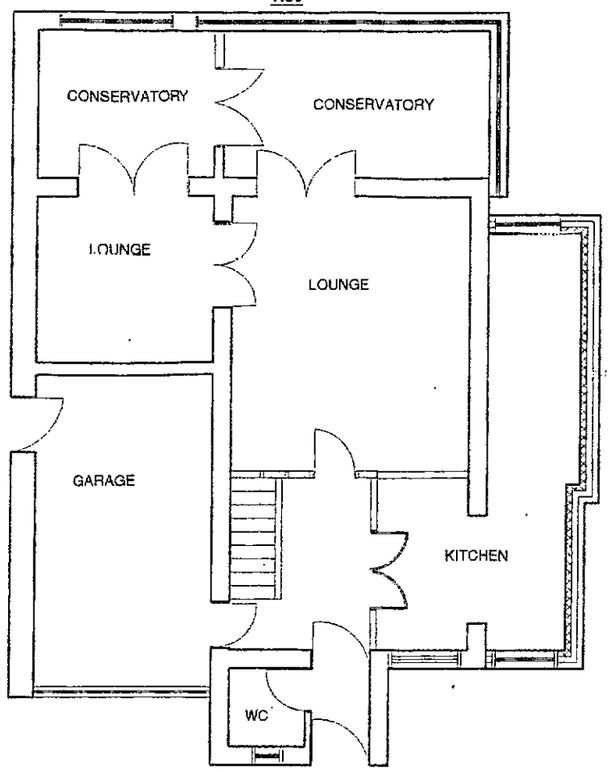


PROPOSED GROUND FLOOR
1:50

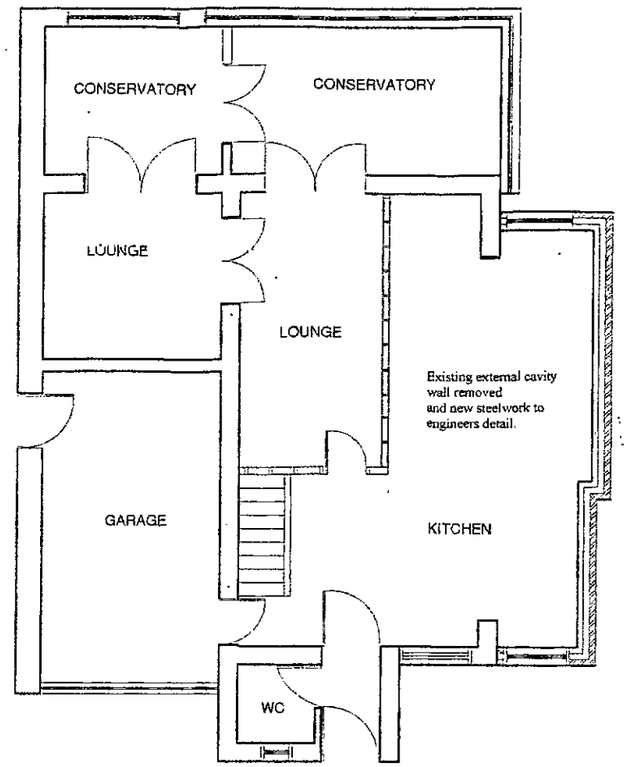

PROPOSED SIDE
ELEVATION 1:100

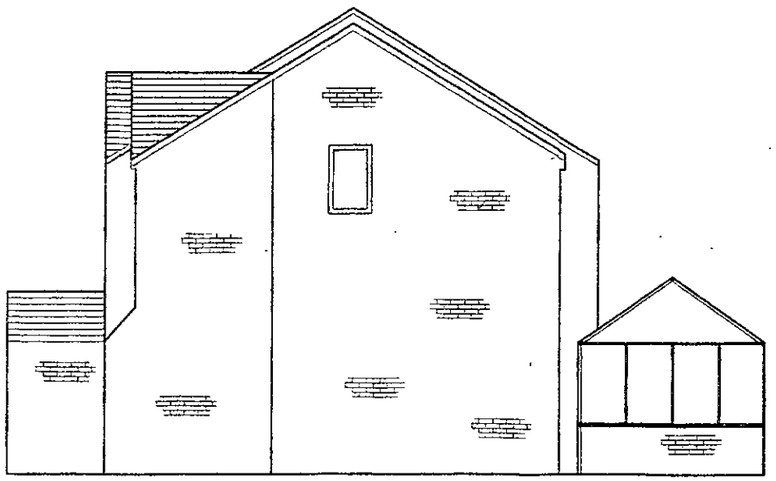

EXISTING SIDE
ELEVATION
1:100

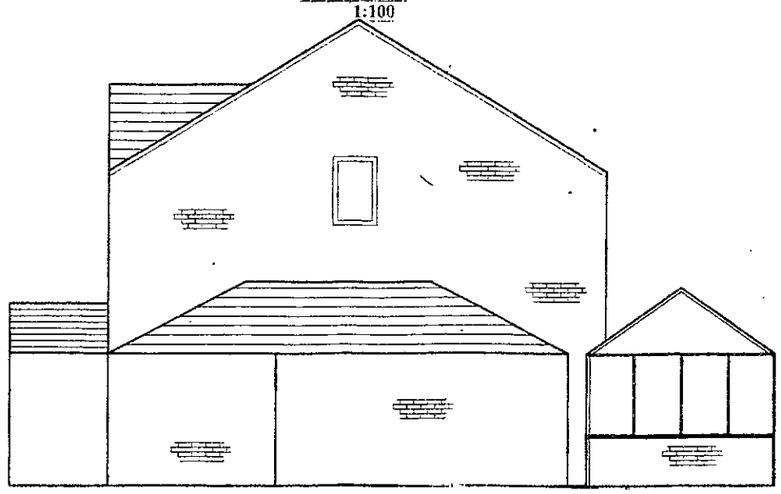

PLANNING APPLICATION

EXISTING WALLS FACING BRICK - PROPOSED WALLS FACING BRICK TO MATCH EXISTING IN COLOUR AND TEXTURE

NEW WINDOWS AND DOORS TO BE WHITE UPVC TO MATCH EXISTING

ROOF TILES TO MATCH EXISTING IN SHADE TEXTURE AND PROFILE

ALL GUTTERING AND DOWN PIPES AND FASCIAS TO MATCH EXISTING IN COLOUR AND PROFILE

BALLUSTRADING TO NEW PATIO DOORS TO BE BLACK WROUGHT IRON TO MATCH EXISTING

PROVIDE MIN OF 500MM SETBACK TO FIRST FLOOR EXTENSION TO PREVENT TERRACING EFFECT.

PLANNING APPLICATION
3 HIGH CLOSE DARTON
BARNSLEY SOUTH
YORKSHIRE

PROPOSAL : FIRST FLOOR SIDE EXTENSION

SIDE ELEVATIONS/GROUND FLOOR
SCALE 1:100

DRAWING 2