


SITE LOCATION PLAN 1:1250

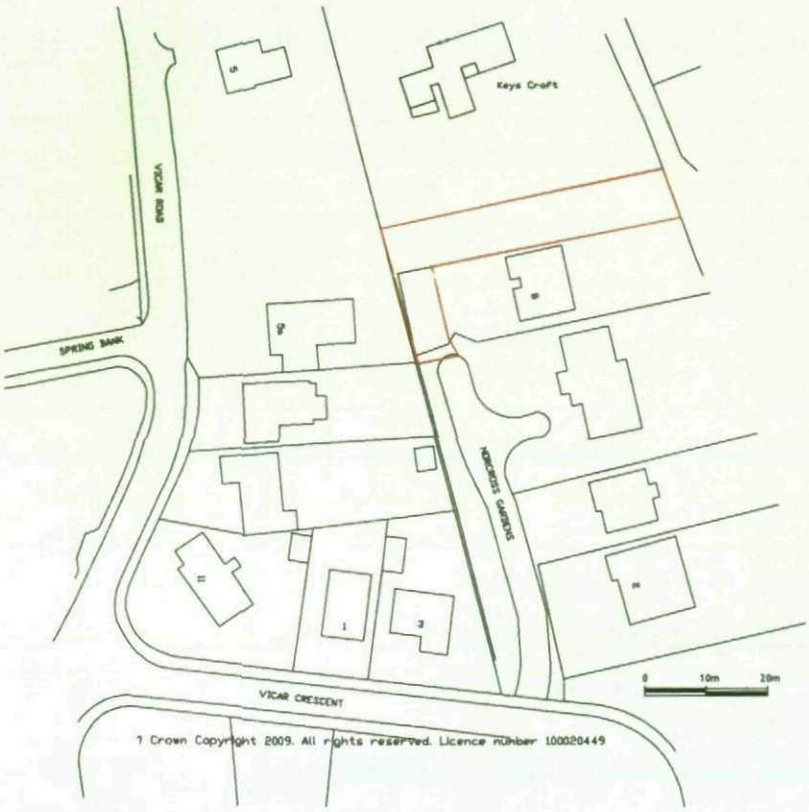

NORTH

SITE LOCATION PLAN 1:500

PROJECT TITLE PROPOSED DETACHE DWELLING, DARFIELD CLIENT MR M HIBBERT	DRAWING TITLE SITE LOCATION PLAN	© ANTHONY SNOWDEN ARCHITECT 2009 RIBA 9 THORNCLIFFE GARDENS AUCKLEY DONCASTER DN9 3PE	WORK STAGE A	SCALE 1:500 & 1:1250	
			PROJECT NO. 001	DRAWING NO. 001	REV. 00