


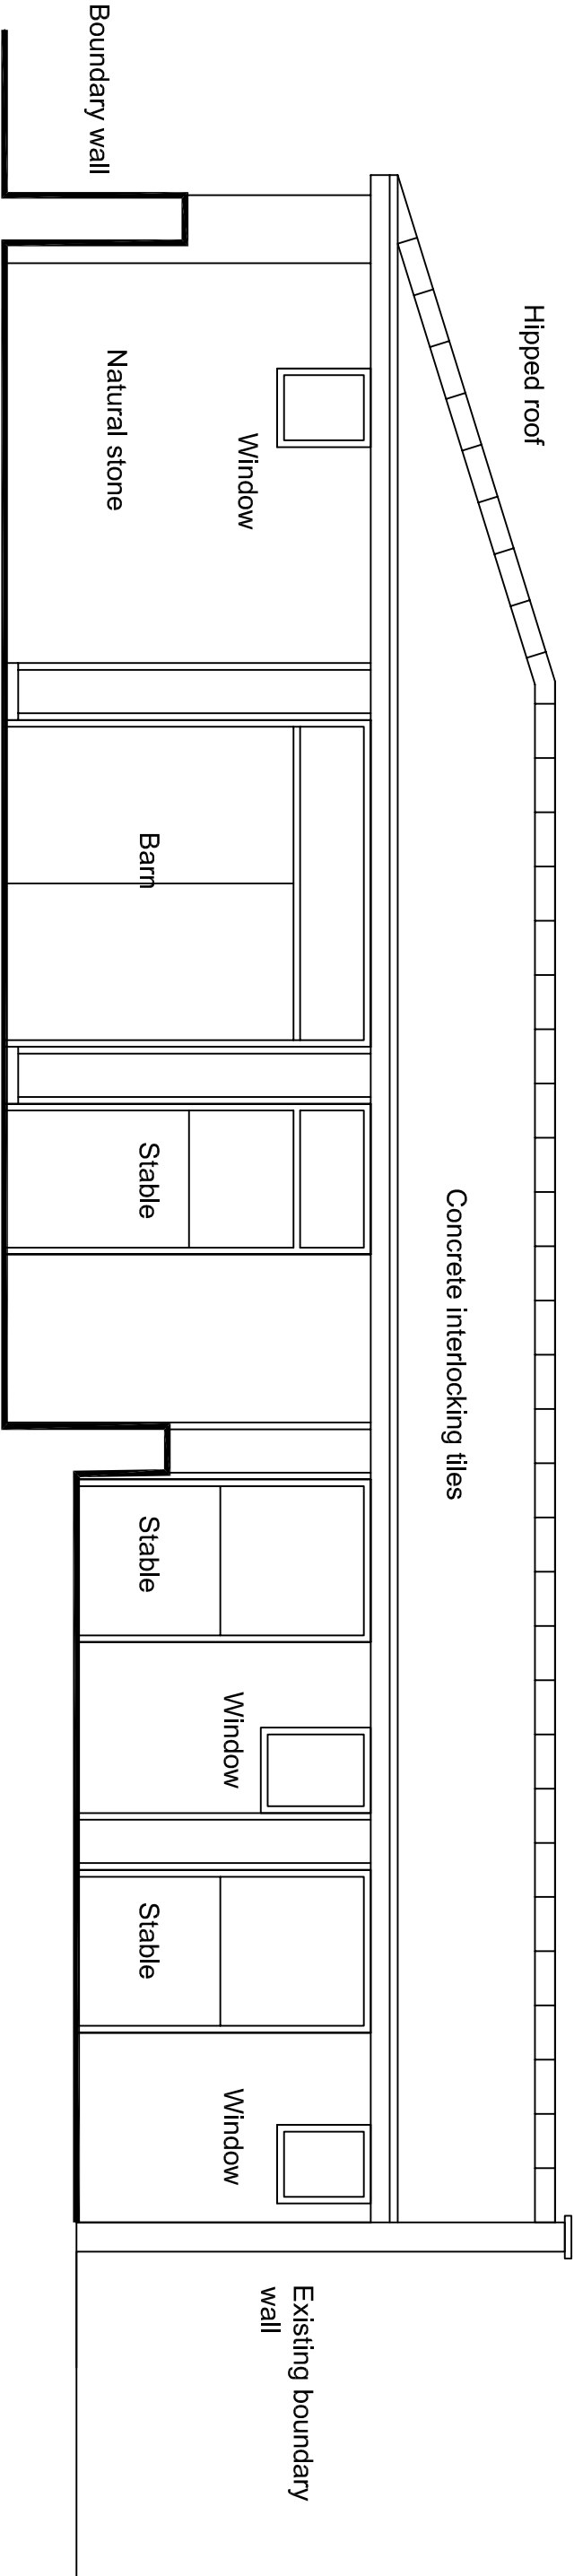

Existing elevation

1:50

Revisions		A. A----	00-00-00
This drawing is for planning permission only and is not a construction drawing.			
Drawing Title		EXISTING-ELEVATION	
Job No. - Dwg No.	TN/2014/3	-	-
Client:	Terry Noyor Westfield House Farm/Brookholes Lane; Perrinsdons, Sherrfield SO6 7PS		
Scale.	1:50		