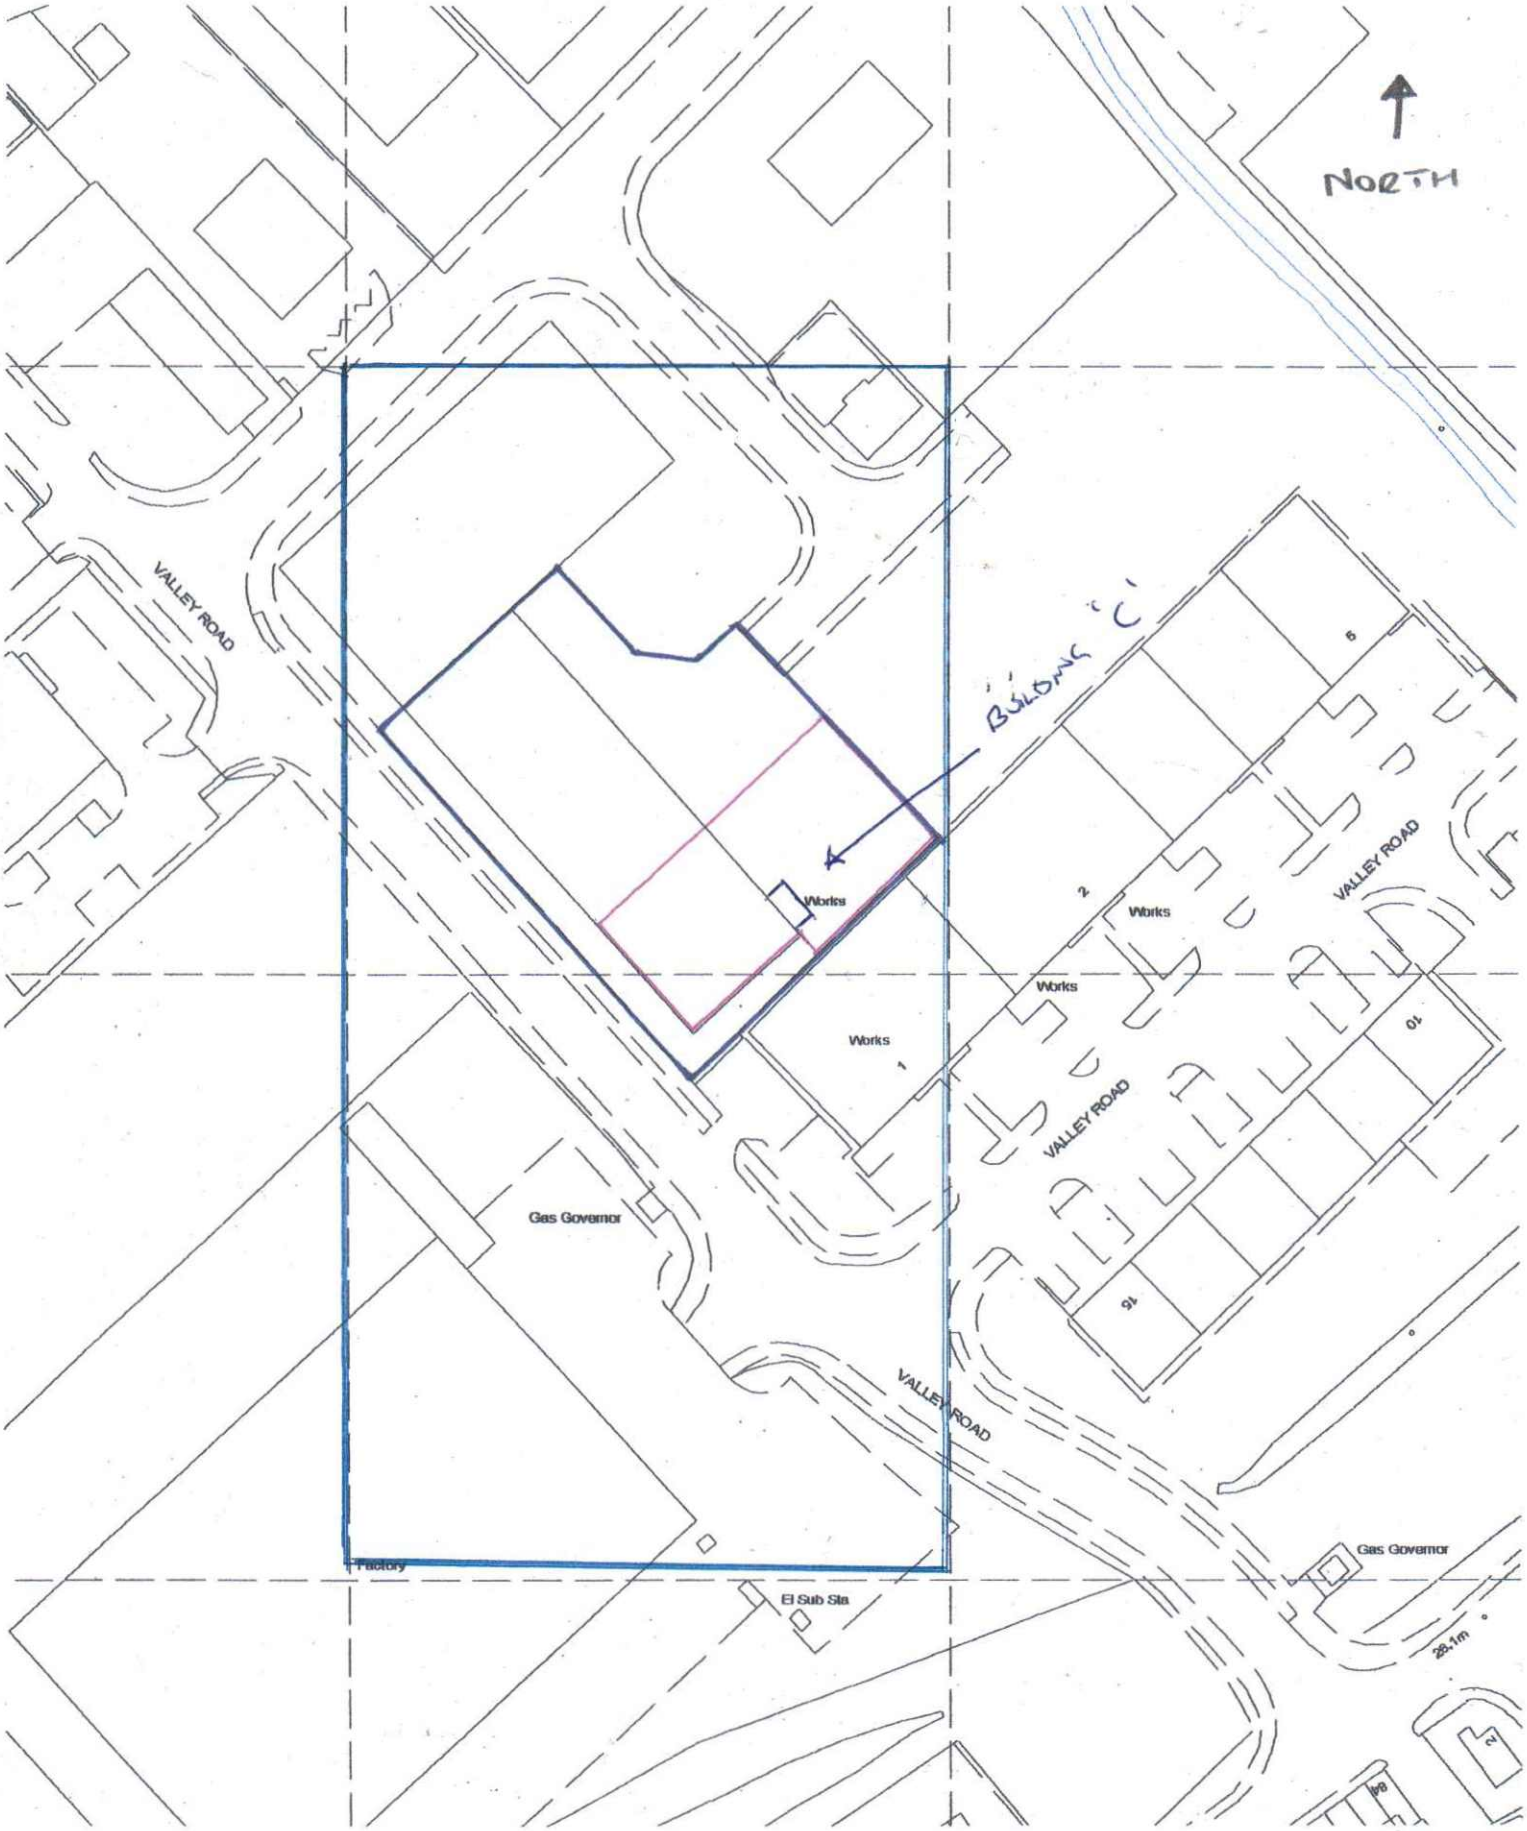


SITE LOCATION PLAN

Gillott Alloys Limited Station Road Industrial Estate, Valley Road, Wombwell, Barnsley, S73 0BS.

~~Scale: 1:1250~~

Date: August 2009 Drawing No. GAL/0809/02