


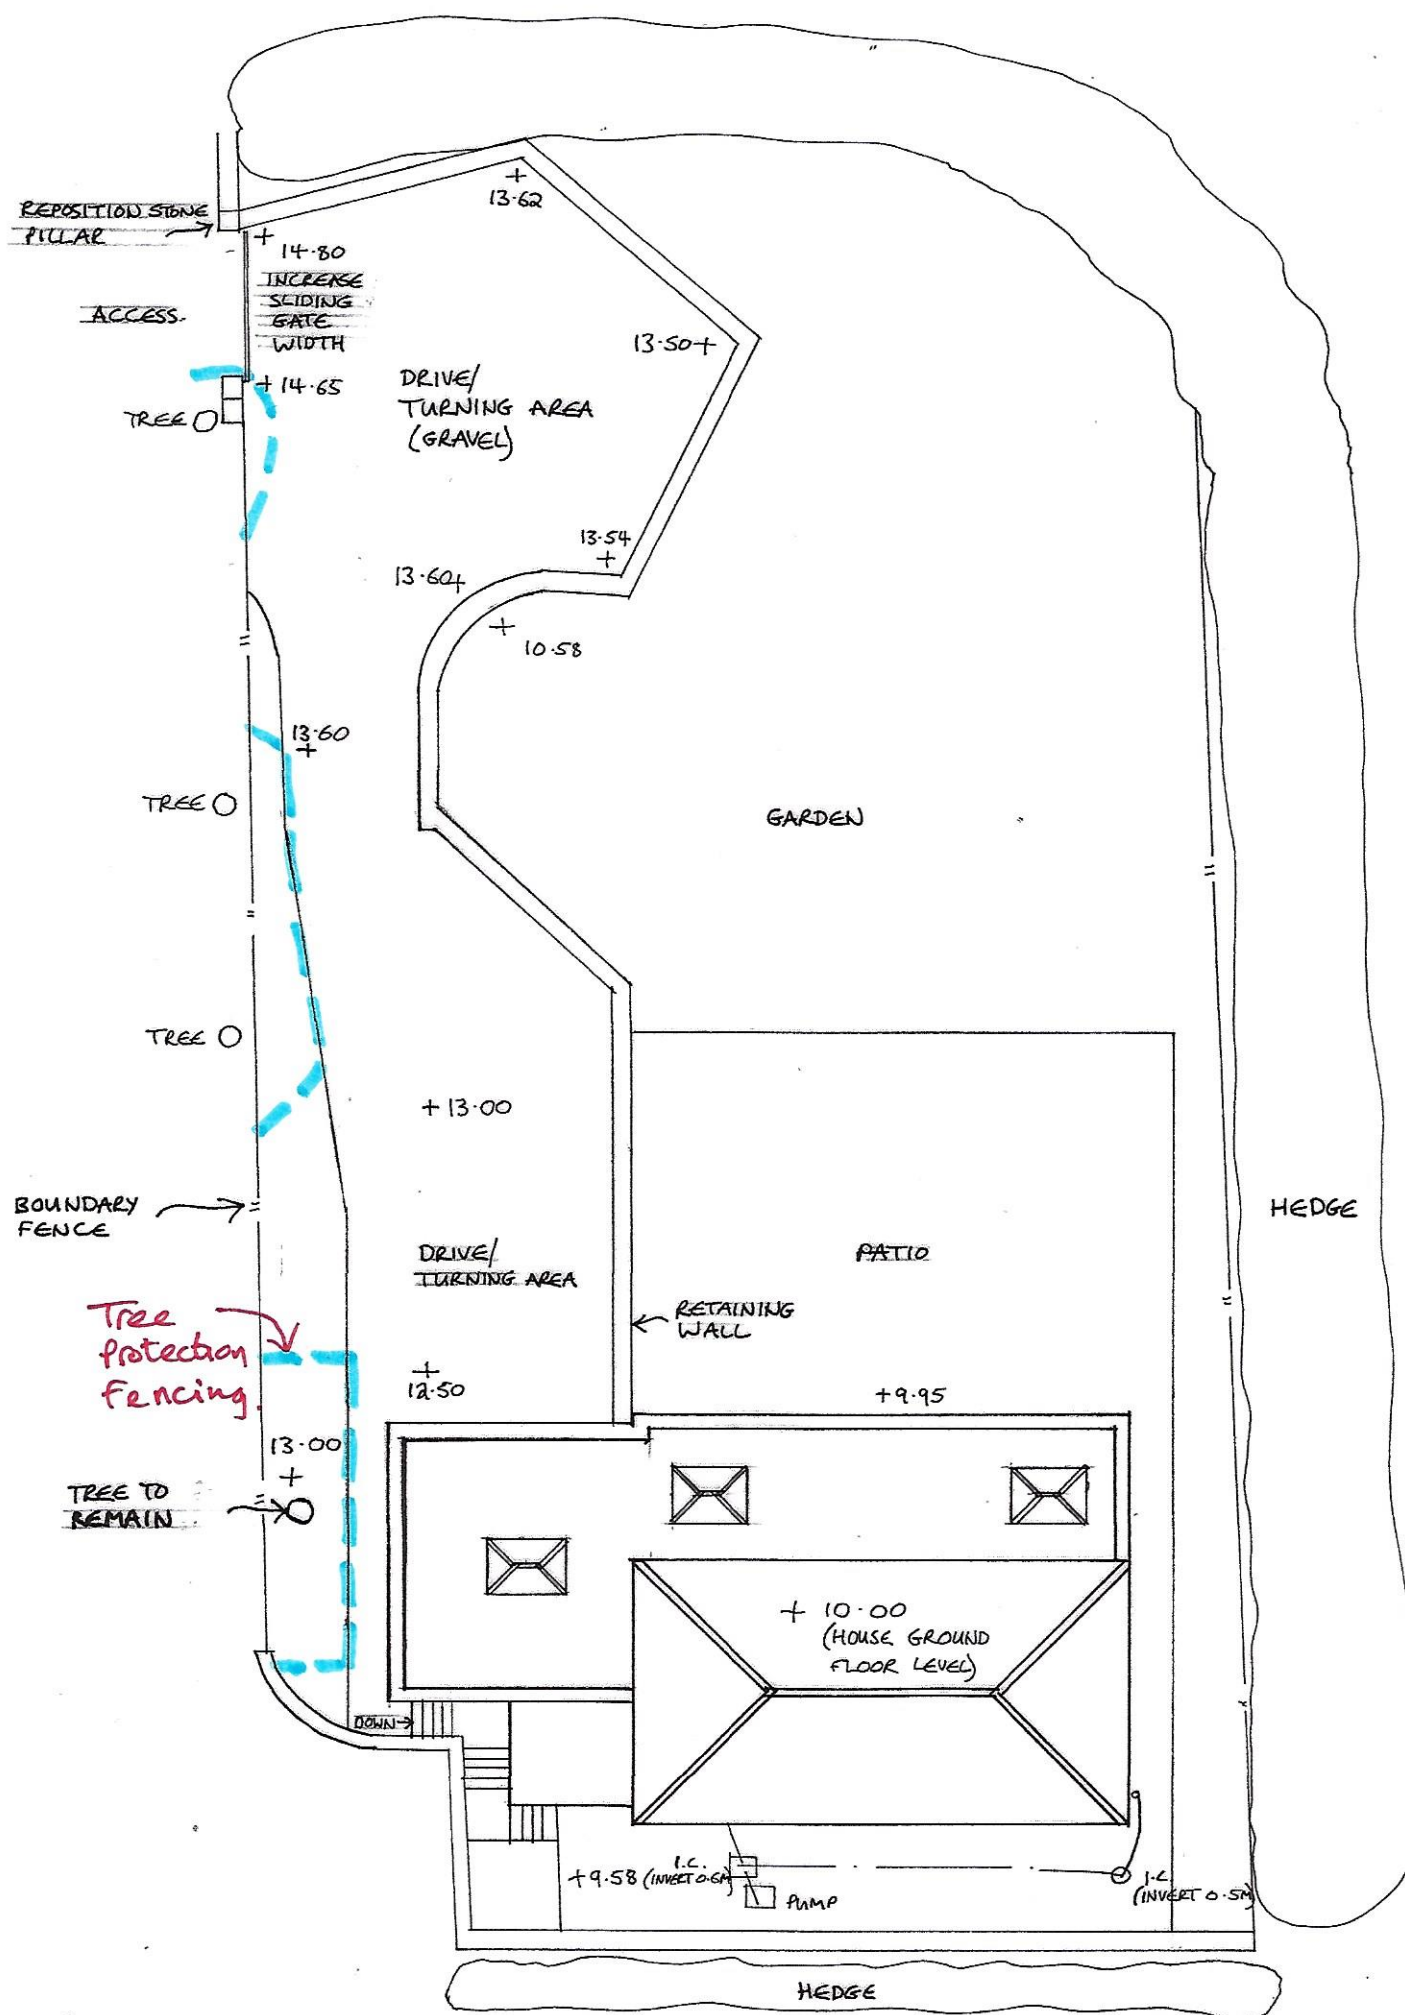

- A: TREE TO REMAIN (8.8.18)
- B: AMENDED DRIVE (10.9.18)

**PROPOSED SITE LAYOUT PLAN AT
THE HAWTHORNES, MANCHESTER ROAD,
PLUMPTON, THURLSTONE, S36 9QW**

CLIENT: MR P. BUCKLEY + MS A. CUTTS

Dr N°: 27/88 DATE: 15.6.18 SCALE: 1:200 @A3



M. 07792 527 531
T. 01909 566 000

Grove House, Lidsters Lane,
South Anston, Sheffield S25 5BB

james@clayarchitecturaldesigns.co.uk
clayarchitecturaldesigns.co.uk