
Proposed Structure for
Wortley Hall Walled Garden

BMBC
CORPORATE MAIL ROOM
17 OCT 2013
Received by: .....
ORIGINAL COPY

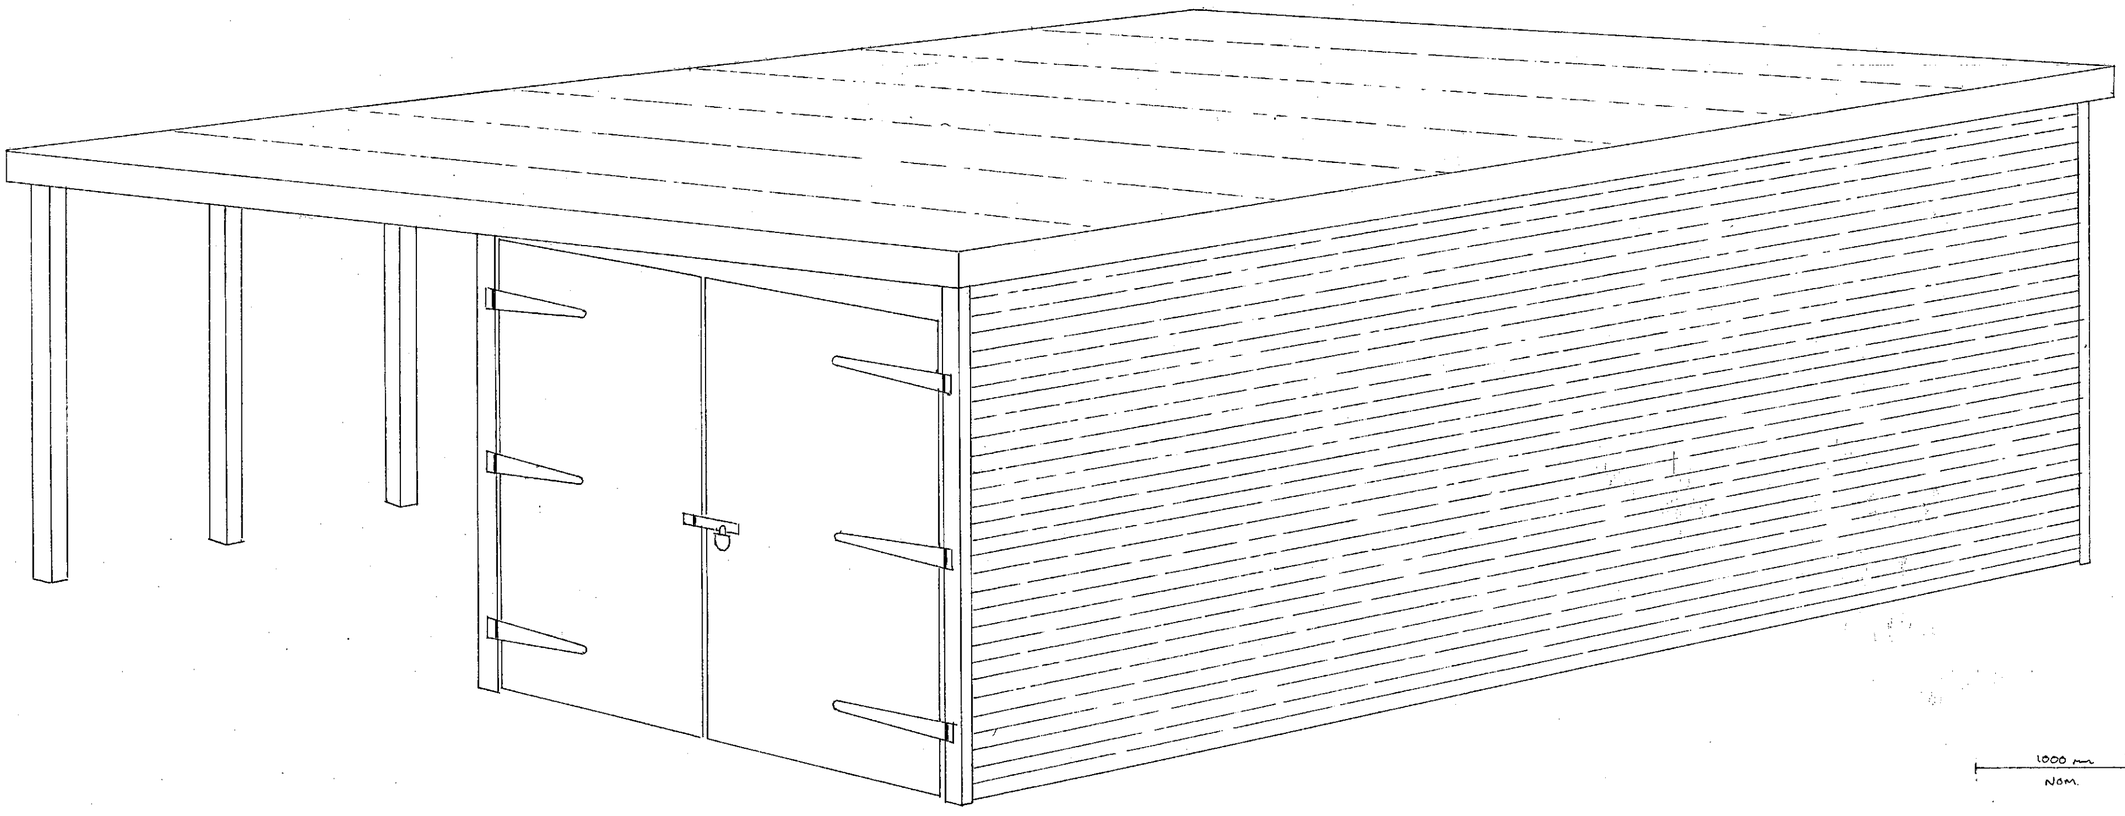

1000 mm
Nom.