




Peter Thompson M.C.I.A.T.



Architectural Design Consultant Ltd.
Tel & Fax: 01226 201391
Mobile: 07973 251730
e-mail: peter.thompson@hotmail.co.uk



PROPOSED DWELLING
ADJ. 155 ST HELENS STREET
ELSECAR
Site Plan 1:200

Linwood
Barnsley Road
Dodworth
Barnsley S75 3JR

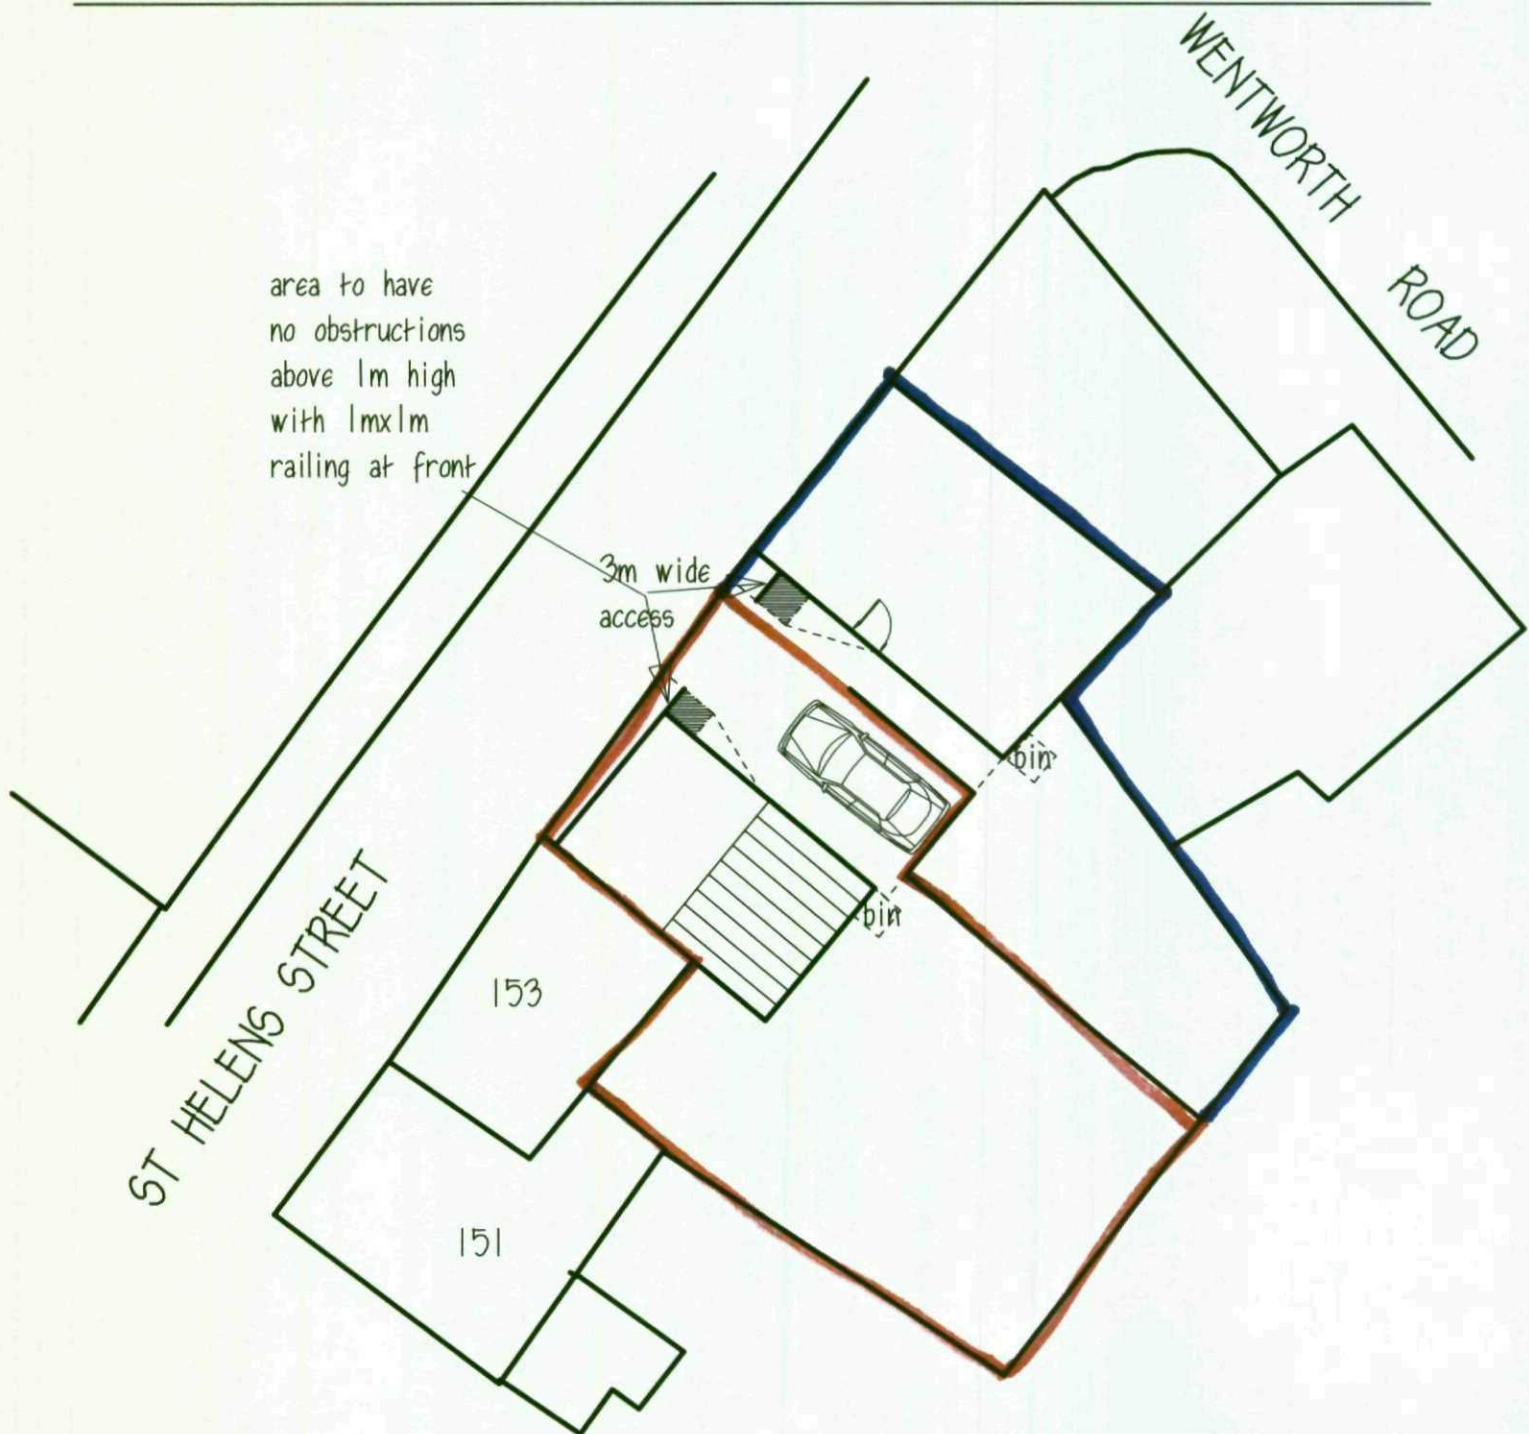

elec. & gas
meters re-positioned
onto front wall

area to have no obstructions
above 1m high with 1mx1m
railing at front

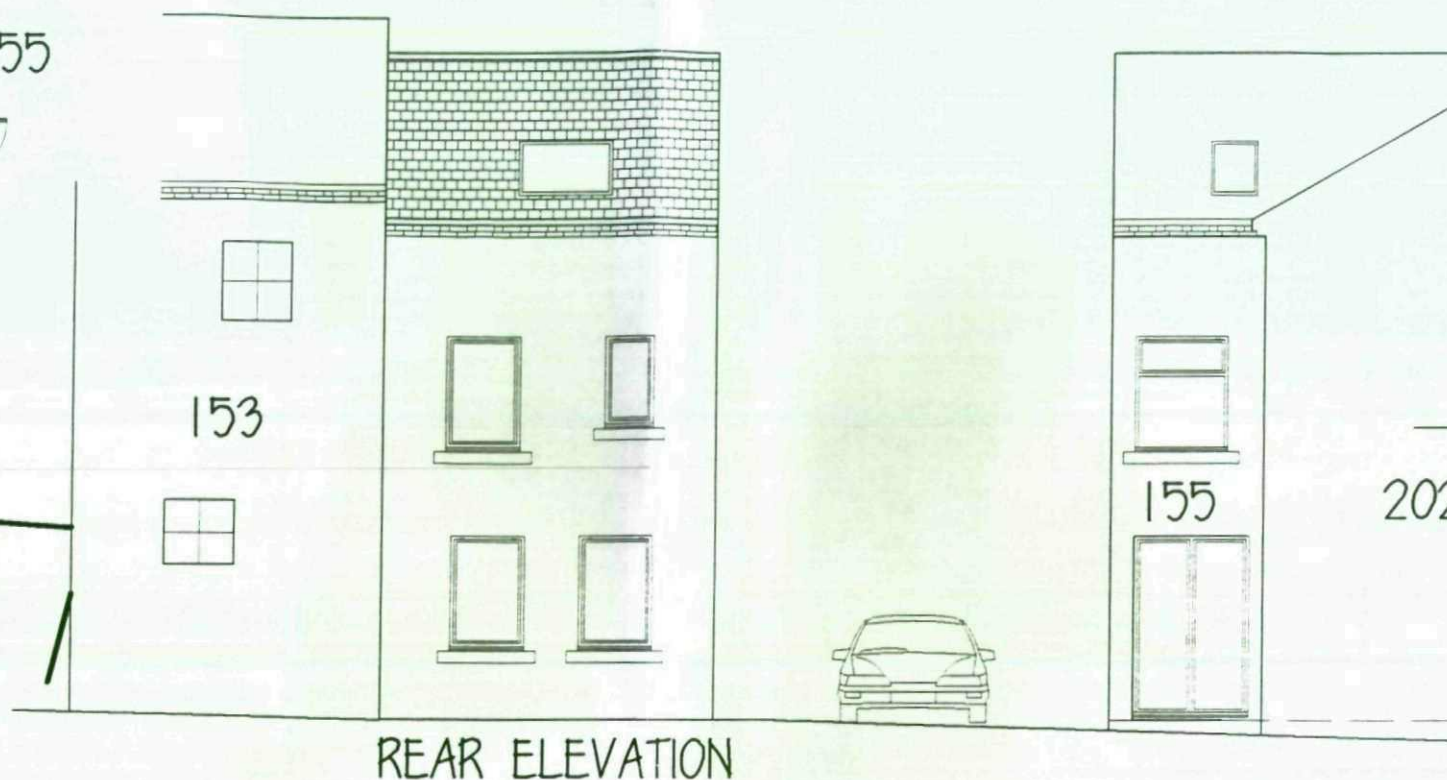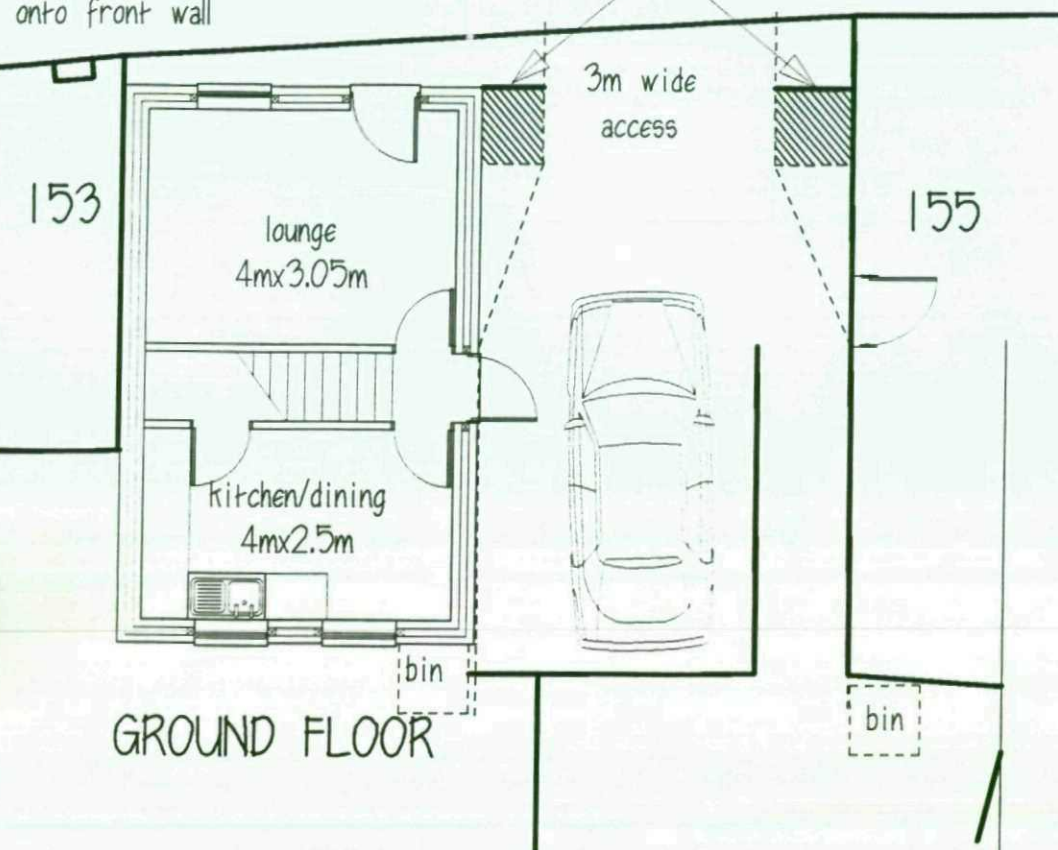

202 SIDE ELEVATION

ROOF - concrete interlocking tiles
WALLS - brickwork with art. stone
cills

Mr K DUNN

PROPOSED DWELLING
ADJ. 155 ST HELENS ST
ELSECAR

PLANS & ELEVATIONS

1:100 FEB. 08 Rev C

Peter Thompson

Linwood
Barnsley Road
Dodworth
Barnsley S753JR



tel & 01226
fax 201391

