
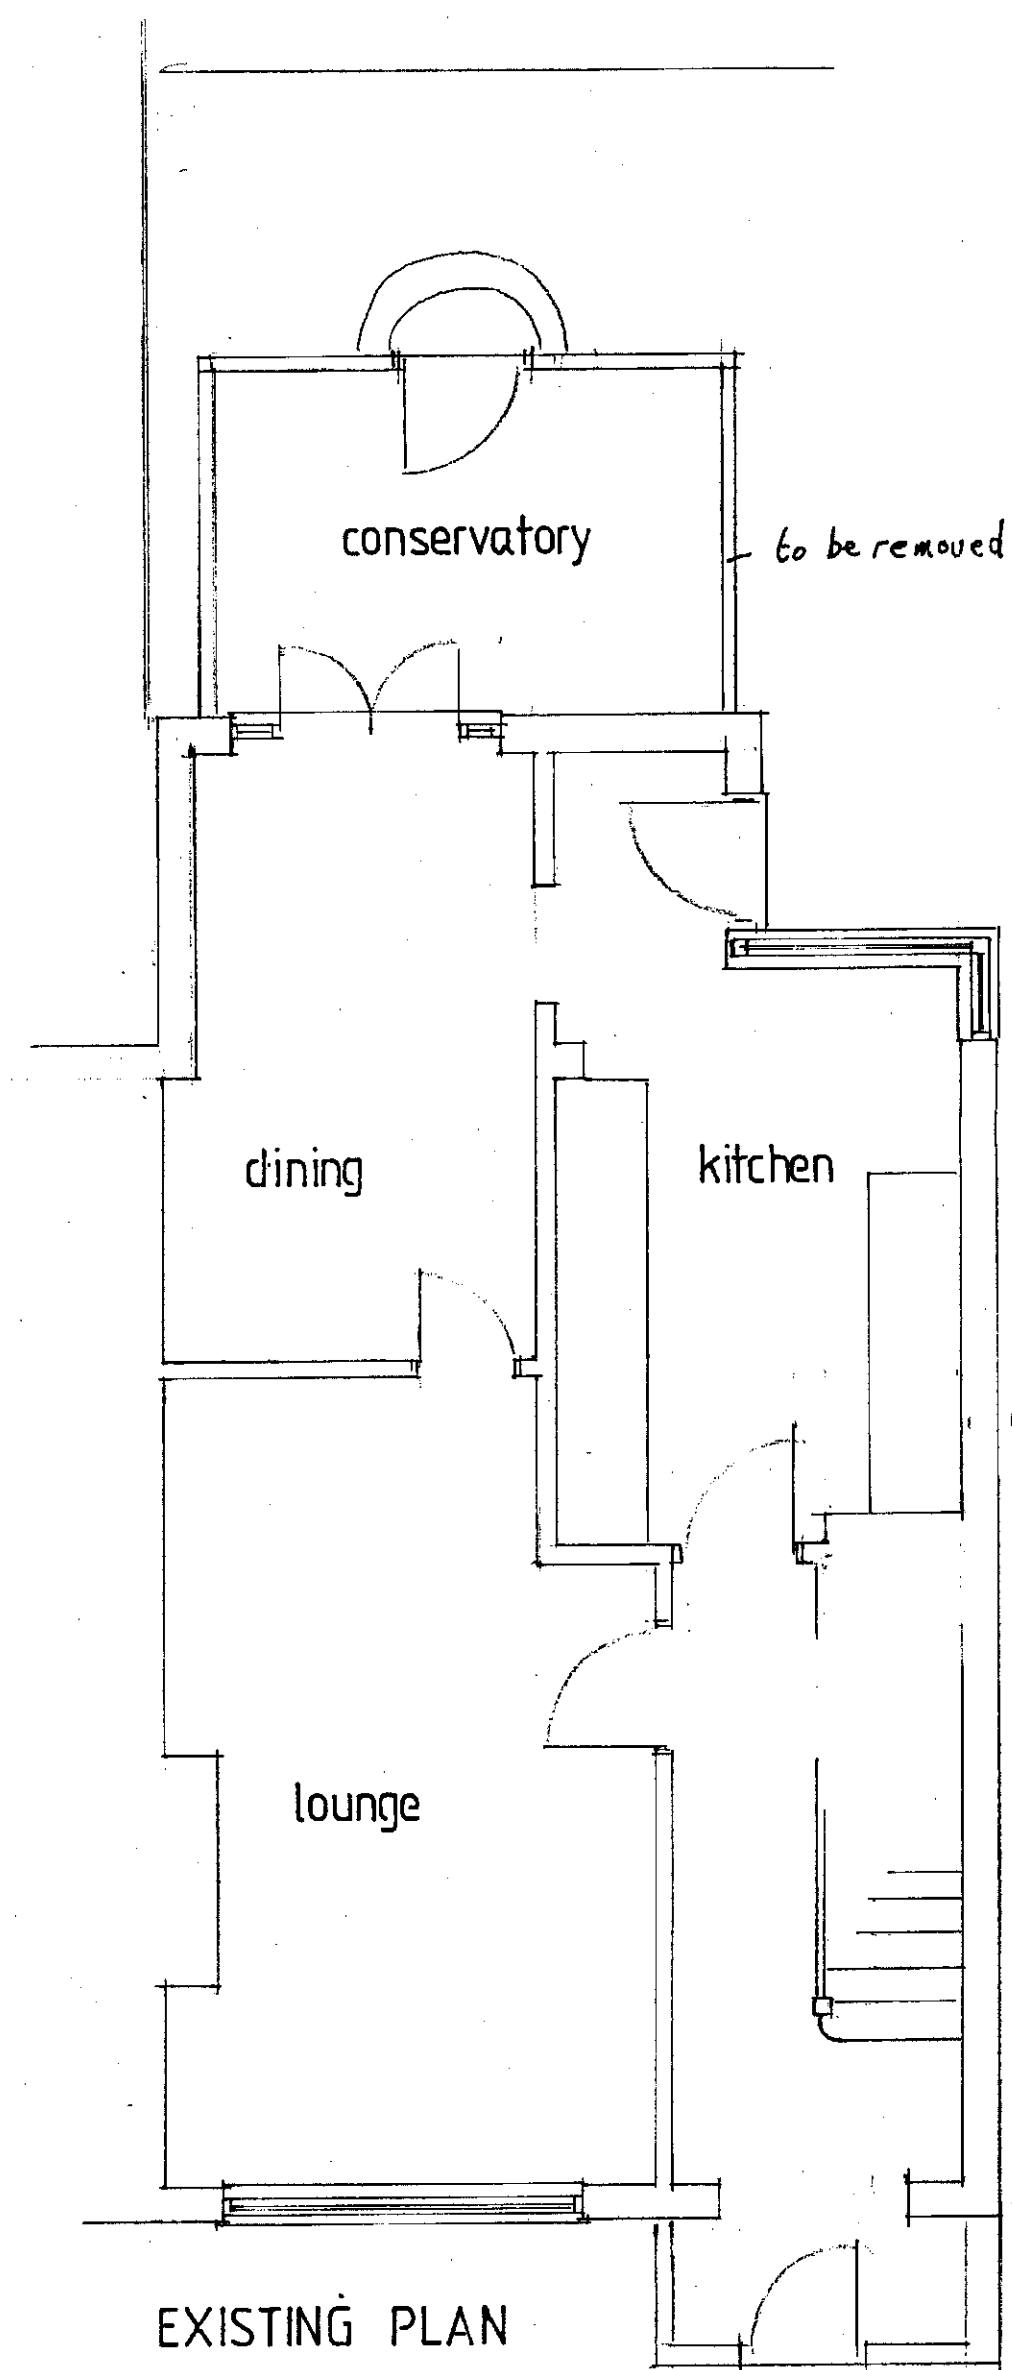
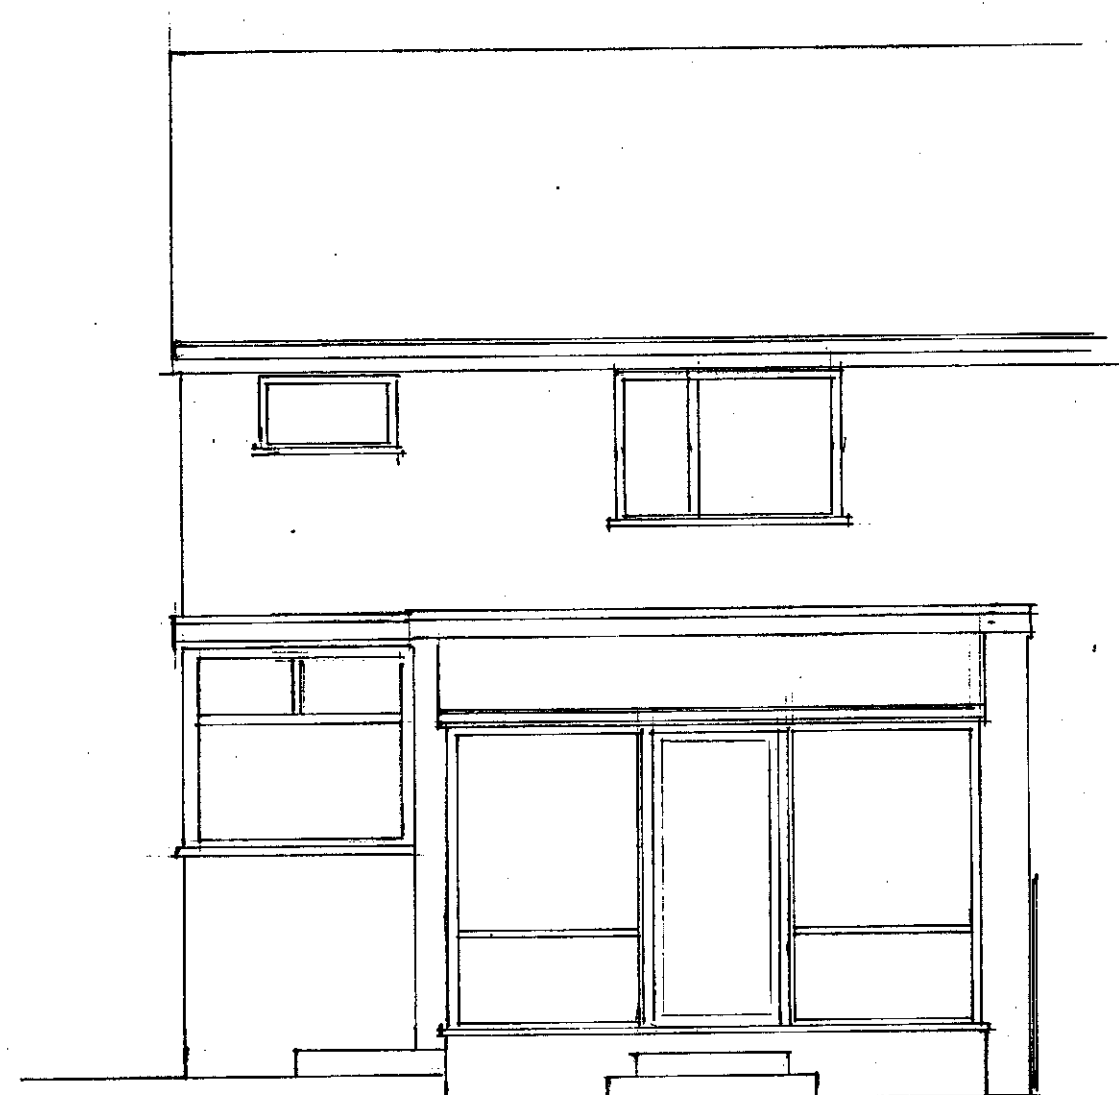


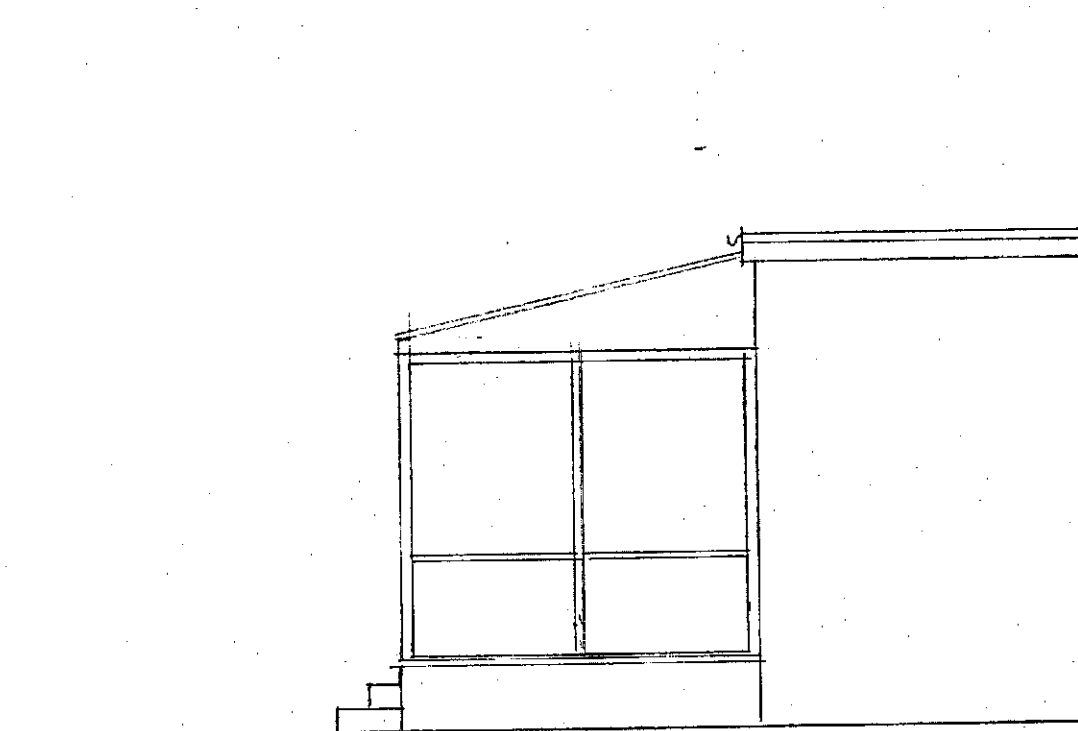

B M C C
CORPORATE MAIL ROOM

- 5 SEP 2014






Received by:
ORIGINAL COPY

Proposed conservatory for Mr. & Mrs. G. Firth
21 Clarel Street, Penistone

drawn by Artech Design 01772 456592

drawing no. 1C/2221/1

Scale 1:50

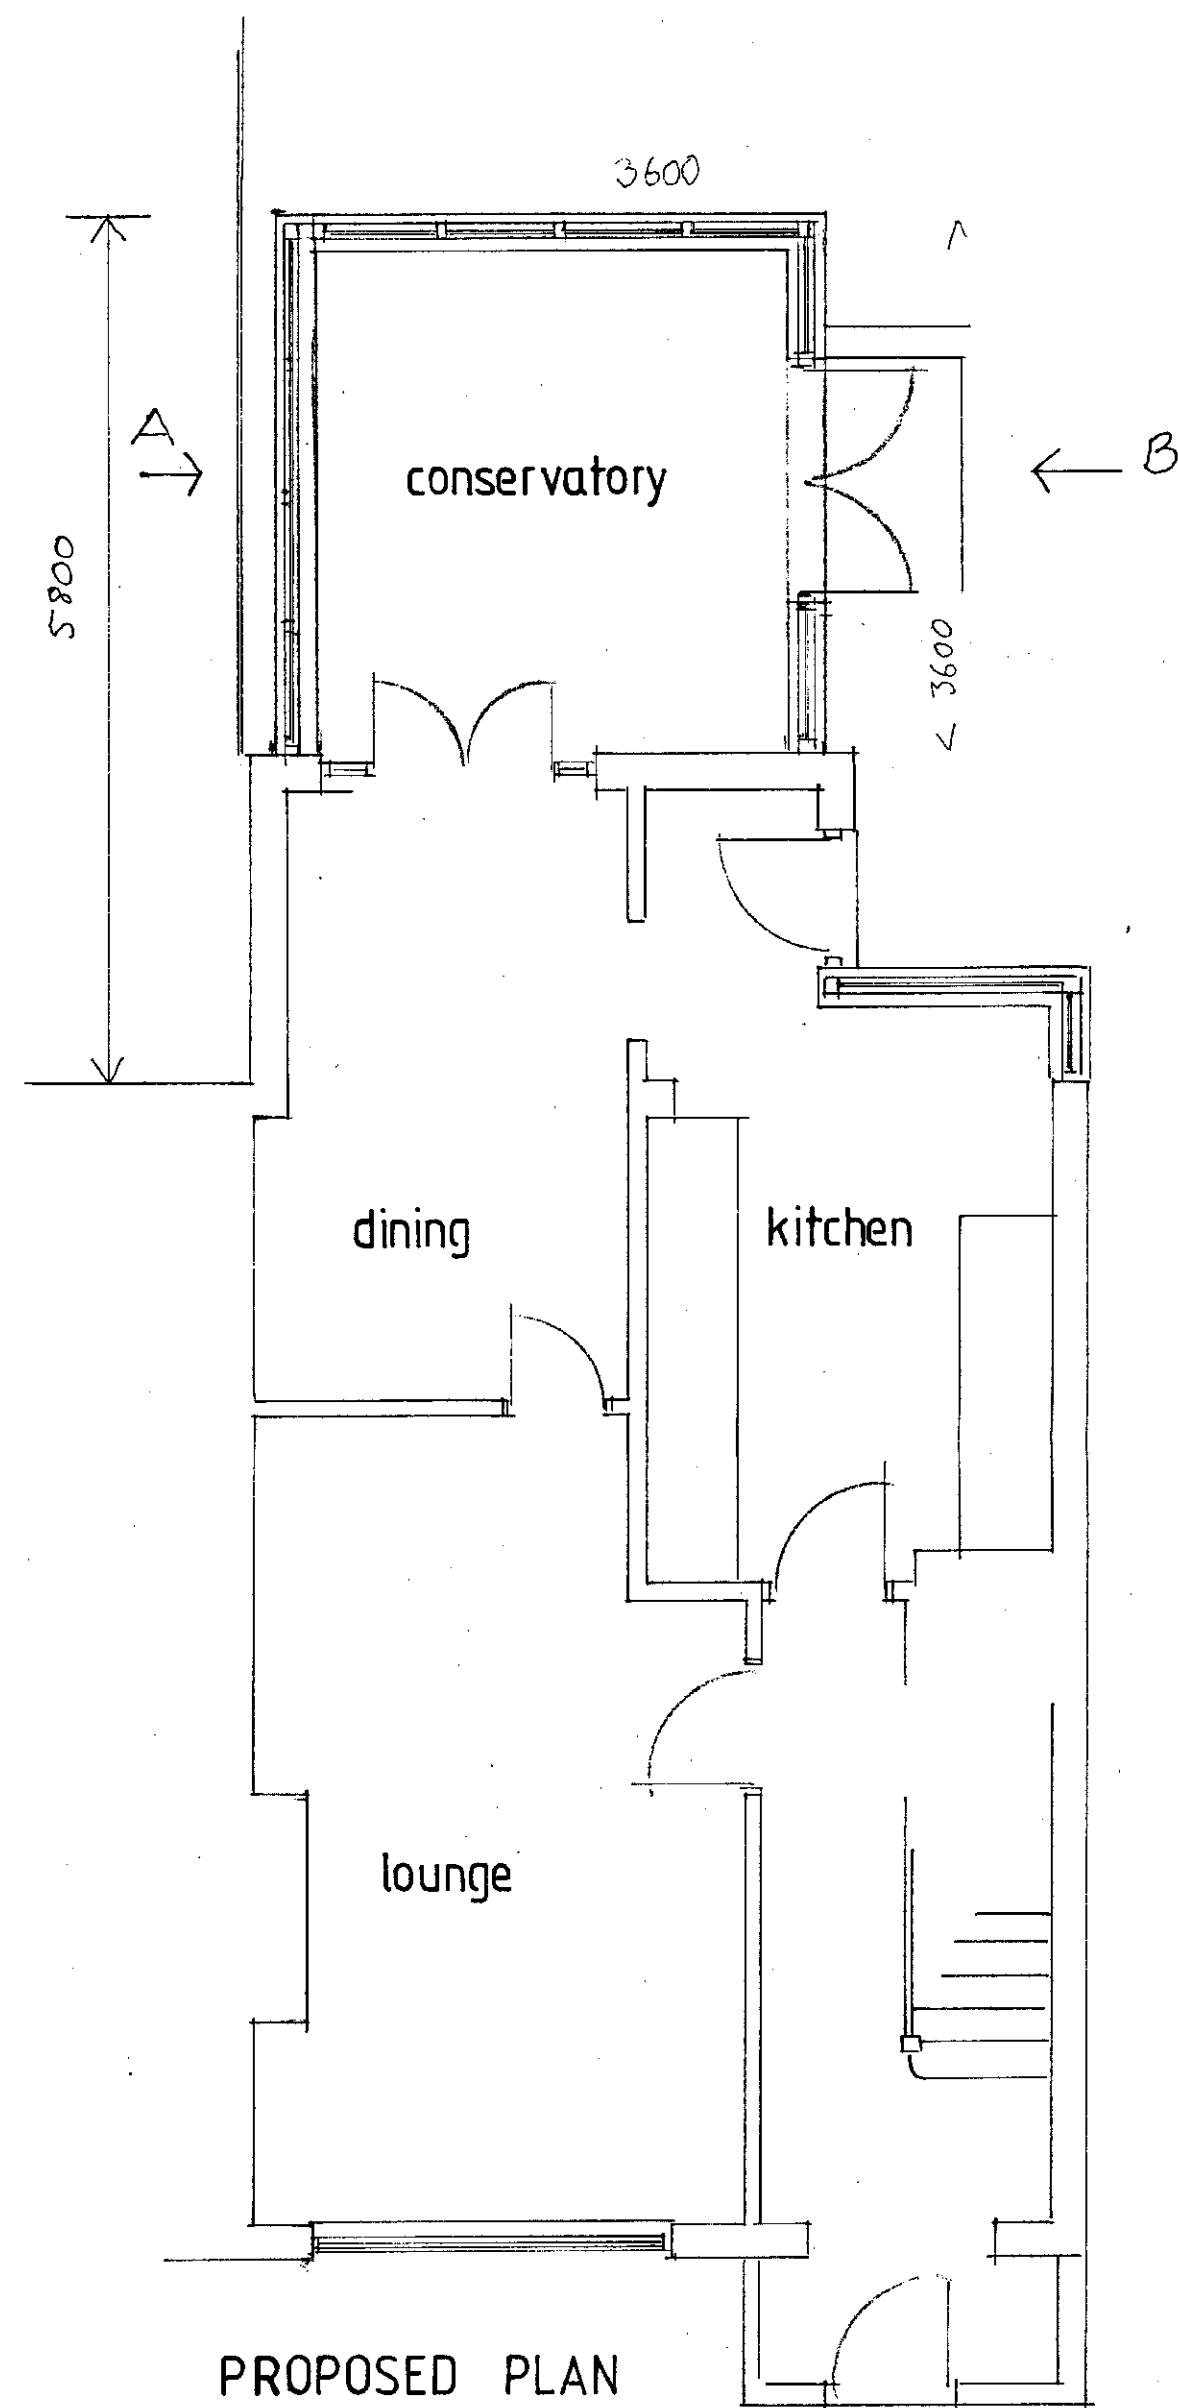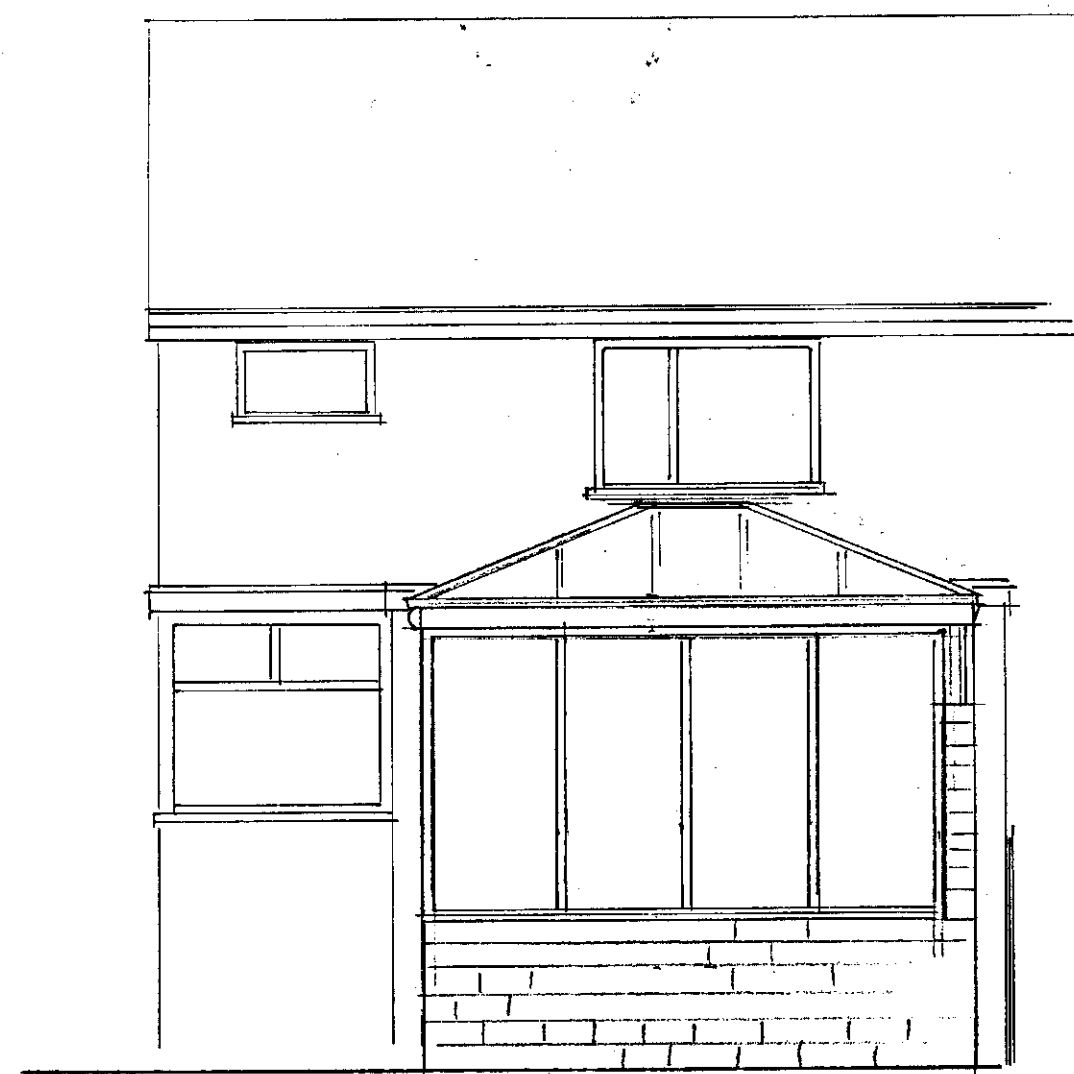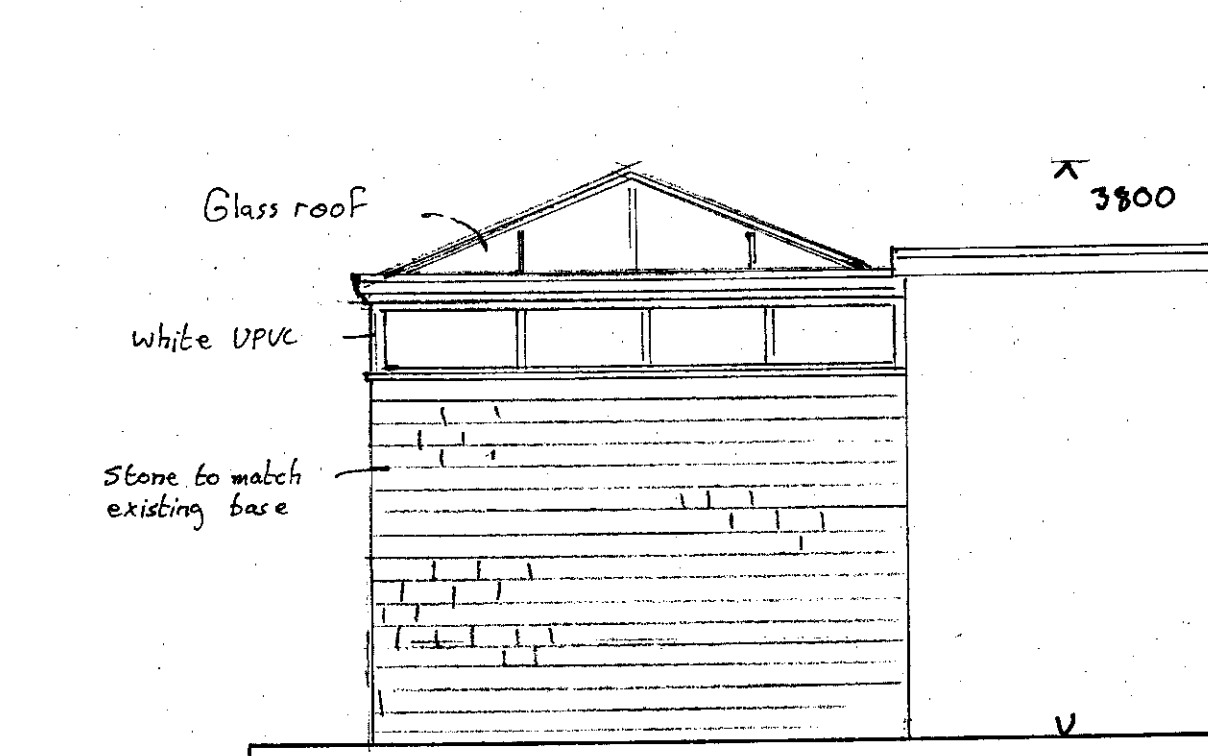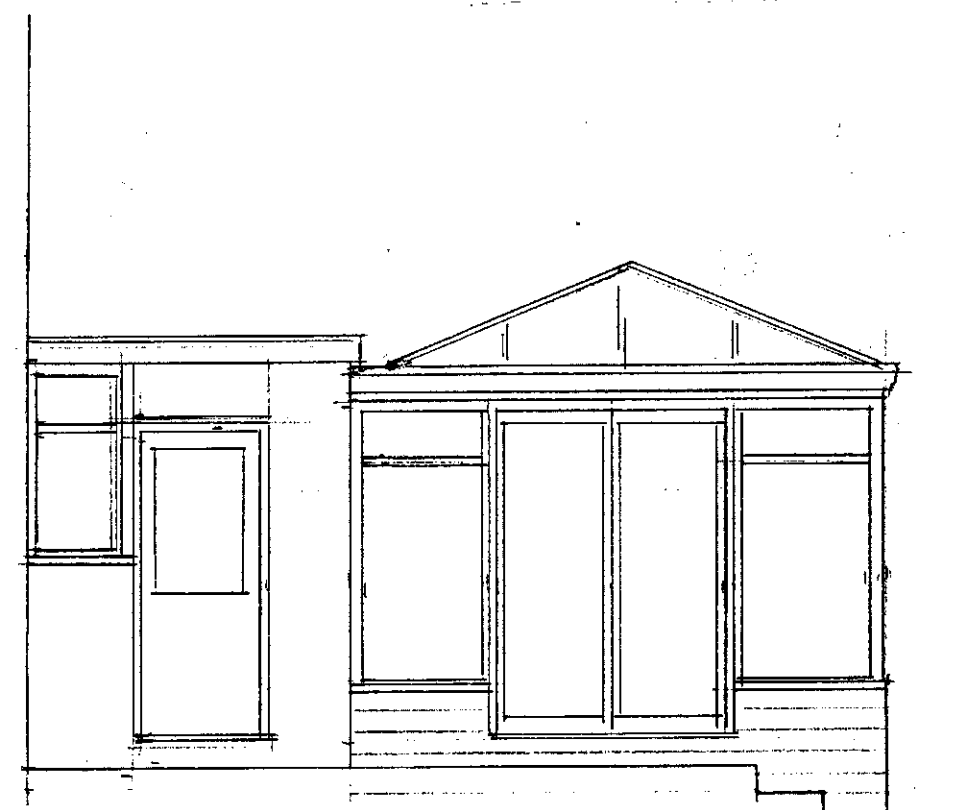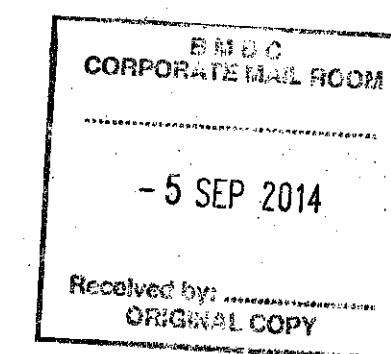

Proposed conservatory for Mr. & Mrs. G. Firth
21 Clarel Street, Penistone

drawn by Artech Design 01772 456 592

drawing no. 1C/2221/2

Scale 1:50