


NOTES:

NOT FOR CONSTRUCTION
ALL SCALES @ A3


Produced By: VM	Revision: B
Approved By: FC	
Ref: 610/PA/004	
Date: 22/03/2011	

Other Site Infrastructure
Drawing 004


Chapel Farm
Planning Application

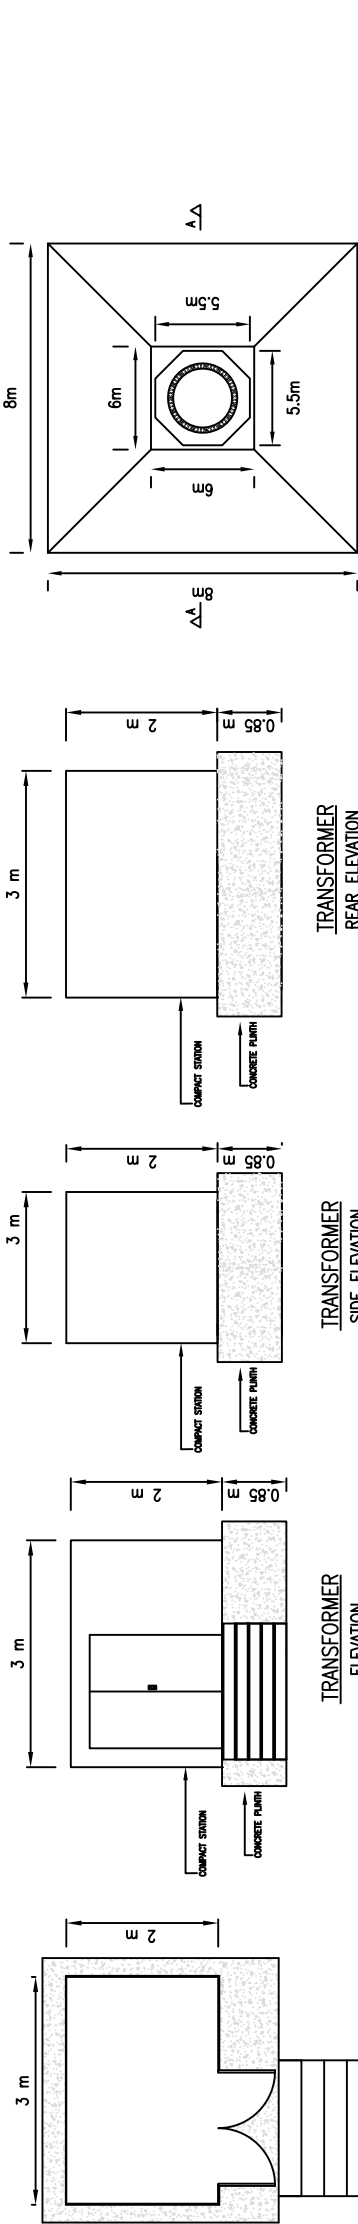


PLAN ON TYPICAL TURBINE BASE (1:200)

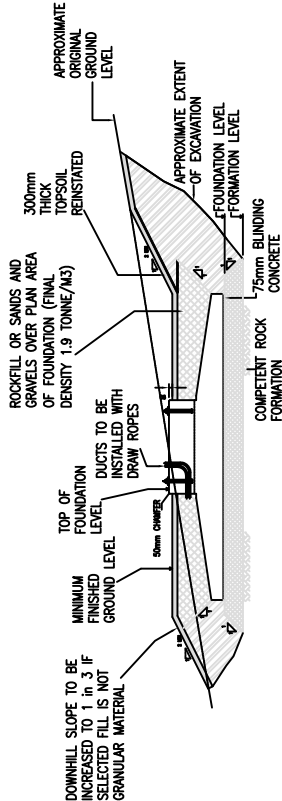

SECTION A-A THROUGH TYPICAL TURBINE BASE (1:200)

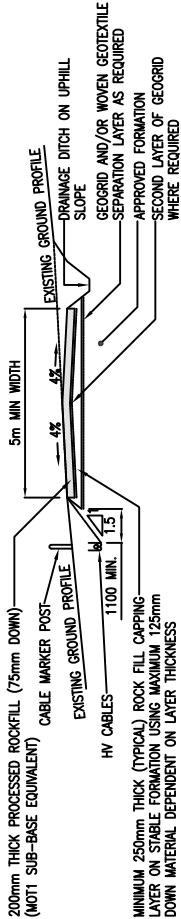

TYPICAL SECTION THROUGH EXCAVATED ROAD (1:200)

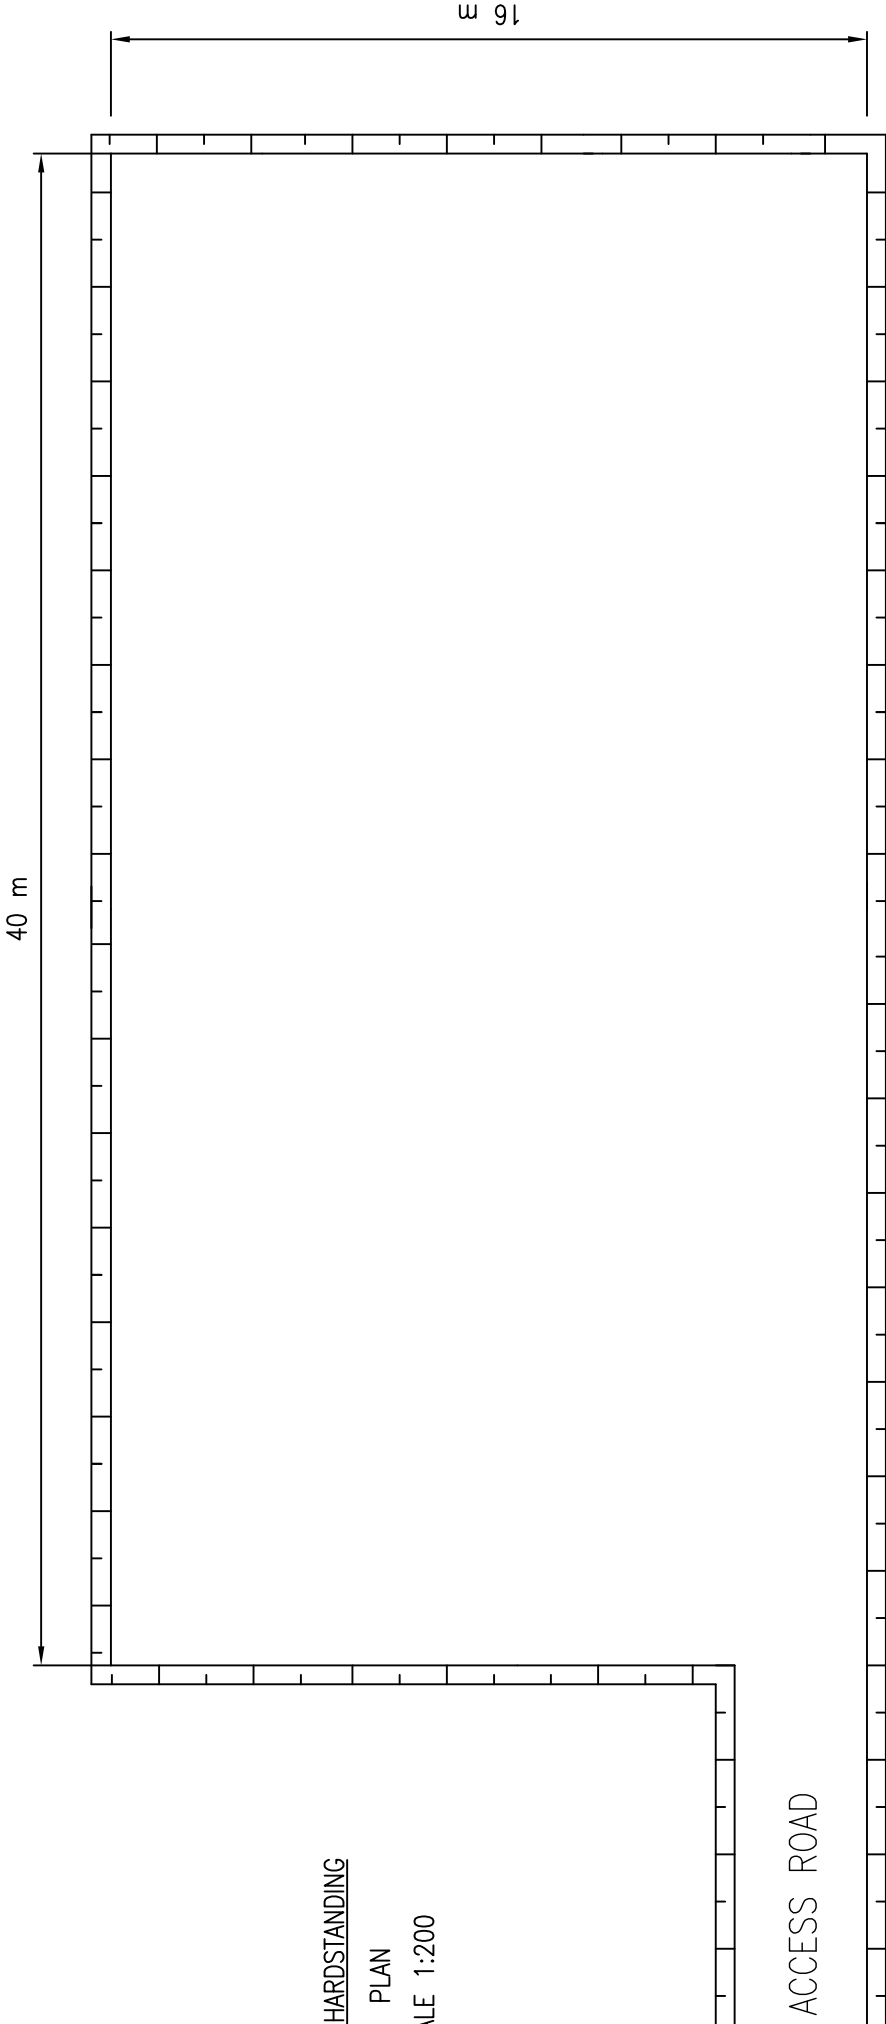

CRANE HARDSTANDING
PLAN
SCALE 1:200

TOP / SUBSOIL (VARIABLE DEPTH)

CRANEAGE AREAS TO BE BACKFILLED WITH EXCAVATED MATERIAL ON COMPLETION OF TURBINE ERECTION



CRANE HARDSTANDING
CROSS - SECTION

SCALE 1:200