
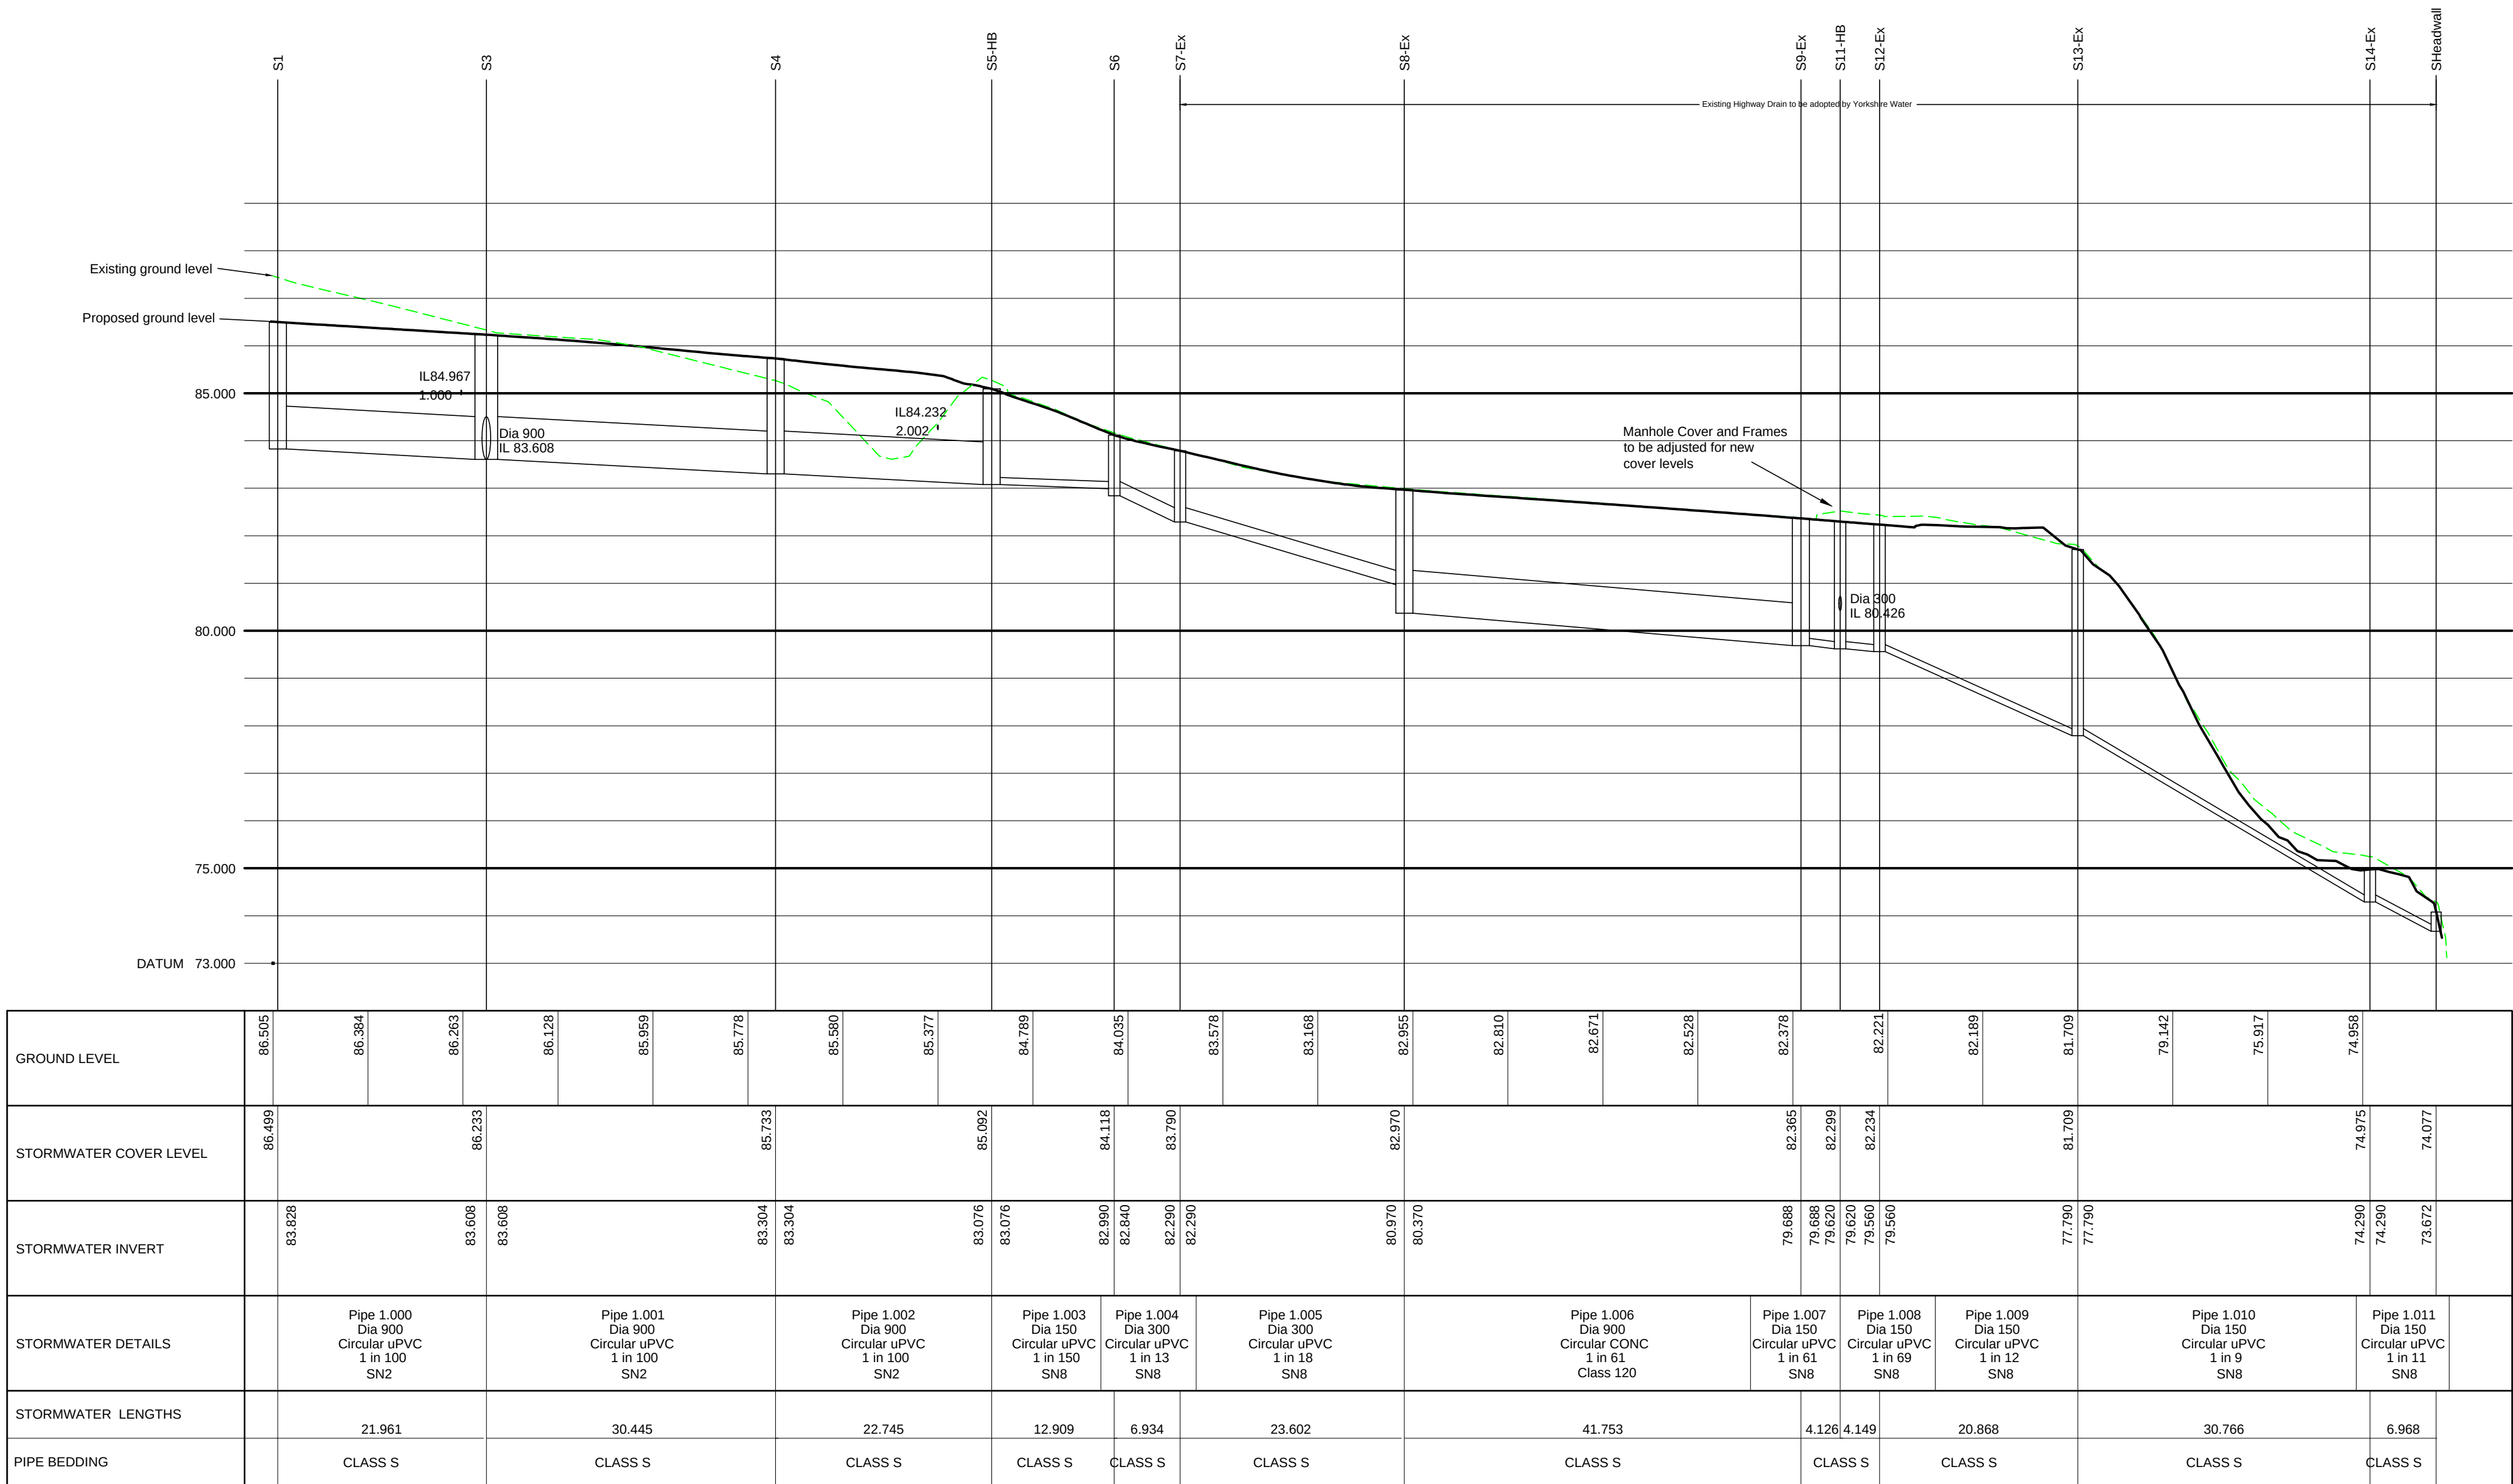


NOTES

1. DO NOT SCALE - Use figured dimensions only.
2. All dimensions shown are in millimetres unless otherwise stated.
3. The Contractor is to verify all dimensions on site before commencing work or preparing shop drawings.
4. This drawing is to be read in conjunction with all Engineers and Architects drawings and specifications.

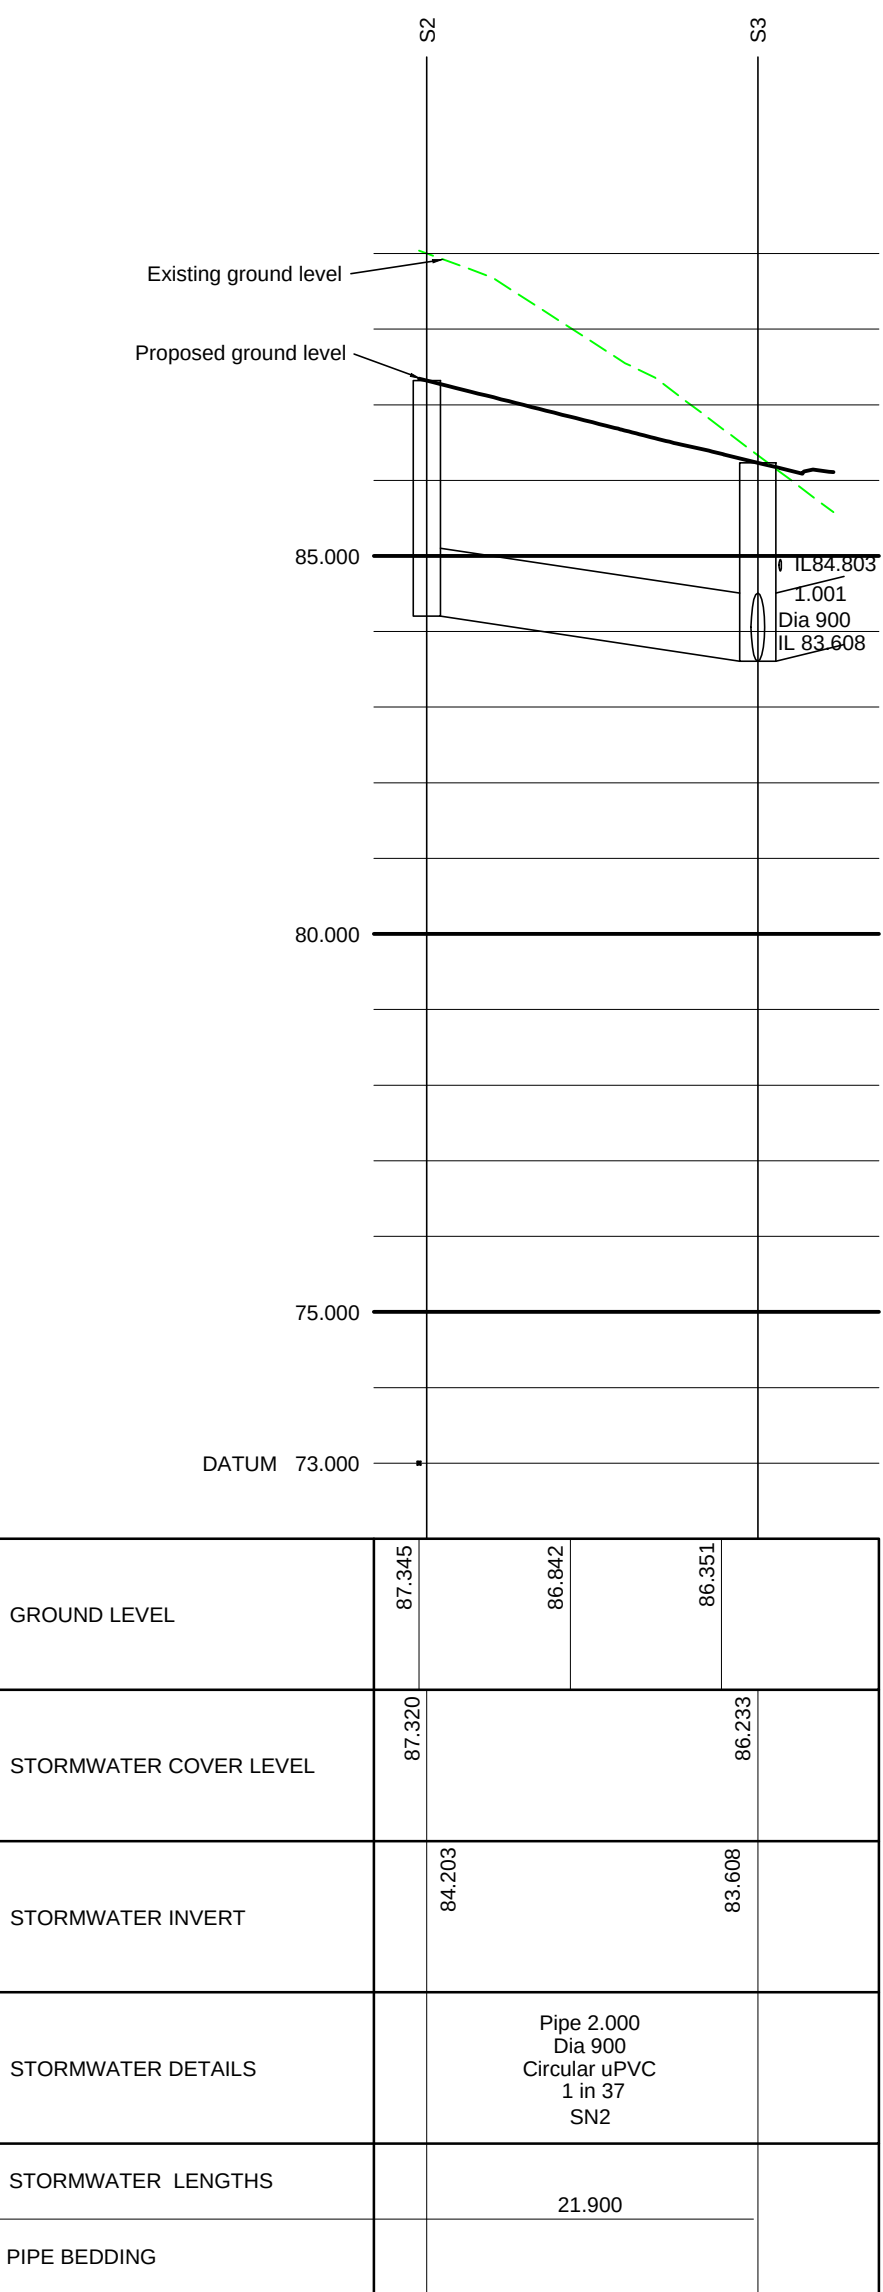

P1	PRELIMINARY ISSUE	RKG	JR	03.07.17
Rev	Description	Dr	Ch	Date
Client	D J Atkinson Construction Ltd			
Project	PROPOSED RESIDENTIAL DEVELOPMENT ELSECAR			
Title	S104 DRAINAGE LONG SECTION SURFACE WATER			
J ROBERTS DESIGN LTD		Sheet Size	A1	Scale
		Drawn	RKG	1:500H 1:100V
		Checked		Drawing Number
		Approved		1316/33
				Rev
				P1