
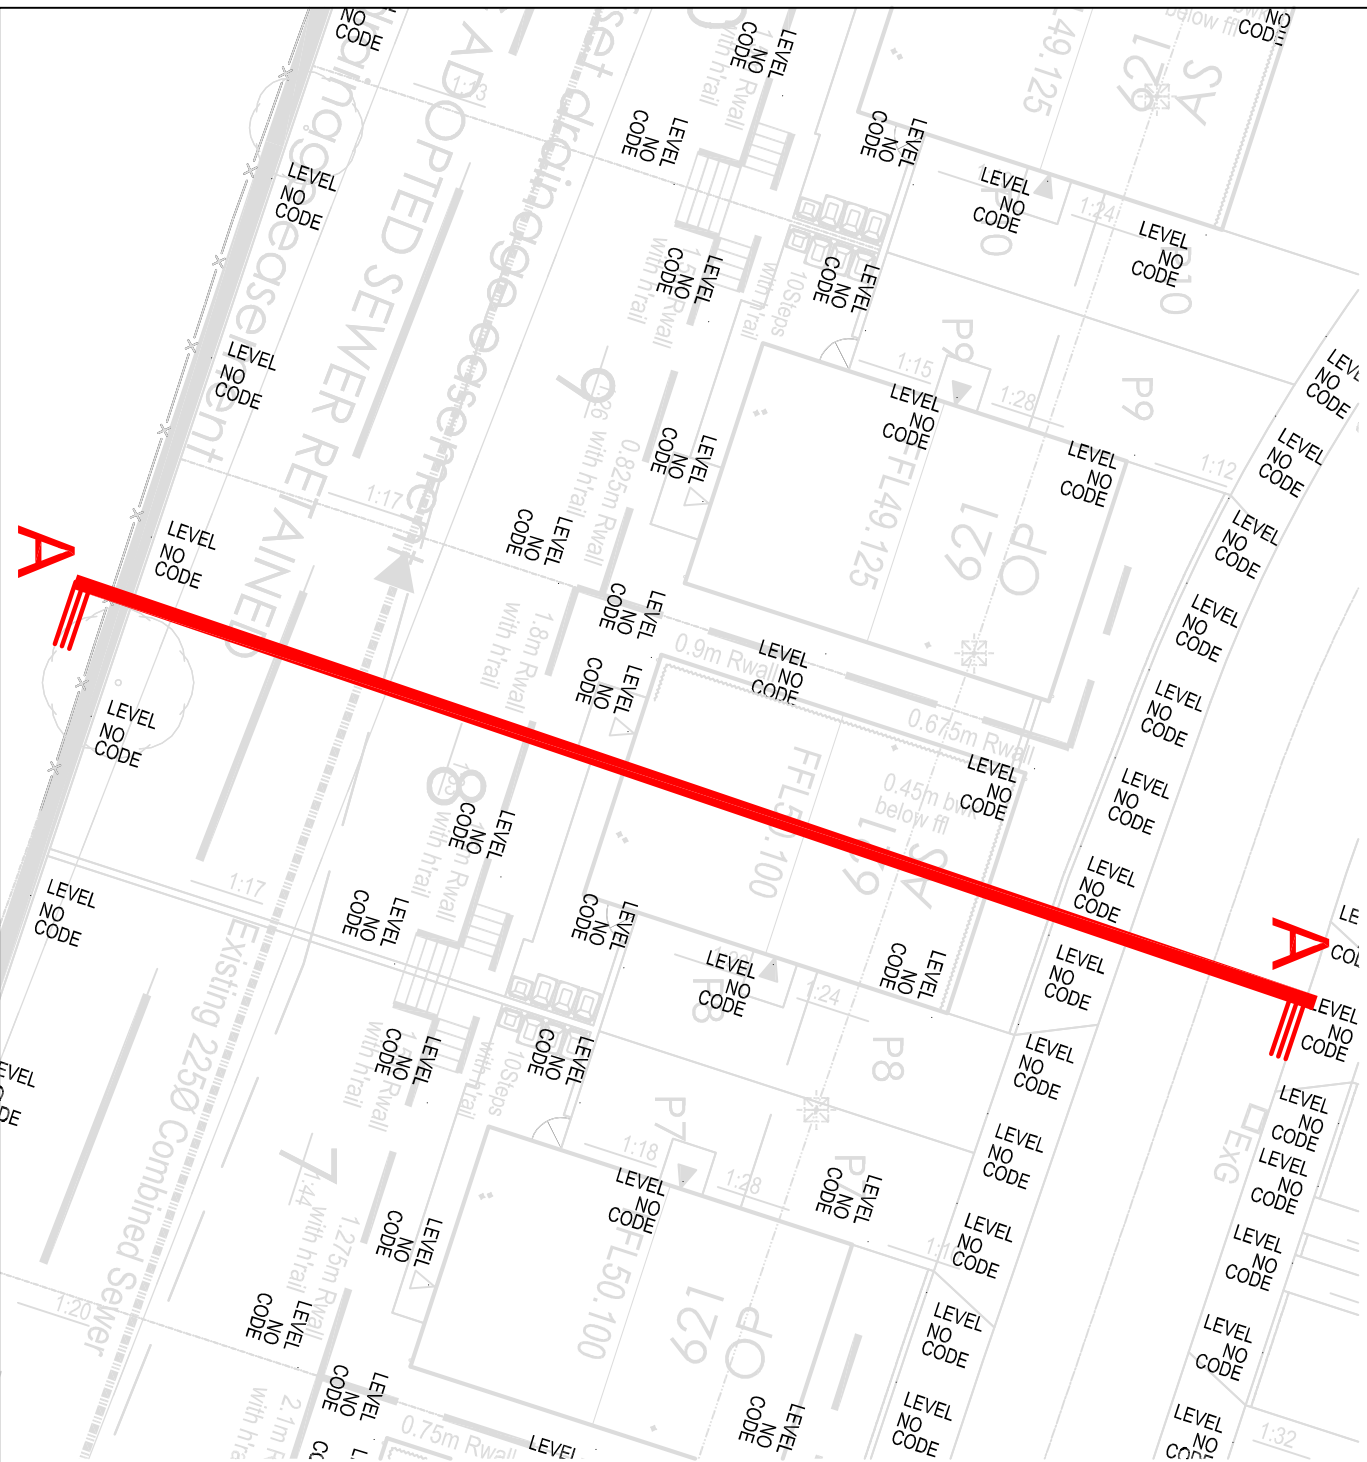
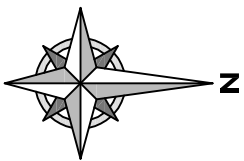


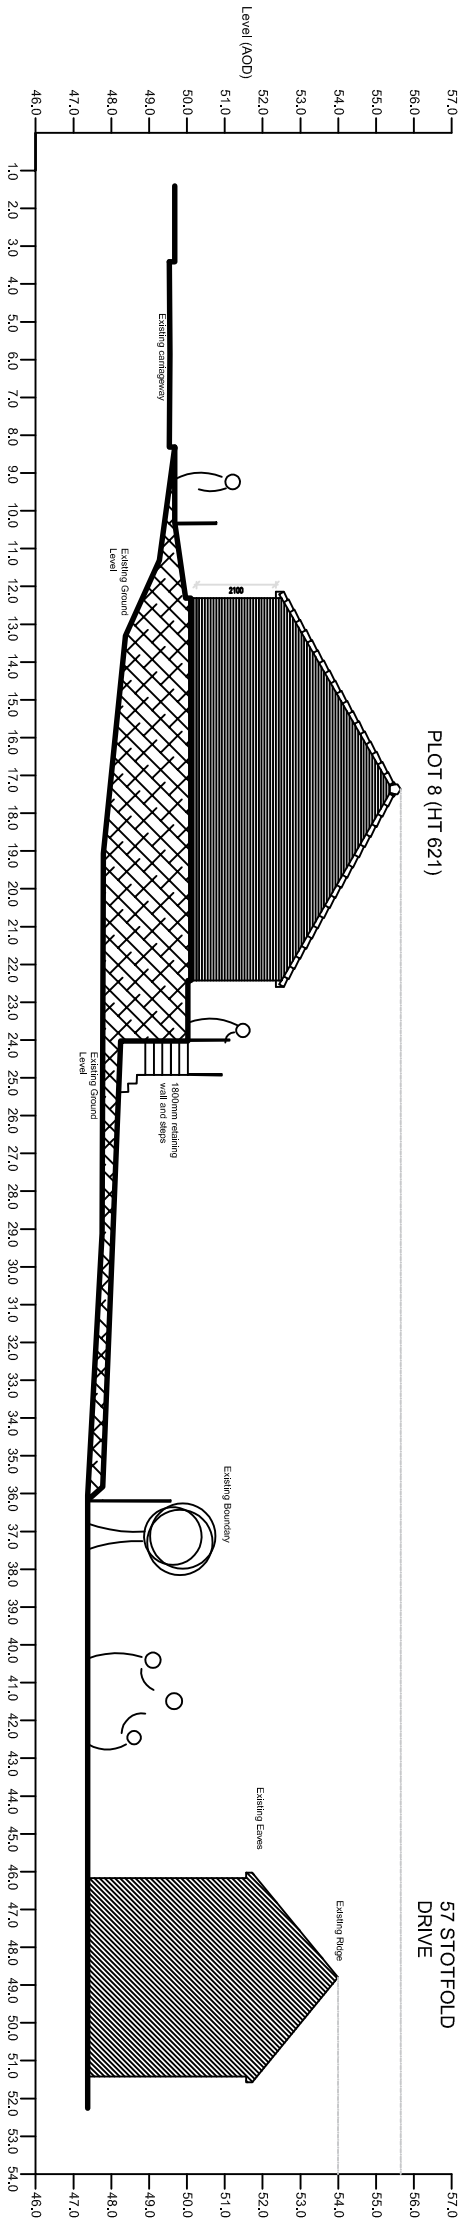

Rev										Revision details										Chkd										Appd										Date																			
Drawn: CC										Design: CC										Chkd: AB										Appd: JM										Date: OCTOBER 2017																			
										Preliminary										For comment										For tender										For construction										As constructed									
										Other	
Keepmoat, The Waterfront, Lakeside Boulevard, Doncaster, DN4 5PL Tel: 01302 347605 www.Keepmoat.com	
Project Name THURNSCOE 2	
Drawing Title ENGINEERING INDICATIVE SECTION THROUGH PLOT 8	
Original Drawing Size : A3 Scale : 1:200 Dimensions : m	
Drawing No YK2-2023-001																														Rev A																													