


Existing Left Elevation

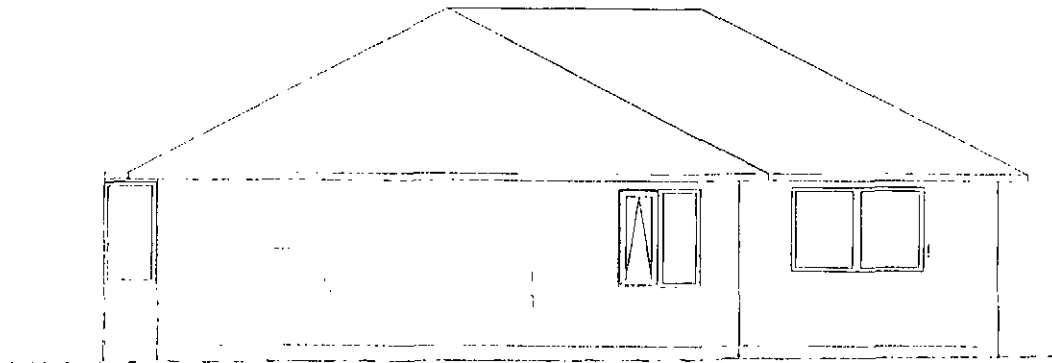

Existing Site Address


MRS BROWN
86 BARNSELY ROAD
DARTON
BARNSELY
S75 5NS
SOUTH YORKSHIRE

A4

Drawing Scale: 1:100

 **RoofWright**

Existing Rear Elevation

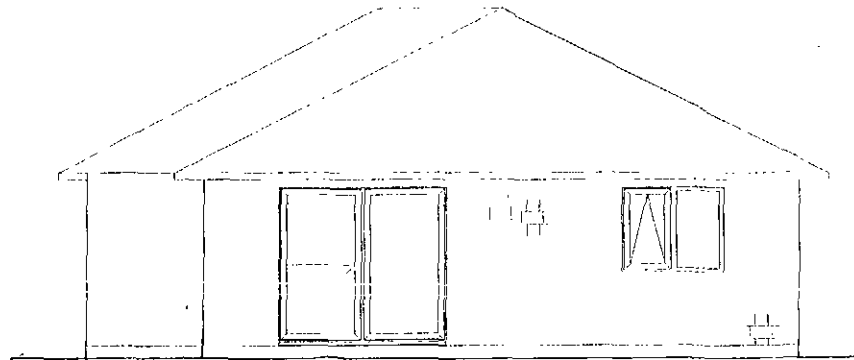

Existing Site Address


MRS BROWN
86 BARNSELY ROAD
DARTON
BARNSELY
S75 5NS
SOUTH YORKSHIRE

A4

Drawing Scale: 1:100

 **RoofWright**

Existing Right Elevation

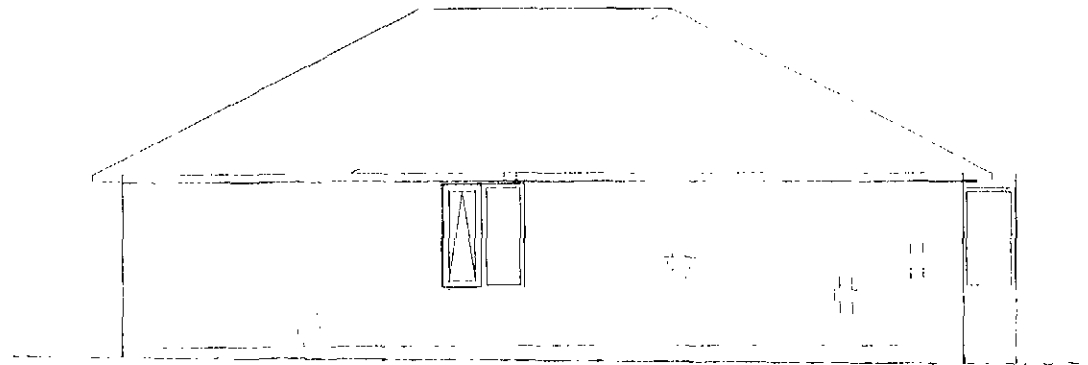

Existing Site Address


MRS BROWN
86 BARNSELY ROAD
DARTON
BARNSELY
S75 5NS
SOUTH YORKSHIRE

A4

Drawing Scale: 1:100

 **RoofWright**

Proposed Left Elevation

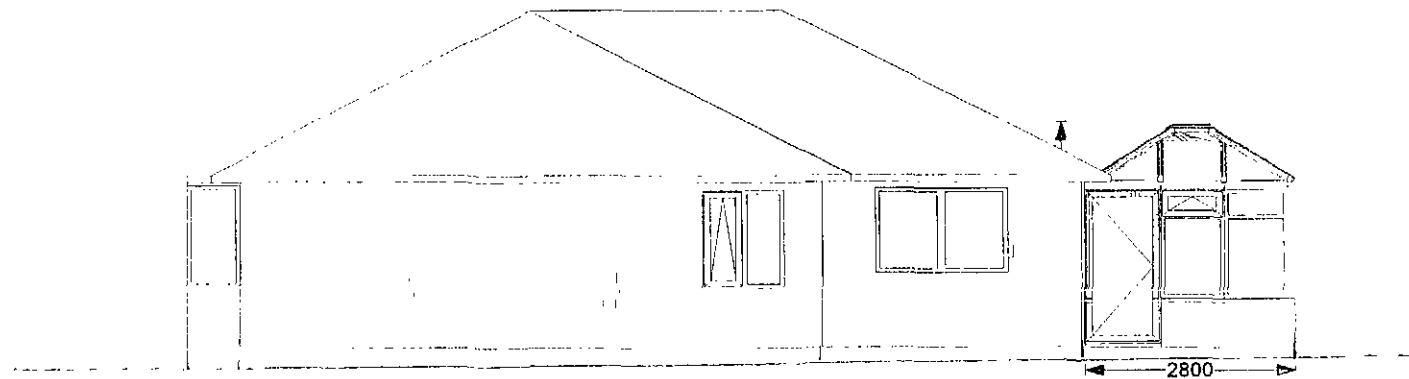

Proposed Site Address


MRS BROWN
86 BARNSELY ROAD
DARTON
BARNSELY
S75 5NS
SOUTH YORKSHIRE

A4

Drawing Scale: 1:100

 **RoofWright**

Proposed Rear Elevation

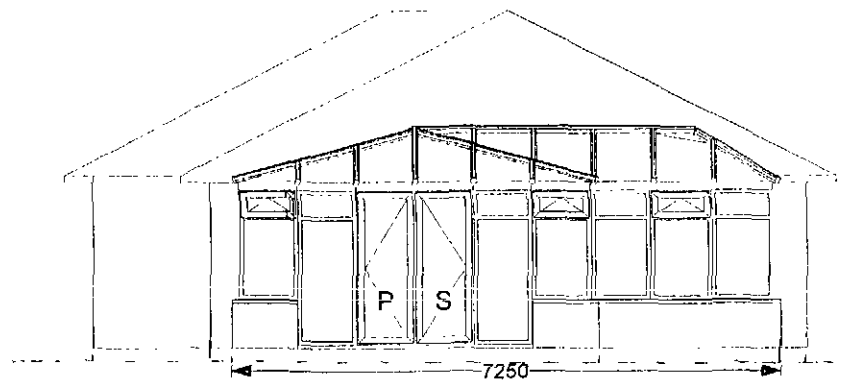

Proposed Site Address


MRS BROWN
86 BARNSELY ROAD
DARTON
BARNSELY
S75 5NS
SOUTH YORKSHIRE

A4

Drawing Scale: 1:100

 **RoofWright**

Proposed Right Elevation

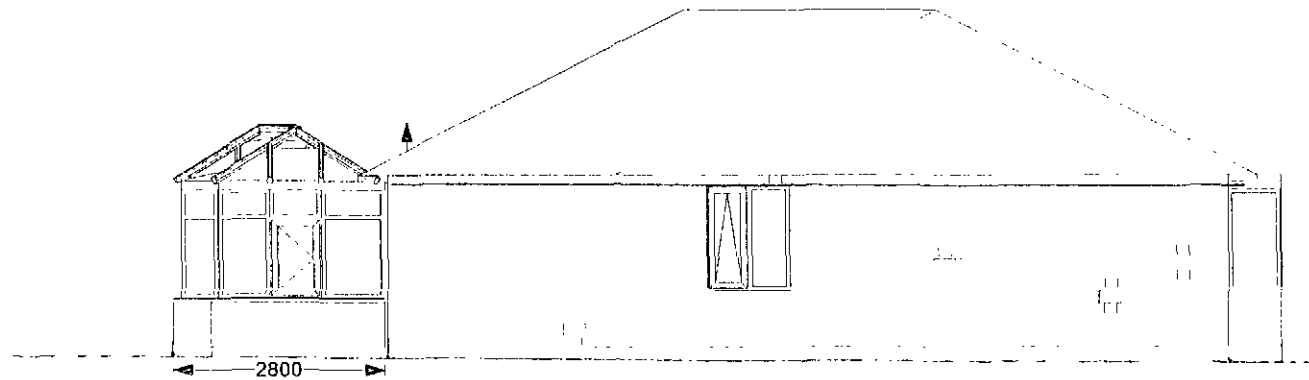

Proposed Site Address

MRS BROWN
86 BARNSELY ROAD
DARTON
BARNSELY
S75 5NS
SOUTH YORKSHIRE

A4

Drawing Scale: 1:100

 **RoofWright**