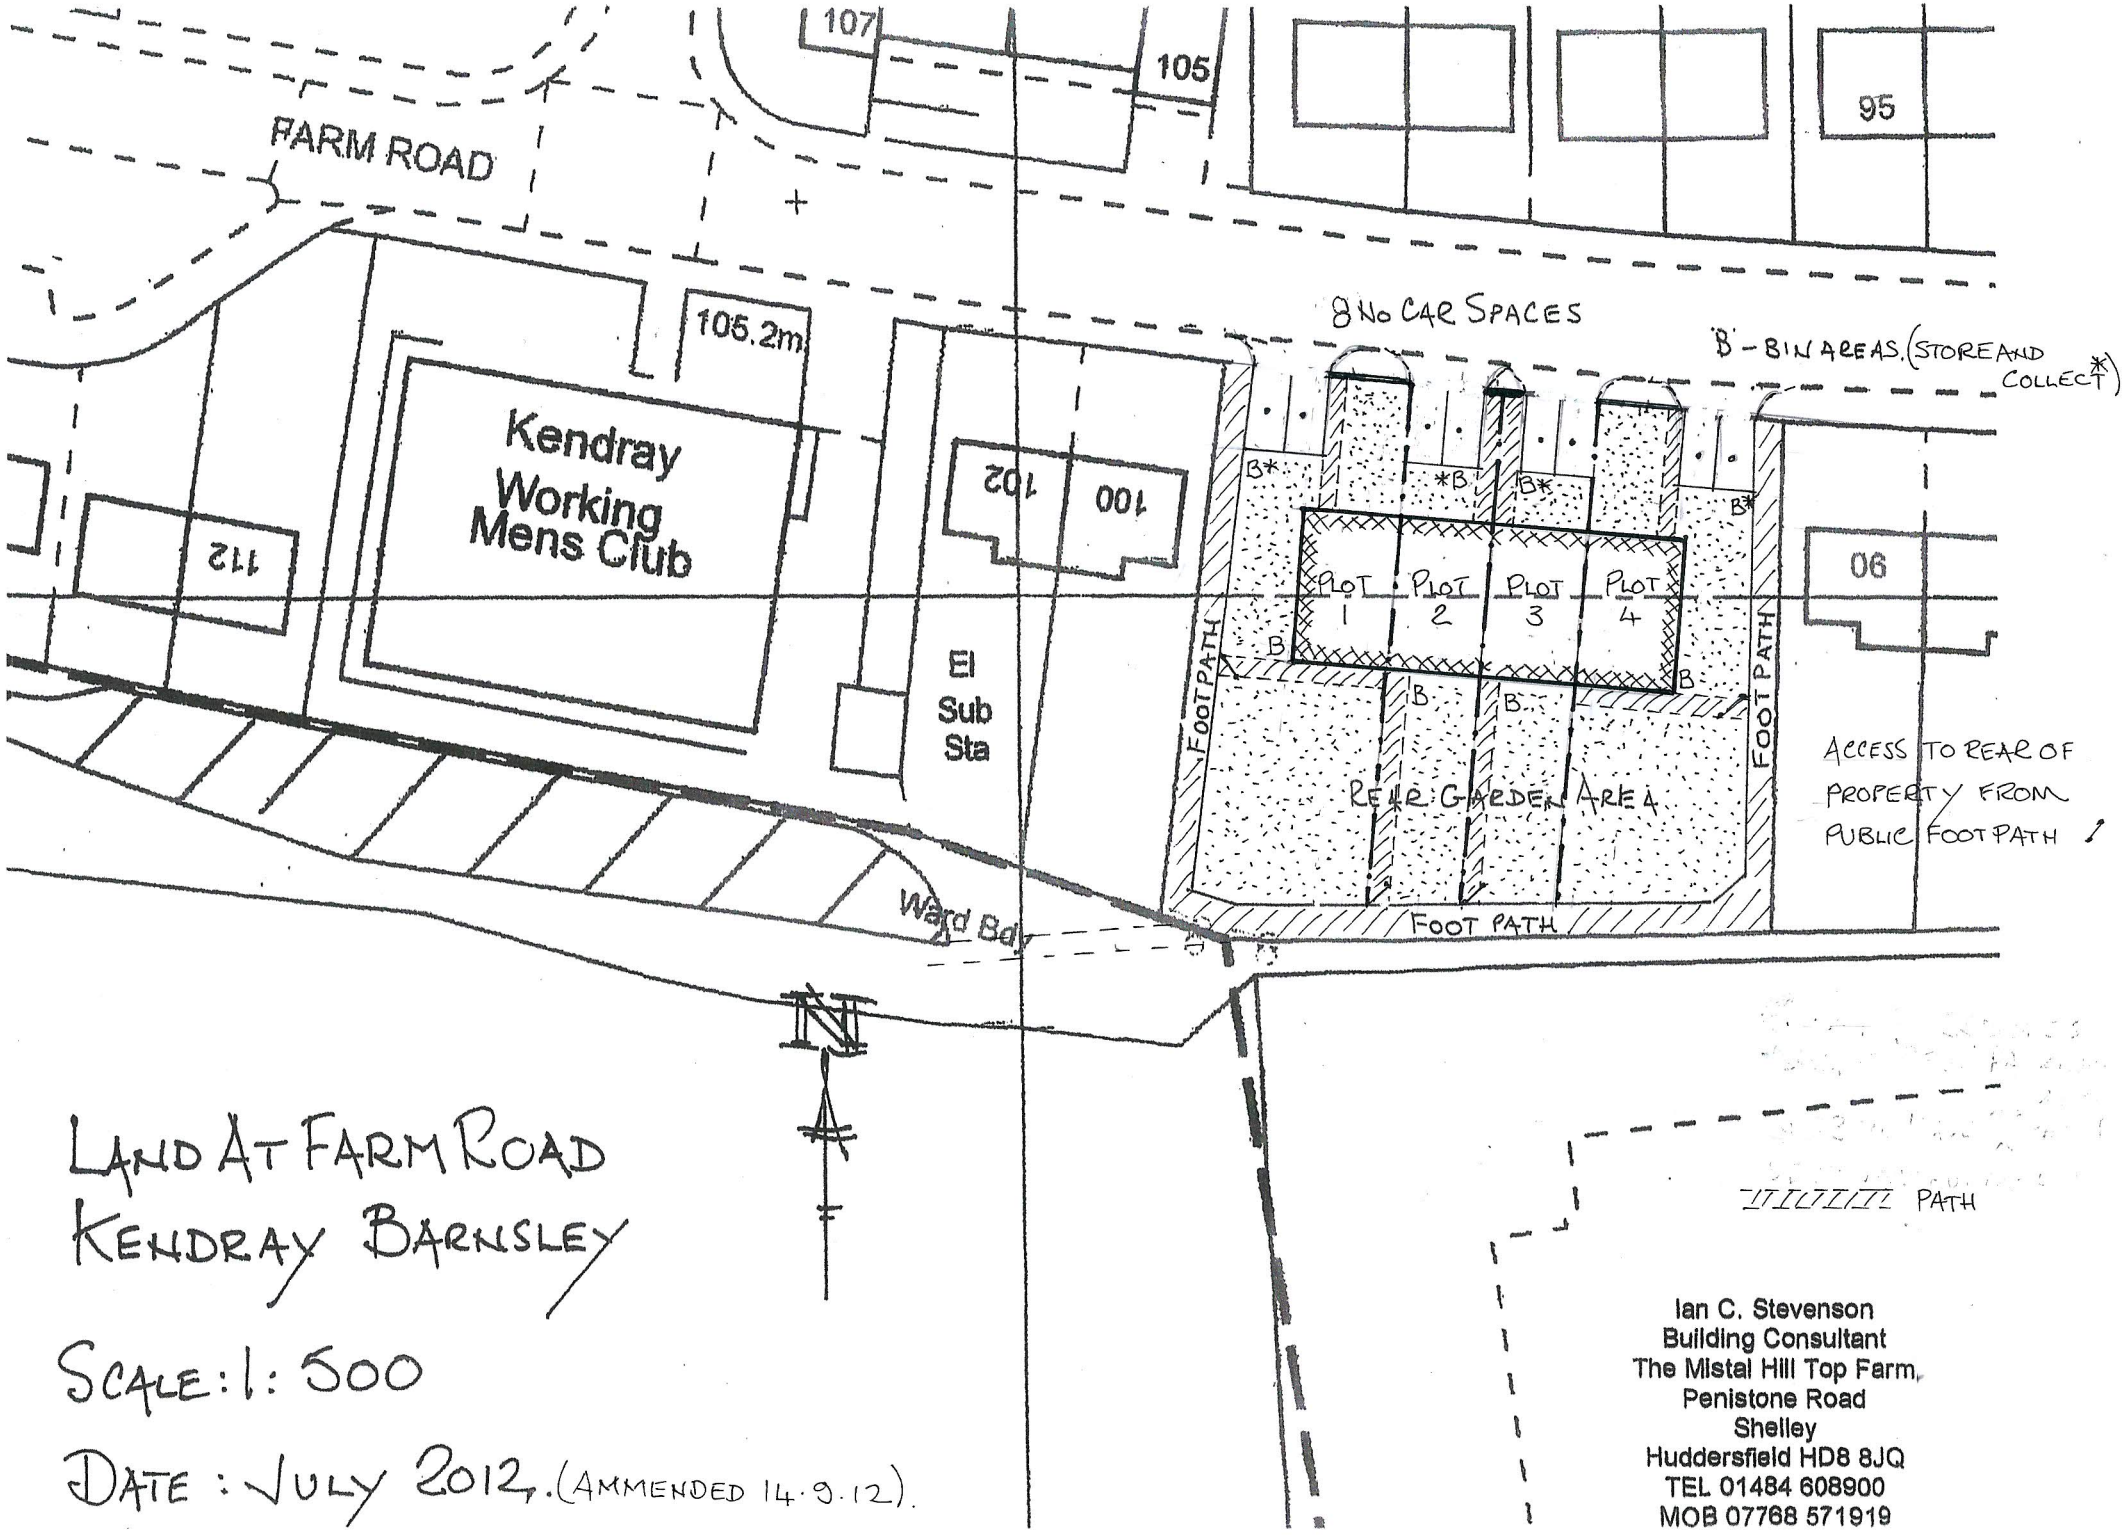


LAND AT FARM ROAD KENDRAY BARNSLEY

SCALE: 1: 500

DATE : JULY 2012. (AMMENDED 14.9.12).

Ian C. Stevenson
Building Consultant
The Mistal Hill Top Farm,
Penistone Road
Shelley
Huddersfield HD8 8JQ
TEL 01484 608900
MOB 07768 571919