
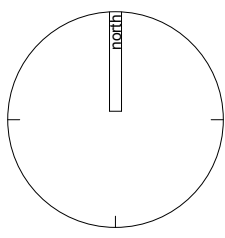


The general contractor is responsible for the verification all dimensions on site and the architect is to be informed of any discrepancy.
The status of information contained in a computer copy of this drawing shall be limited to that conveyed by the paper copy.

Revisions:			
No.	Description	Date	Issued
A	General Drawing Update	16.10.2014	RJURW
B	Plots 8 & 17 amended to conventional 3 bed units	07.11.2014	RJURW

- Legend:
- 1m Railings Between Piers
 - 1m Dwarf Wall & Railings Between Piers
 - 1.2m Bin Store with lid
 - 1.8m Close Boarded Fence
 - 1.8m Dwarf Wall & Close Boarded Fence Between Piers
 - 2.4m O/A Close Boarded Fence Including 600mm Trellis
 - Existing Wall Retained
 - Landscaped Boundary (refer to landscaping design)
 - Pin Kerb demarcation
 - 1.8m Symbolic Entrance Piers
 - Approved security 'A' Frame

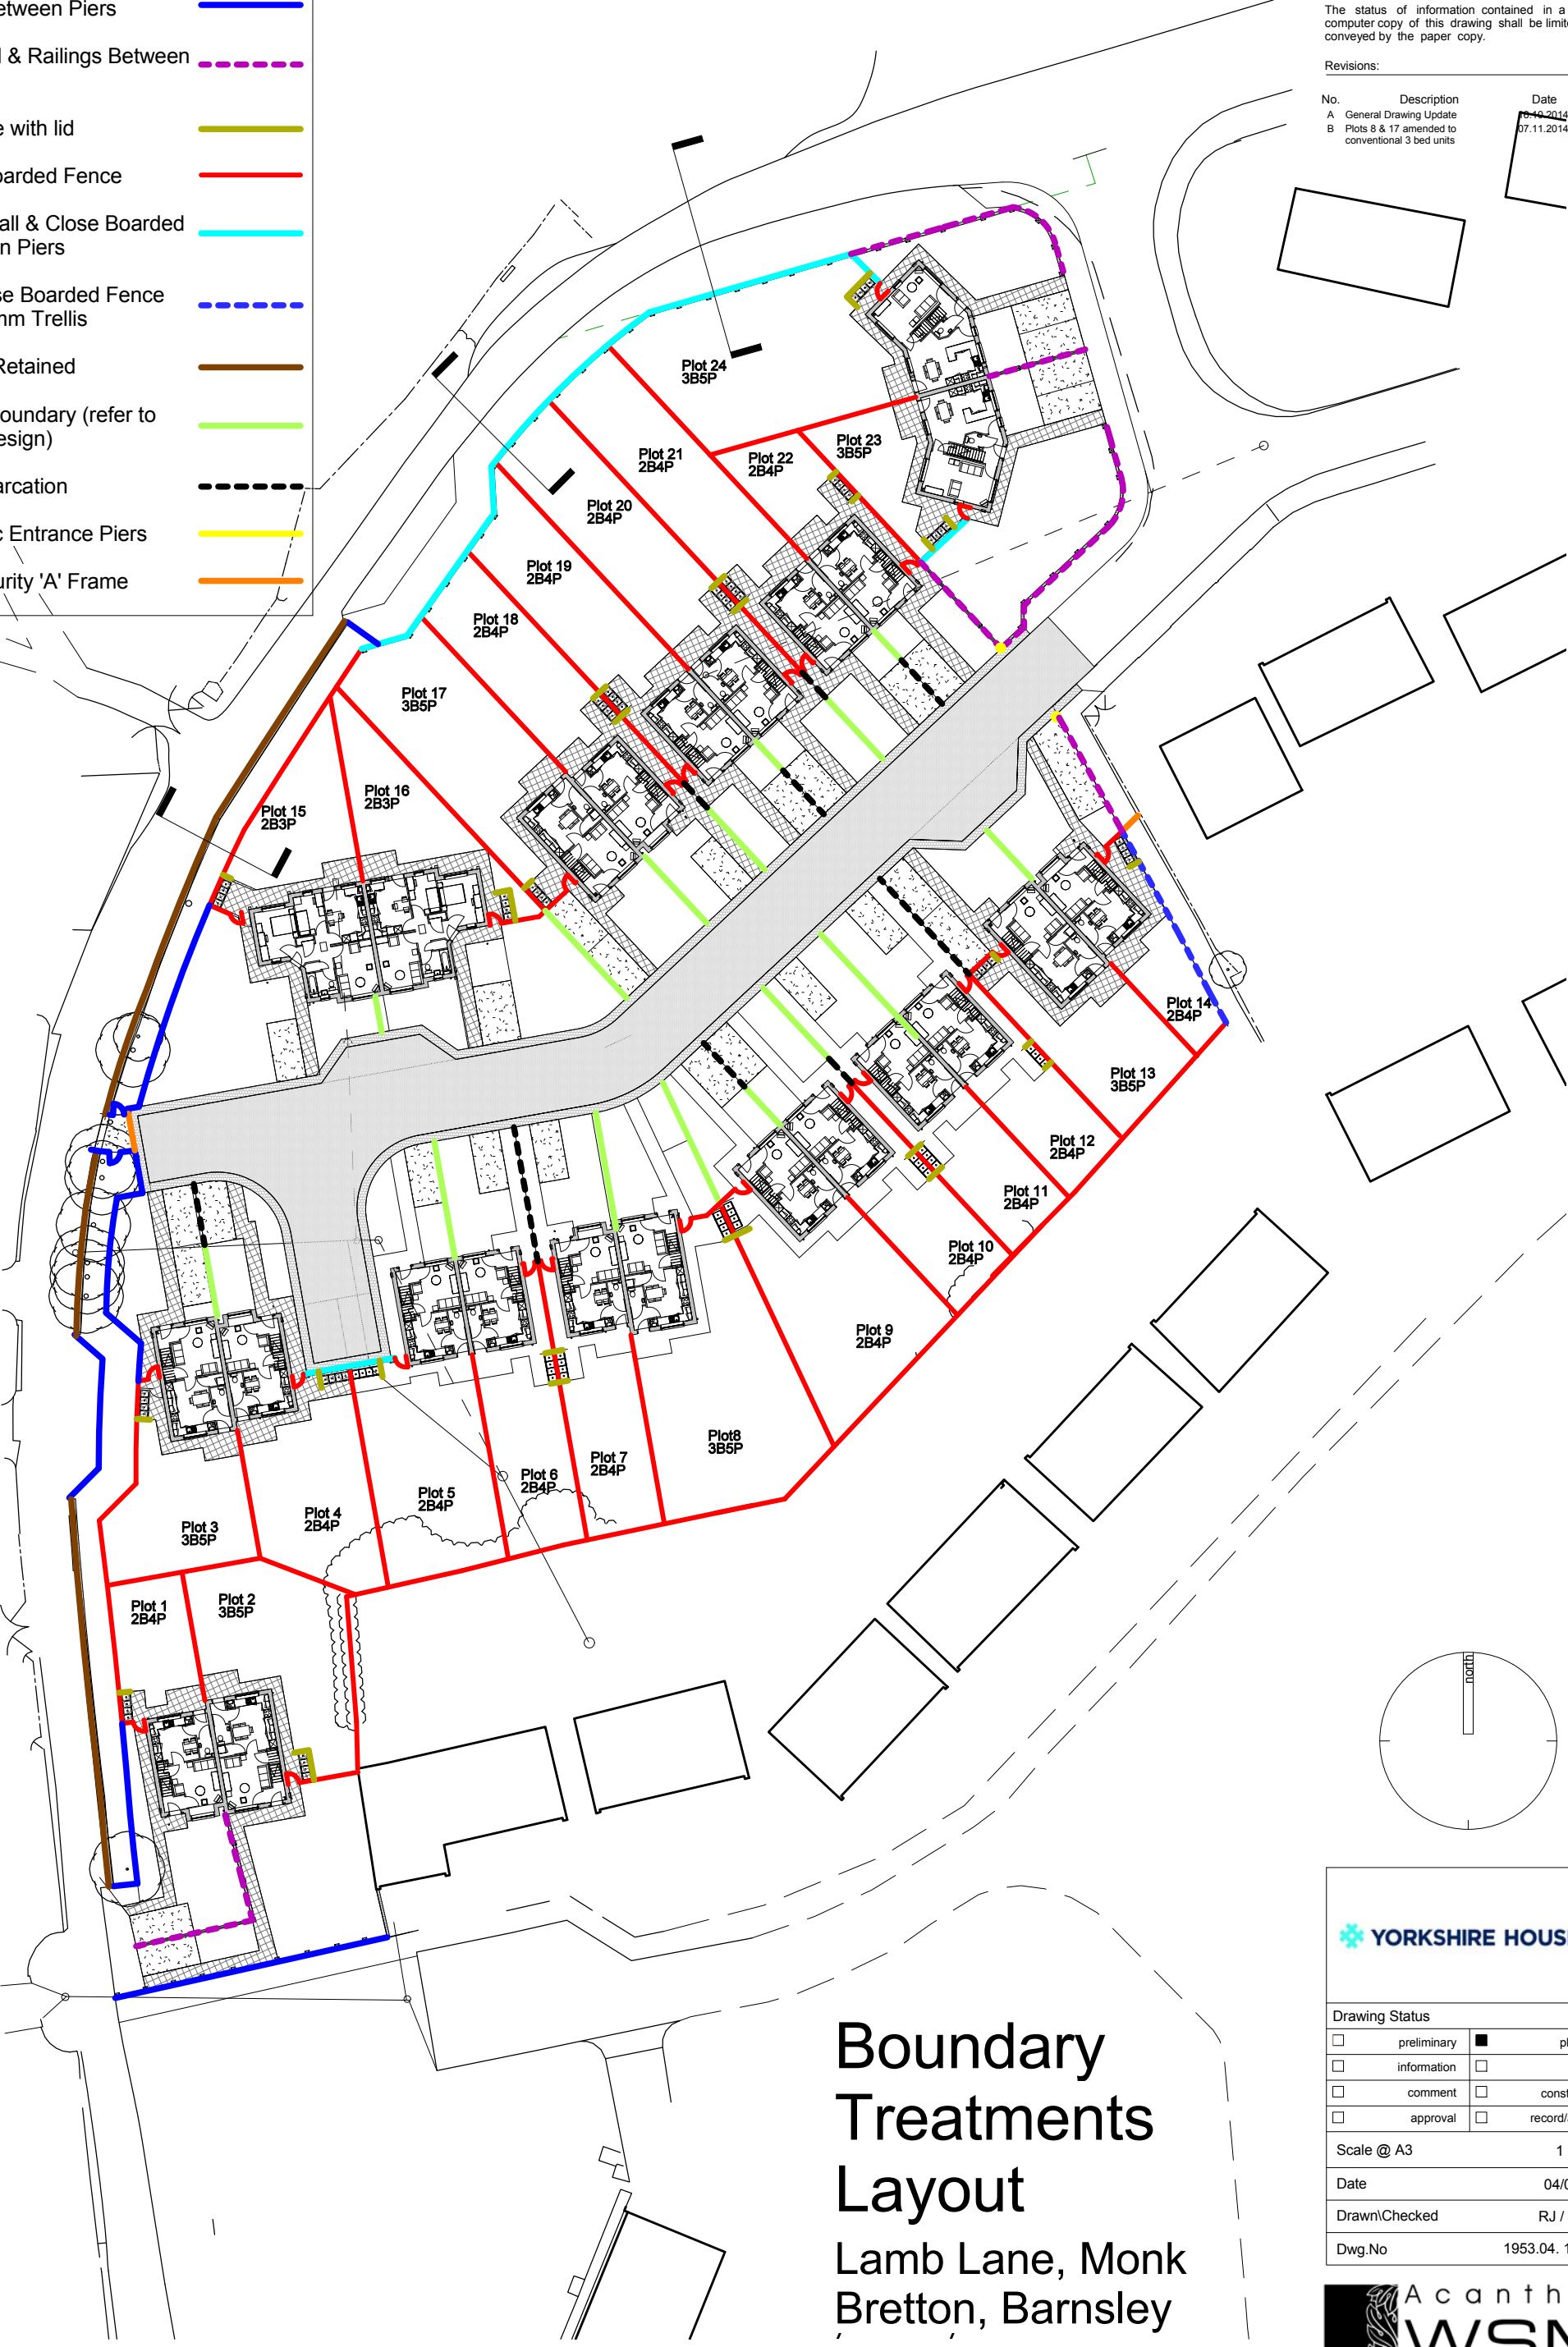

Boundary Treatments Layout

Lamb Lane, Monk Bretton, Barnsley
Yorkshire Housing



Drawing Status			
☐ preliminary	☒ planning	☐ information	☐ tender
☐ comment	☐ construction	☐ approval	☐ record/as built
Scale @ A3		1 : 500	
Date		04/02/14	
Drawn/Checked		RJ / JRW	
Dwg.No		1953.04. 103 B	

