




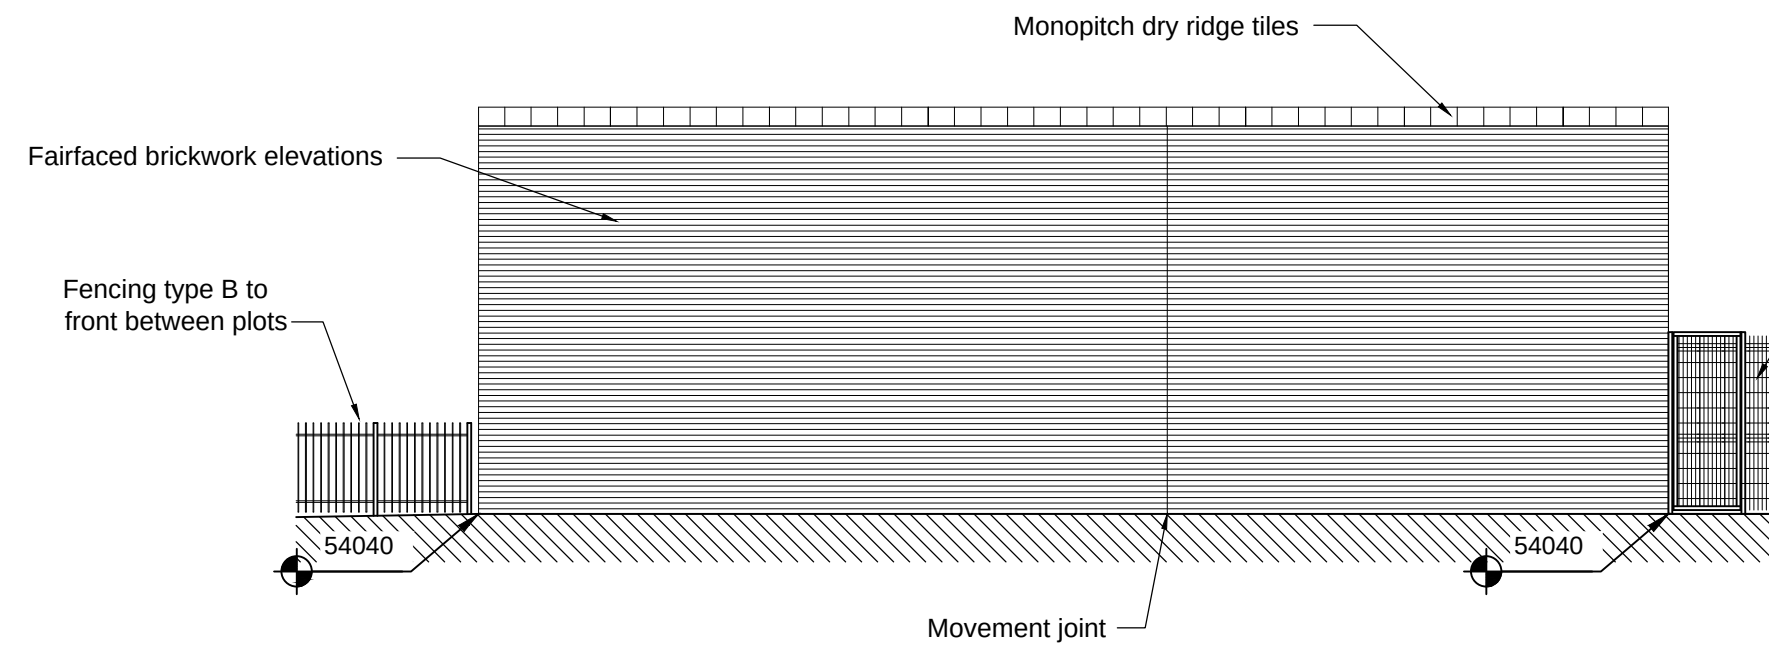


01 North Facing Elevation
1:100

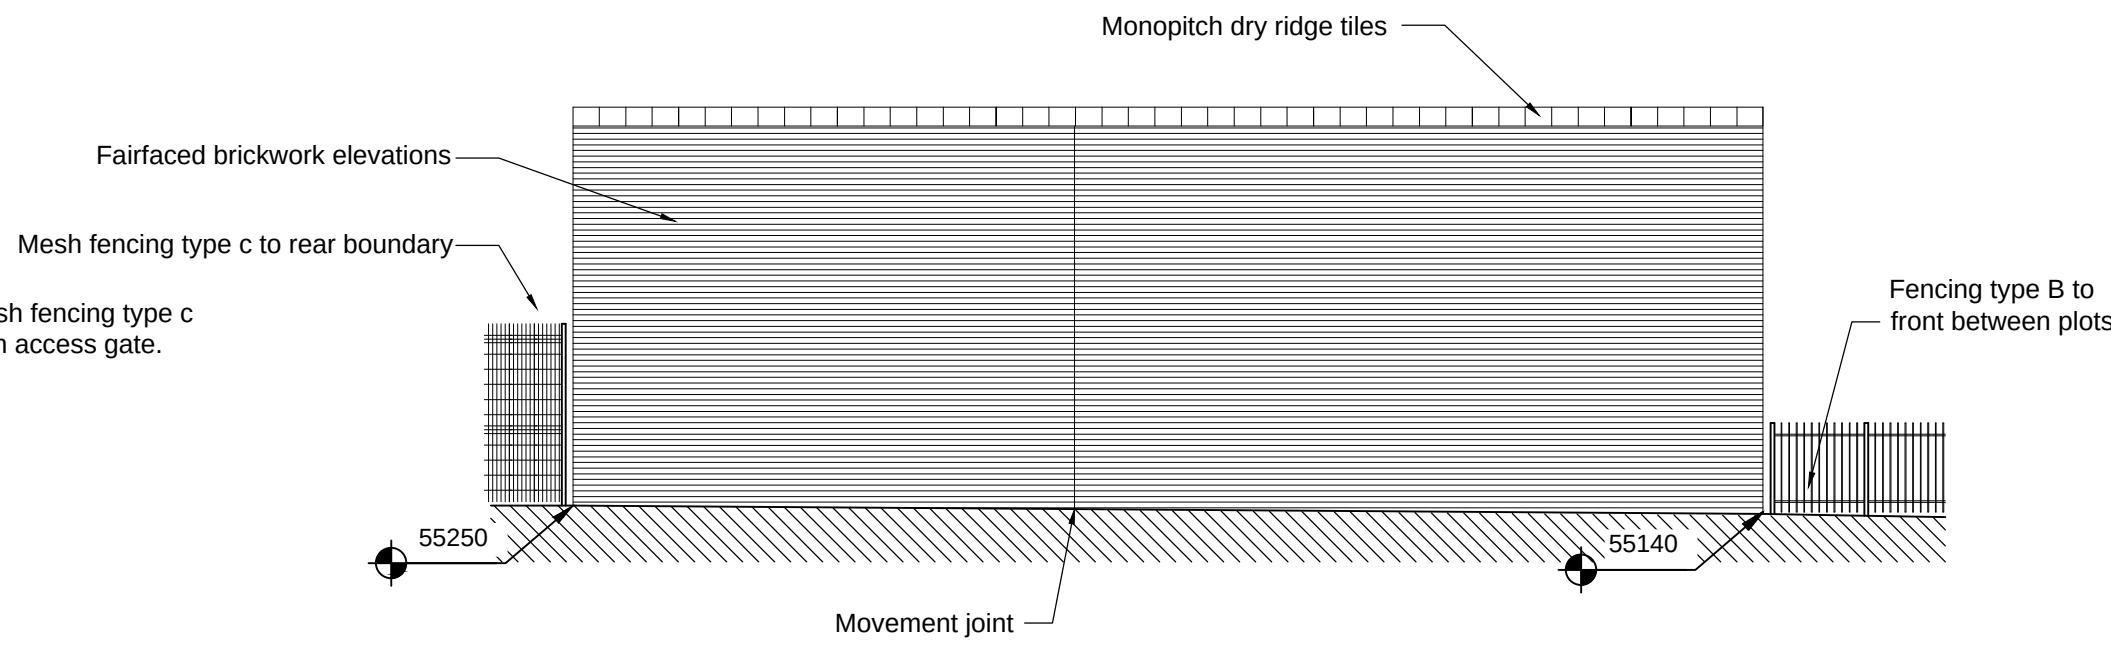

05 South Facing Elevation
1:100

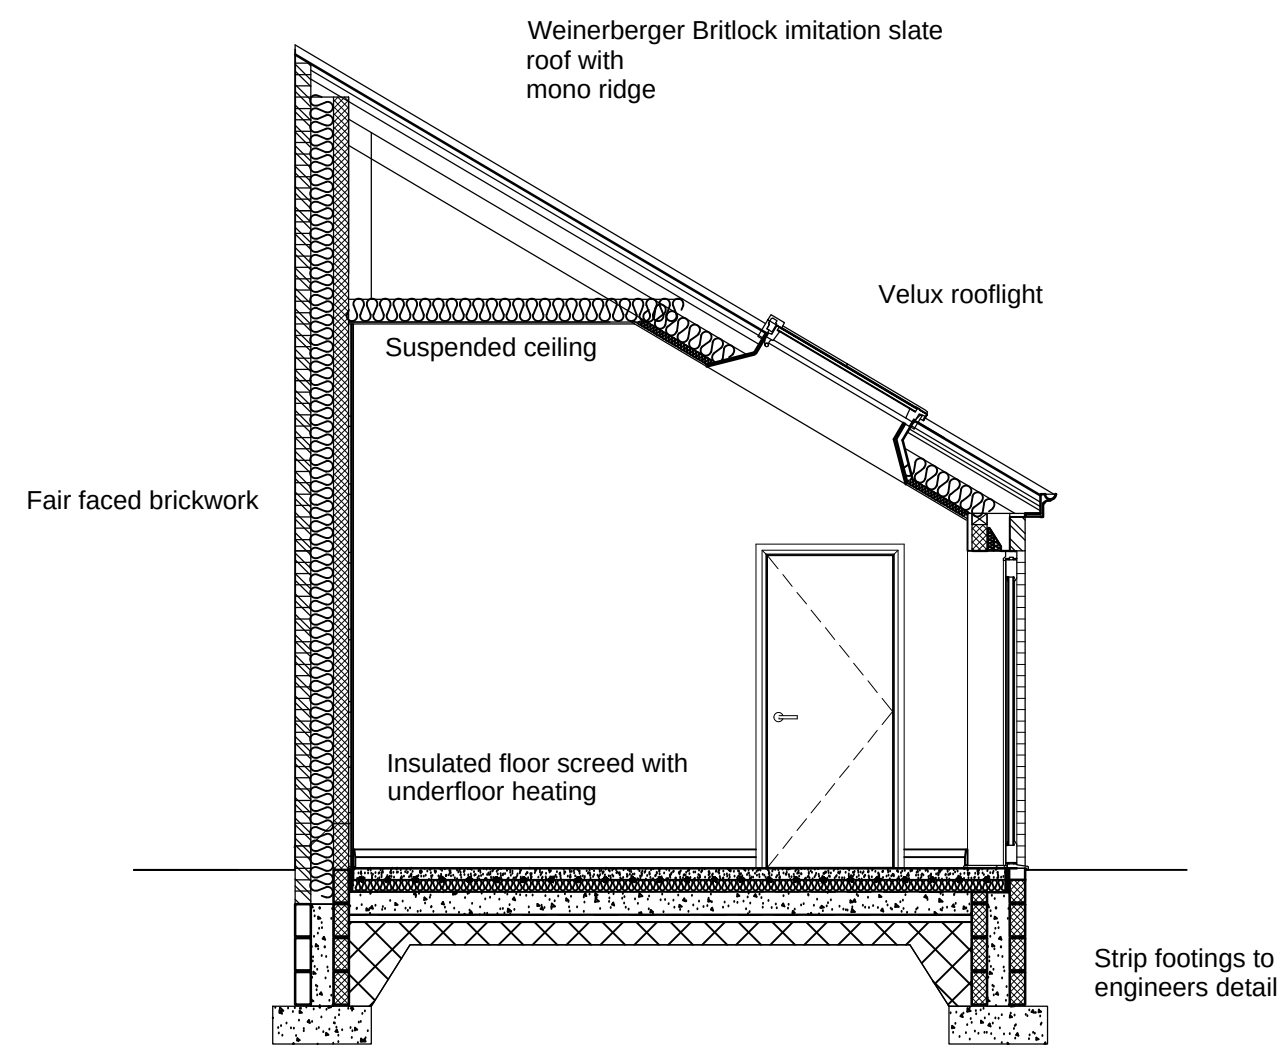

06 Typical section
1:50

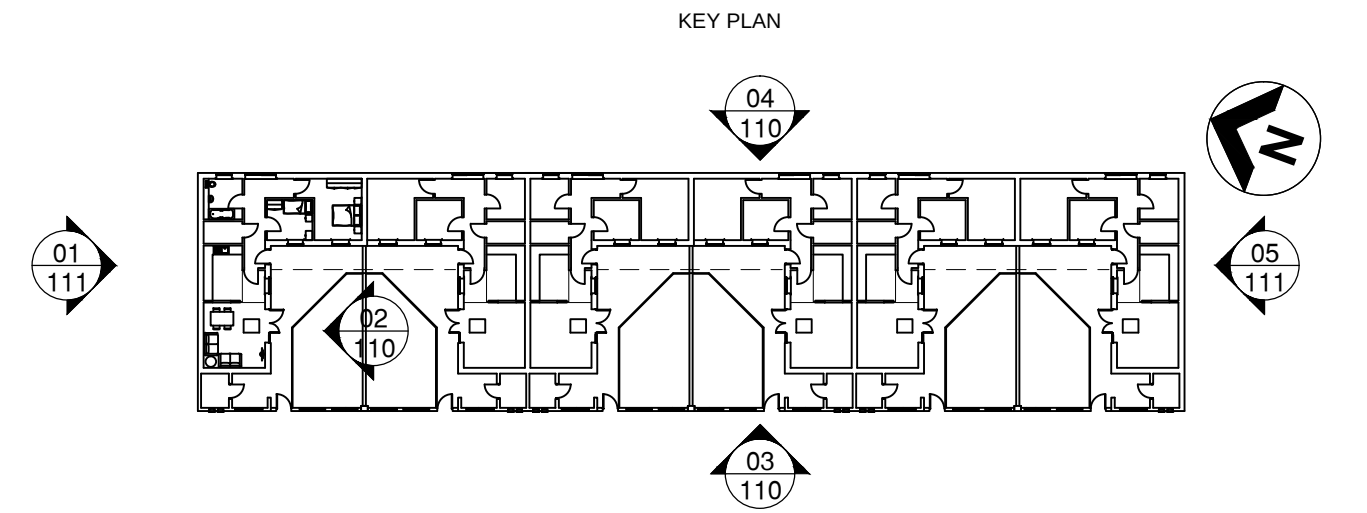

01 Elevation Location Plan
1:500
Notes:

THIS DRAWING IS PRODUCED FOR USE IN THIS PROJECT ONLY AND MAY NOT BE USED FOR ANY OTHER PURPOSE. NPS PROPERTY CONSULTANTS LTD ACCEPT NO LIABILITY FOR THE USE OF THIS DRAWING OTHER THAN THE PURPOSE FOR WHICH IT WAS INTENDED IN CONNECTION WITH THIS PROJECT AS RECORDED IN THE PURPOSE FOR ISSUE AND FILE STATUS CODE. THIS DRAWING MAY NOT BE REPRODUCED IN ANY FORM WITHOUT PRIOR WRITTEN AGREEMENT OF NPS PROPERTY CONSULTANTS LTD. © CROWN COPYRIGHT AND DATABASE RIGHTS 2017 ORDNANCE SURVEY LICENCE NUMBER 100022264										RESPONSIBILITY IS NOT ACCEPTED FOR OTHERS SCALING DIRECTLY FROM THIS DRAWING. DO NOT SCALE FROM THIS DRAWING. USE WRITTEN DIMENSIONS ONLY. 0m 1 2 3 6m 1:100 0m 5 10 15 30m 1:500 ORIGINAL SHEET SIZE: A1										CLIENT Berneslai Homes TITLE Site Side Elevations and typical sections										PROJECT Beever Street, Bungalow Courtyard Development										nps group NPS Barnsley Ltd Gateway Plaza, Sackville St, Barnsley, South Yorkshire, S70 2RD, Tel: 01226 774606, Email: barnsley@nps.co.uk web: www.nps.co.uk Date Plotted: 19 September 2017 10:27:00 © COPYRIGHT NPS GROUP 2017										SCALES 1:100										DISCIPLINE ARCHITECT										PROJECT NUMBER 17-1-1237									
FIRST ISSUE P1 COMMENT REV DATE CHECKED DATE APPROVED DATE										DRAWING NUMBER NPS-DR-A-(00)-111 STATUS CODE S2										REV CODE P1 DRAWN BY PHepp										PURPOSE OF ISSUE PLANNING APPROVAL	
File Path: G:\Working Documentation - Projects\Design Folder\2017_P\Projects\07-17-1-1237 - Beever Street\02_Drawings\1.0_Architect\04_Sheet\1711237 NPS-XX-XX-DR-A-111-Proposed\Elevations-00-P1.dwg, Saved: 18 September 2017 15:03:46, By: Heppenstall, Philp	