


NOTES
Do not scale this drawing

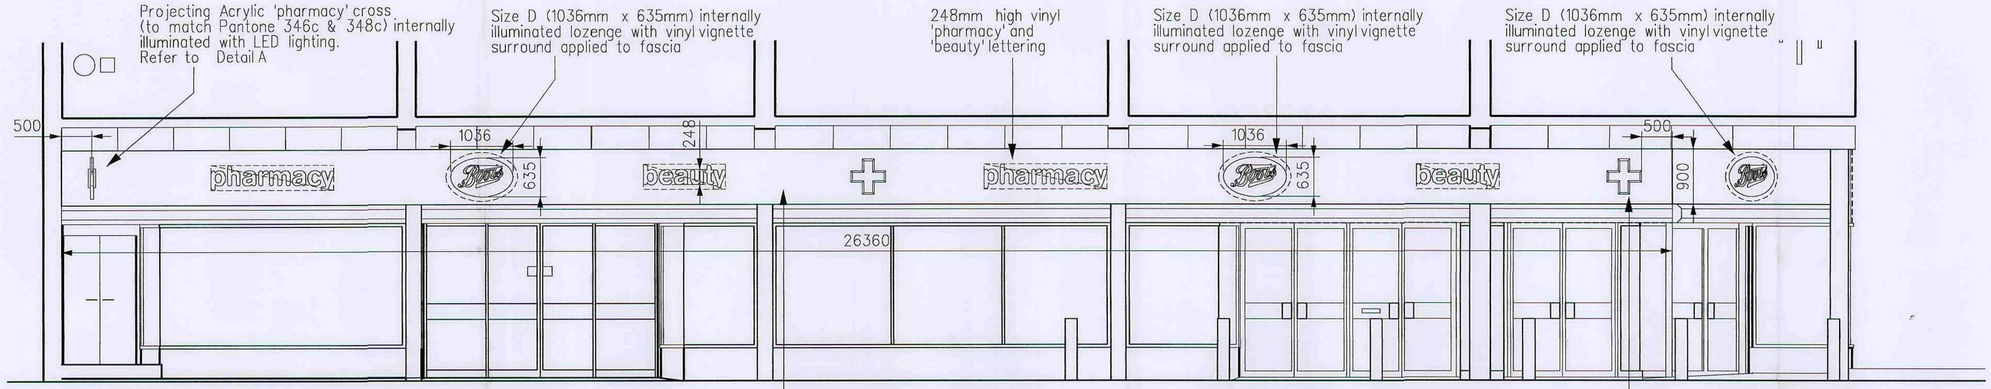


ELEVATION 001
SCALE 1:50

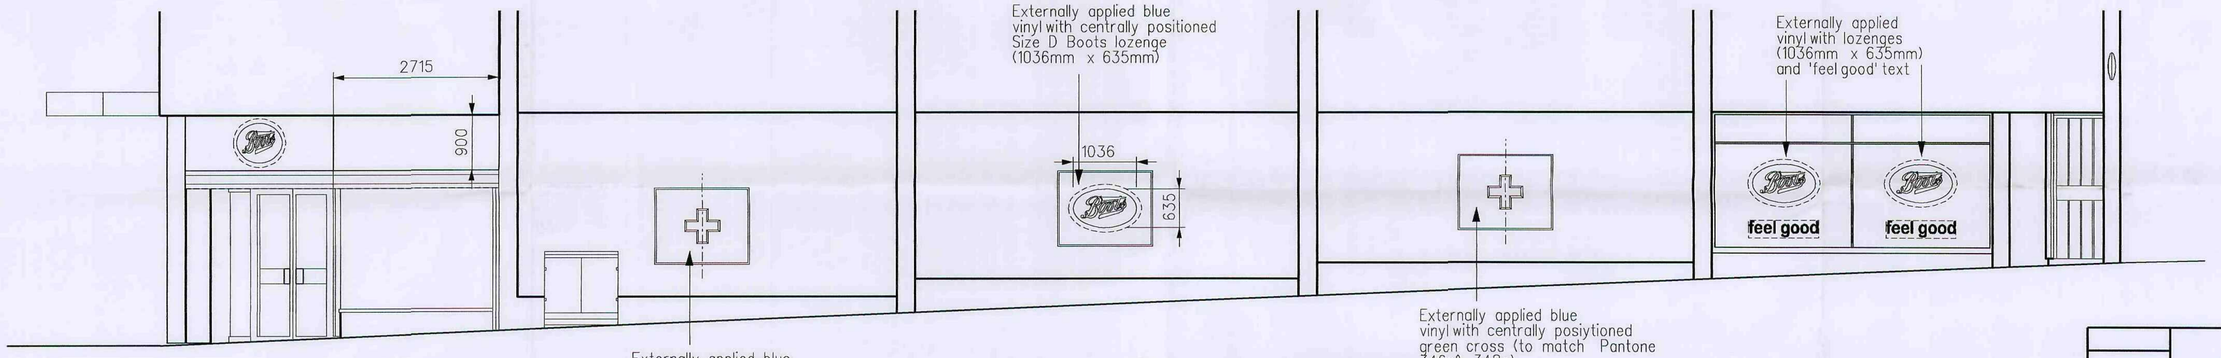


ELEVATION 002
SCALE 1:50

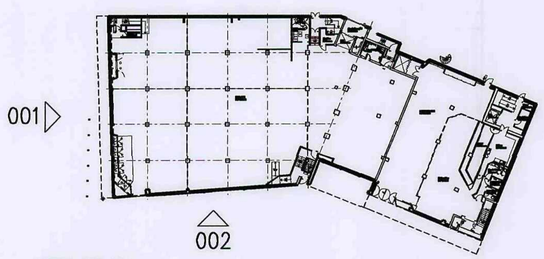

KEY PLAN
SCALE 1:500

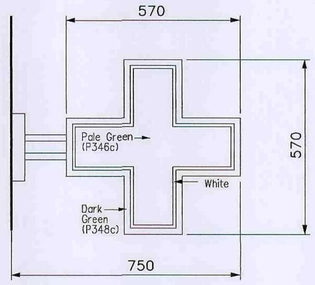

DETAIL A
SCALE 1:10

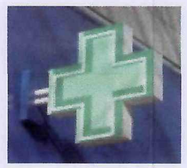

Example of projecting Pharmacy Cross

Acrylic projecting cross mounted using steel bracket.

RECEIVED
15 JAN 10
CORPORATE MAIL ROOM

PROPOSED ELEVATIONS

0 10 20 30 40 50 100 200

NOTTINGHAM
NG90 1BS
Tel No 0115 9506111

L&H LEWIS AND HICKEY
Architecture Nottingham
Hazlemere House, 11 Gregory Boulevard, Nottingham, NG7 6LB.
Tel: 0115 962 9888 Fax: 0115 962 9881
web: www.lewisandhickey.com
Nottingham London Edinburgh Guildford Prague Manchester

Project Ref: N5837 Status: I

Project Name
STORE 0045
BARNSLEY
FASCIA REPLACEMENT

Drawing Title
PROPOSED ELEVATIONS

Dept LEWIS & HICKEY
Drawn By SJB/MJC Approved SJB
Scale 1:50 Date 25:11:09

Drg No 0045/158360/130 Rev -


Original sheet size A1

$DATE$ $TIME$ $FILE$


NOTES
Do not scale this drawing


BOOTS
ENTRANCE
Charter Arcade
May Day Green Arcade
Market Hall
Cheapside
Albert Street East
ALBERT STREET
HAYES CROFT
NEW STREET
Market Street
QUEEN STREET SOUTH
Bank
Sub Sta
Sub Sta
Sub Sta
Subway
Subway
Subway


NOTES
Do not scale this drawing

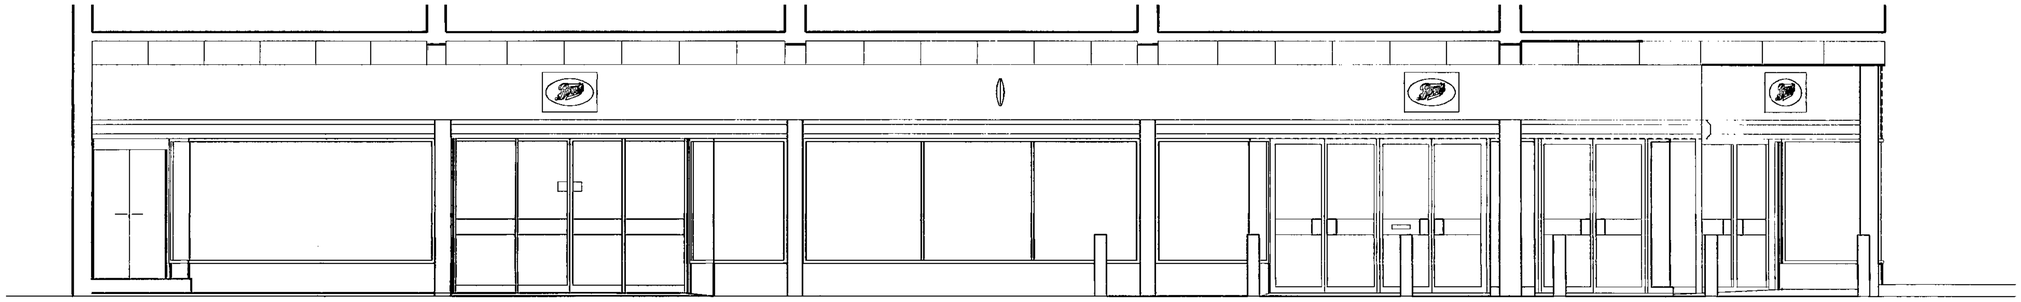

ELEVATION 001
SCALE 1:50

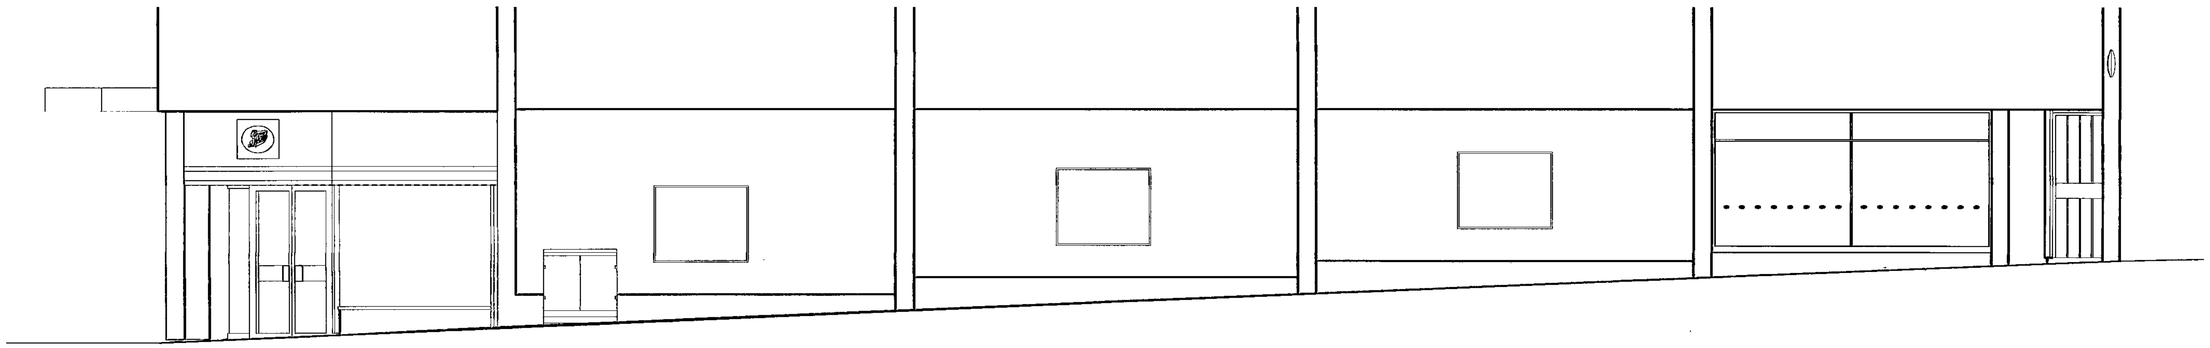

ELEVATION 002
SCALE 1:50

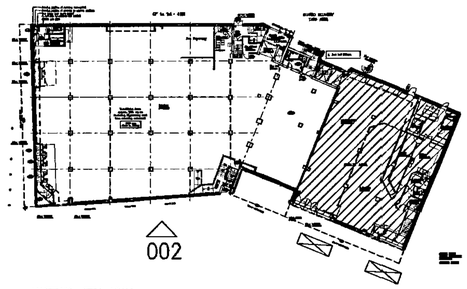

KEY PLAN
SCALE: NTS

Boots

NOTTINGHAM
NG90 1BS

Tel No 0115 9506111

L&H LEWIS AND HICKEY
Architecture Nottingham
Hazlewood House,
11 Gregory Boulevard,
Nottingham, NG7 6LB
Tel: 0115 962 [illegible] Fax: 0115 962 [illegible]
web: www.lewishickey.com
Nottingham London Edinburgh Guildford Prague Manchester

Project Ref: N5837 Status: T

Project Name
STORE 0045
BARNSLEY
FASCIA REPLACEMENT

Drawing Title
EXISTING ELEVATION

RECEIVED
CORPORATE MAIL ROOM

Dept LEWIS & HICKEY

Drawn By MJC Approved SJB

Scale 1:50 Date 25:11:09

Drg No 0045/158360/120 Rev -

Original sheet size A1

EXISTING ELEVATION

0 10 20 30 40 50 100 200

$DATE$ $TIME$ $FILE$