

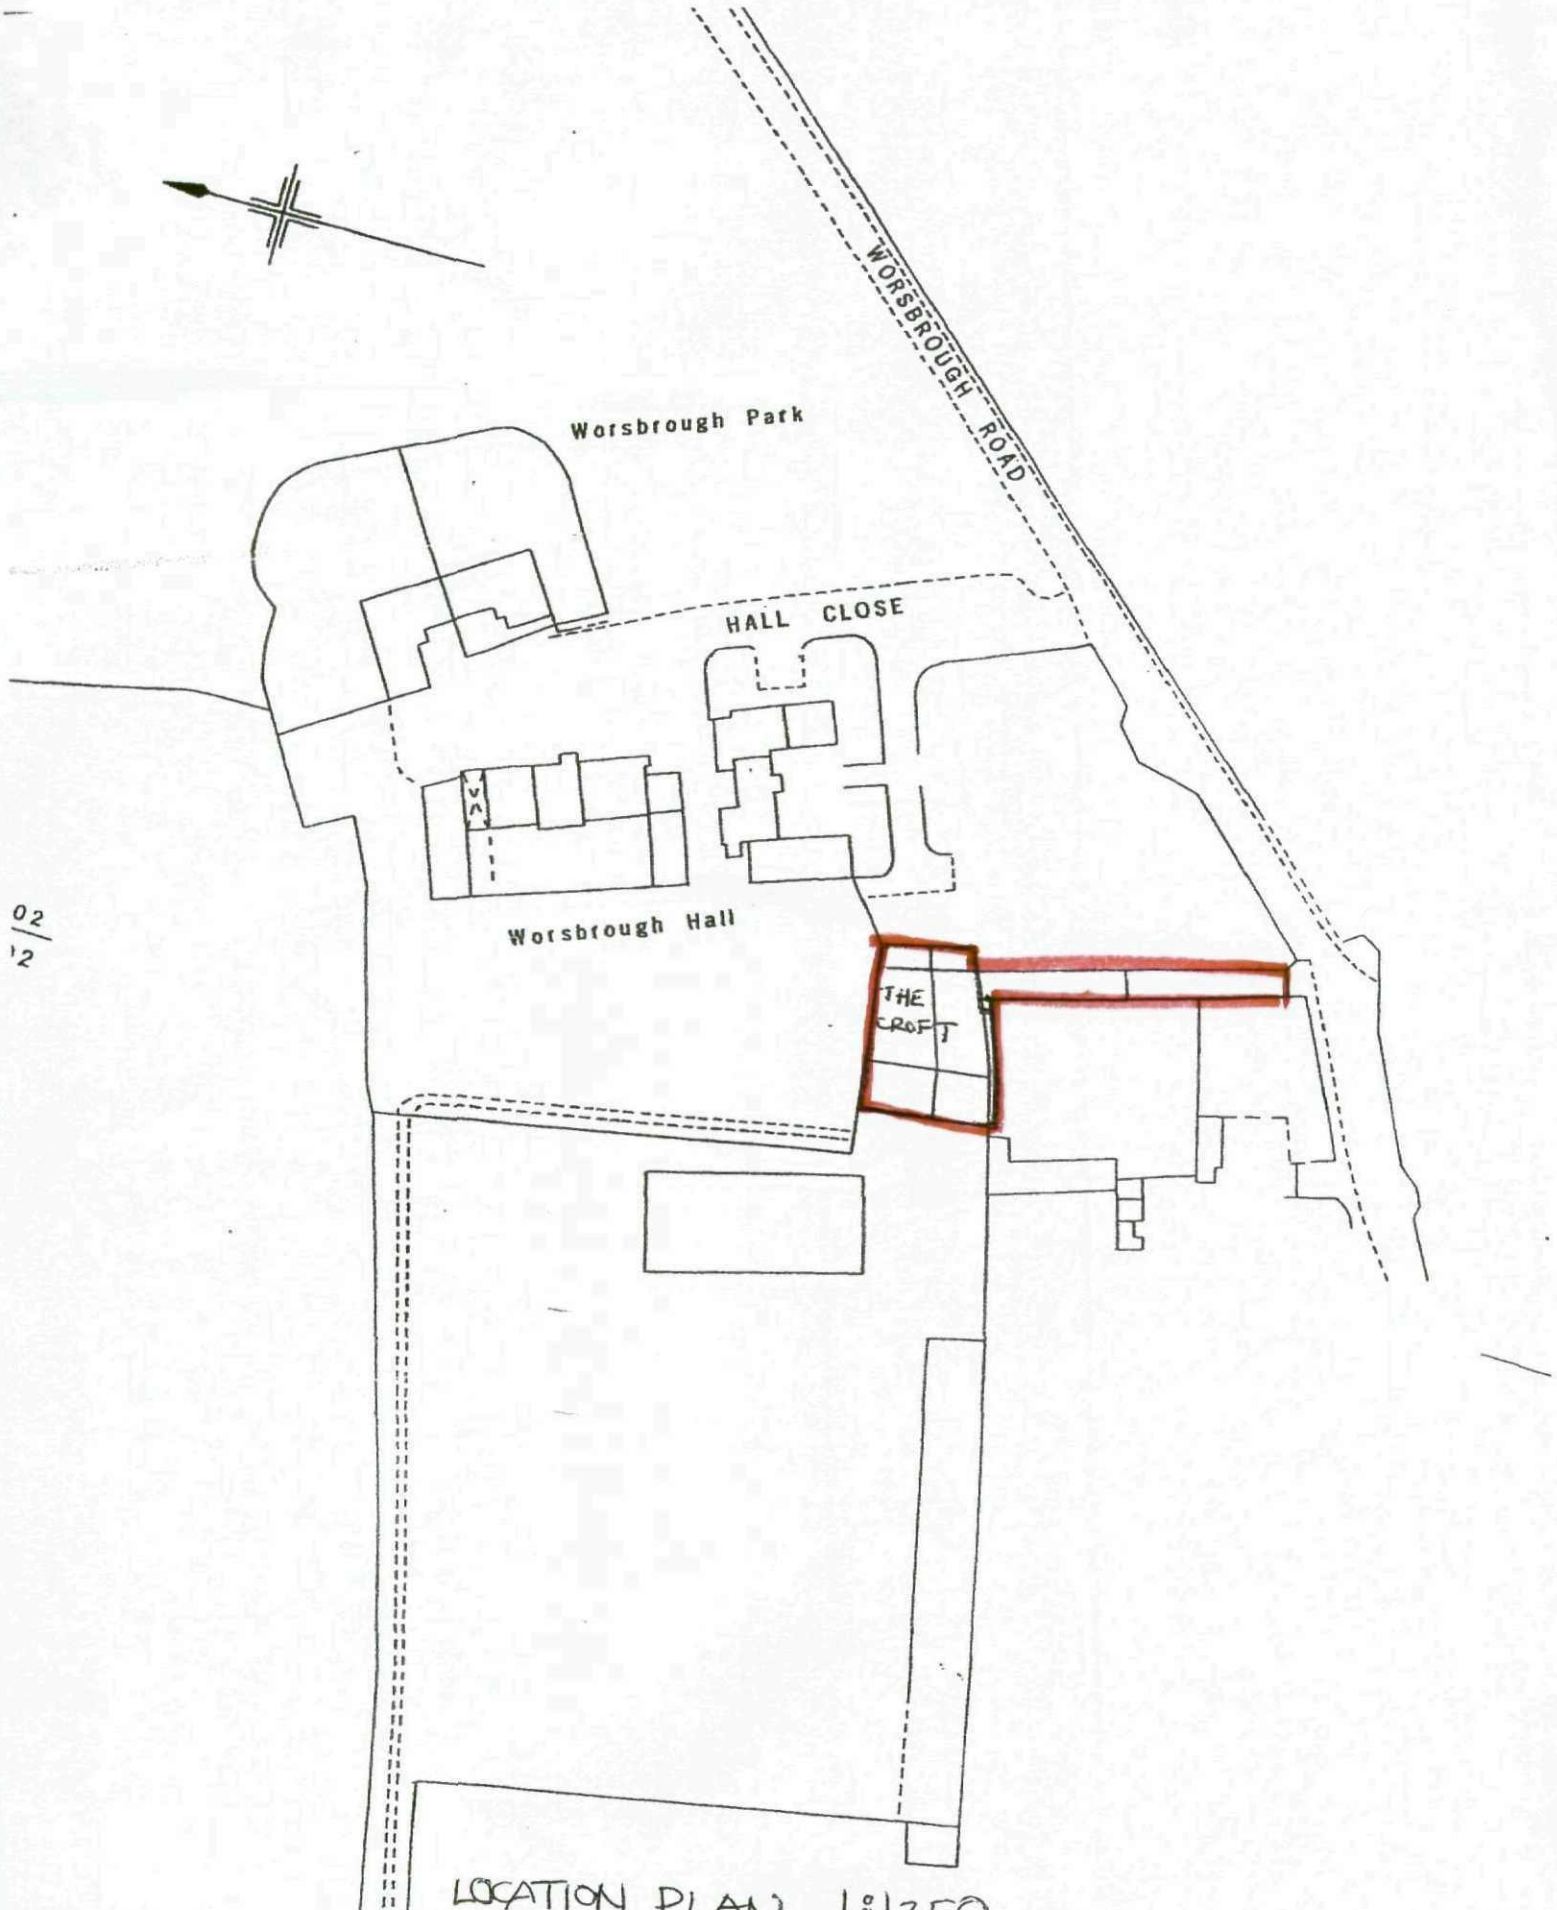


02/12


LOCATION PLAN 1:1250
THE CROFT
WORSBROUGH ROAD
WORSBROUGH VILLAGE

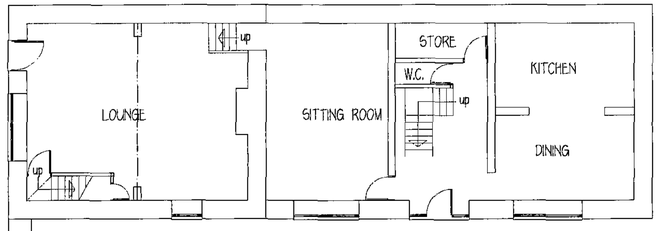


GROUND FLOOR

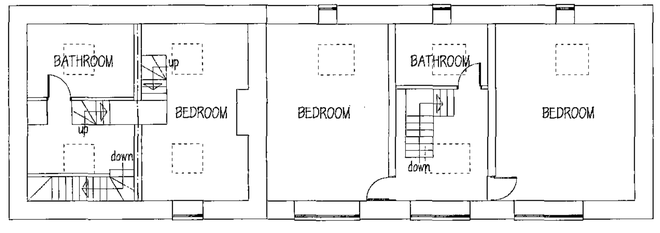


FIRST FLOOR

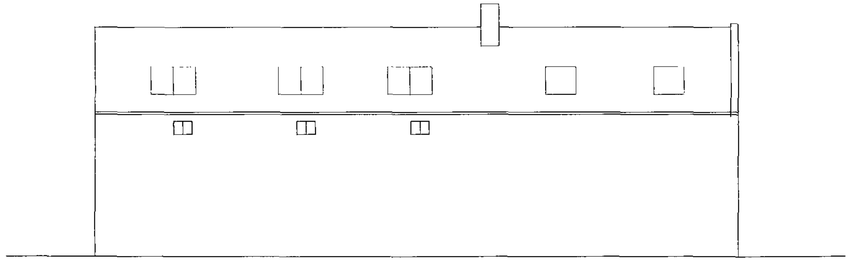


REAR ELEVATION

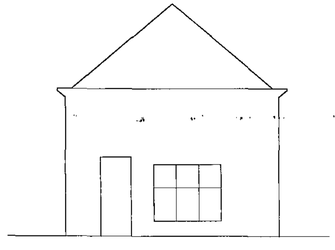

SIDE ELEVATION

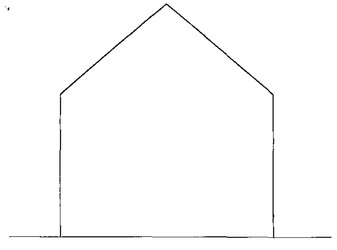

SIDE ELEVATION

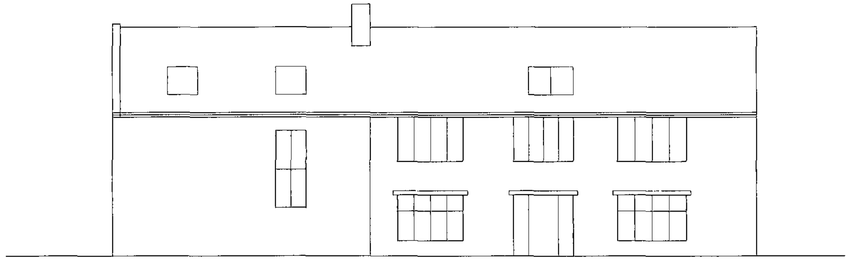

FRONT ELEVATION


Mr & Mrs G CHARLESWORTH

THE CROFT
WORSBROUGH ROAD
WORSBROUGH VILLAGE


EXISTING PLANS & ELEVATIONS

1:100@A3 MAR. 12


Peter Thompson
"Linwood"
Barnsley Road
Dodworth
Barnsley S75 3JR
M.C.I.A.T.
tel. 01226 201391
m. 07973251730
e-mail peter-thompson@hotmail.co.uk

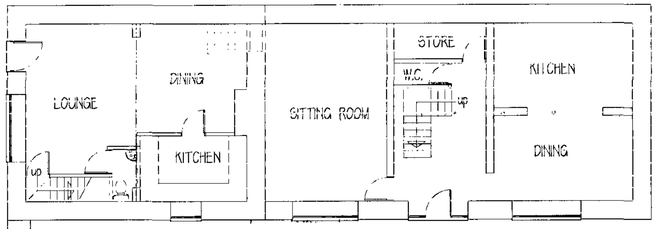


GROUND FLOOR

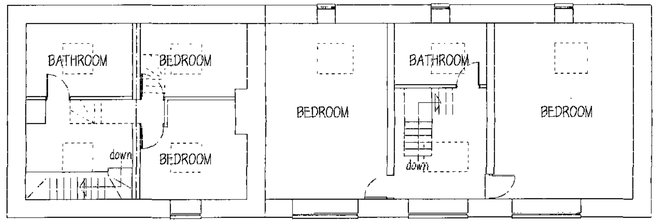


FIRST FLOOR

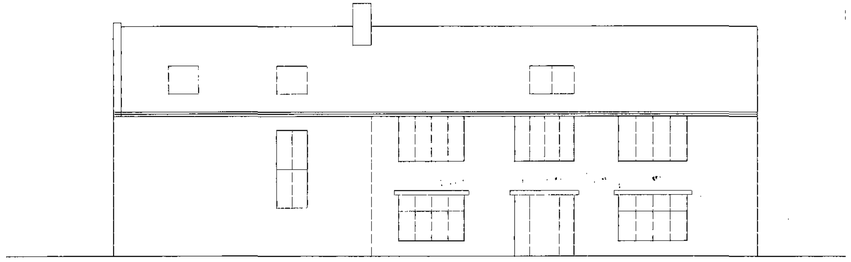


FRONT ELEVATION

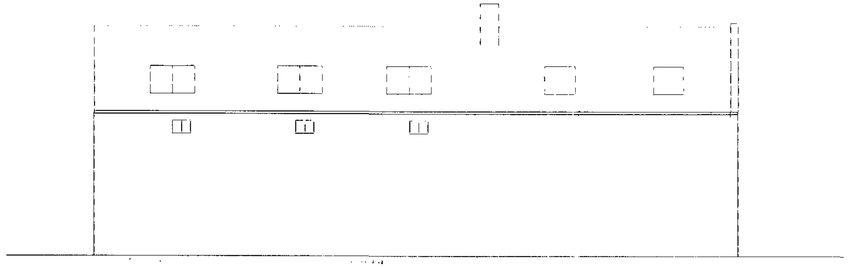

REAR ELEVATION

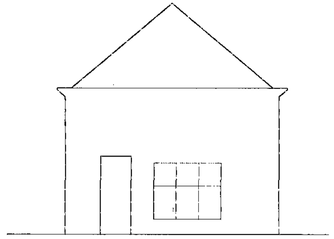

SIDE ELEVATION

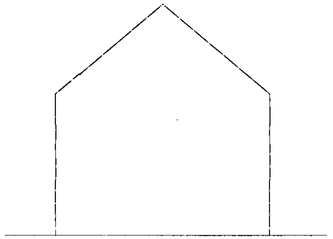

SIDE ELEVATION

Mr & Mrs G CHARLESWORTH

PROPOSED 2 DWELLINGS
THE CROFT
WORSBROUGH ROAD
WORSBROUGH VILLAGE

PROPOSED PLANS & ELEVATIONS

1:100@A3 MAR. 12

Peter Thompson
"Linwood"
Barnsley Road
Dodworth
Barnsley S75 3JR
M.C.I.A.T.
tel. 01226 201391
m. 07973251730
e-mail peter-rthompson@hotmail.co.uk