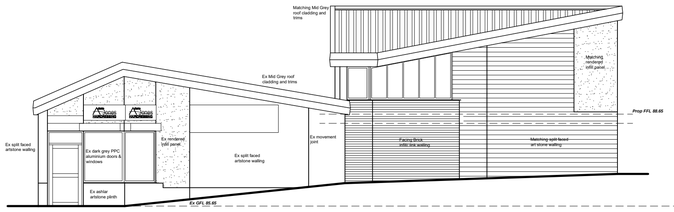

FRONT (WNW) ELEVATION

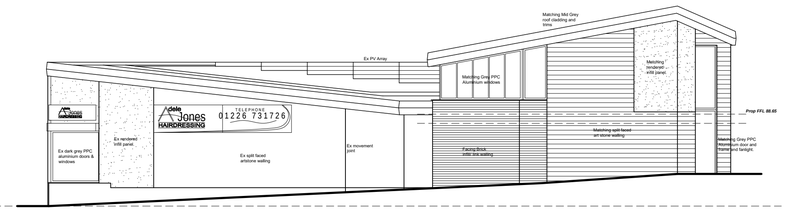

SIDE (SSW) ELEVATION

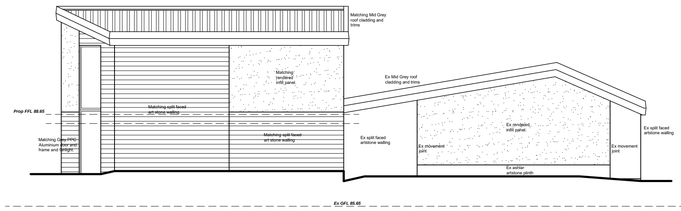

REAR (ESE) ELEVATION

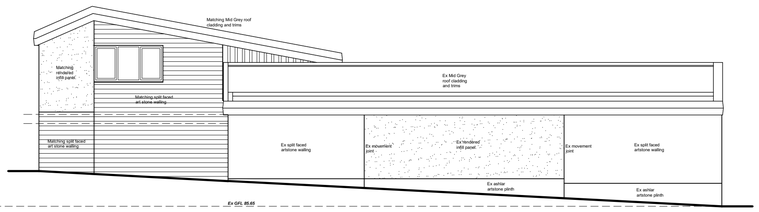

SIDE (NNE) ELEVATION

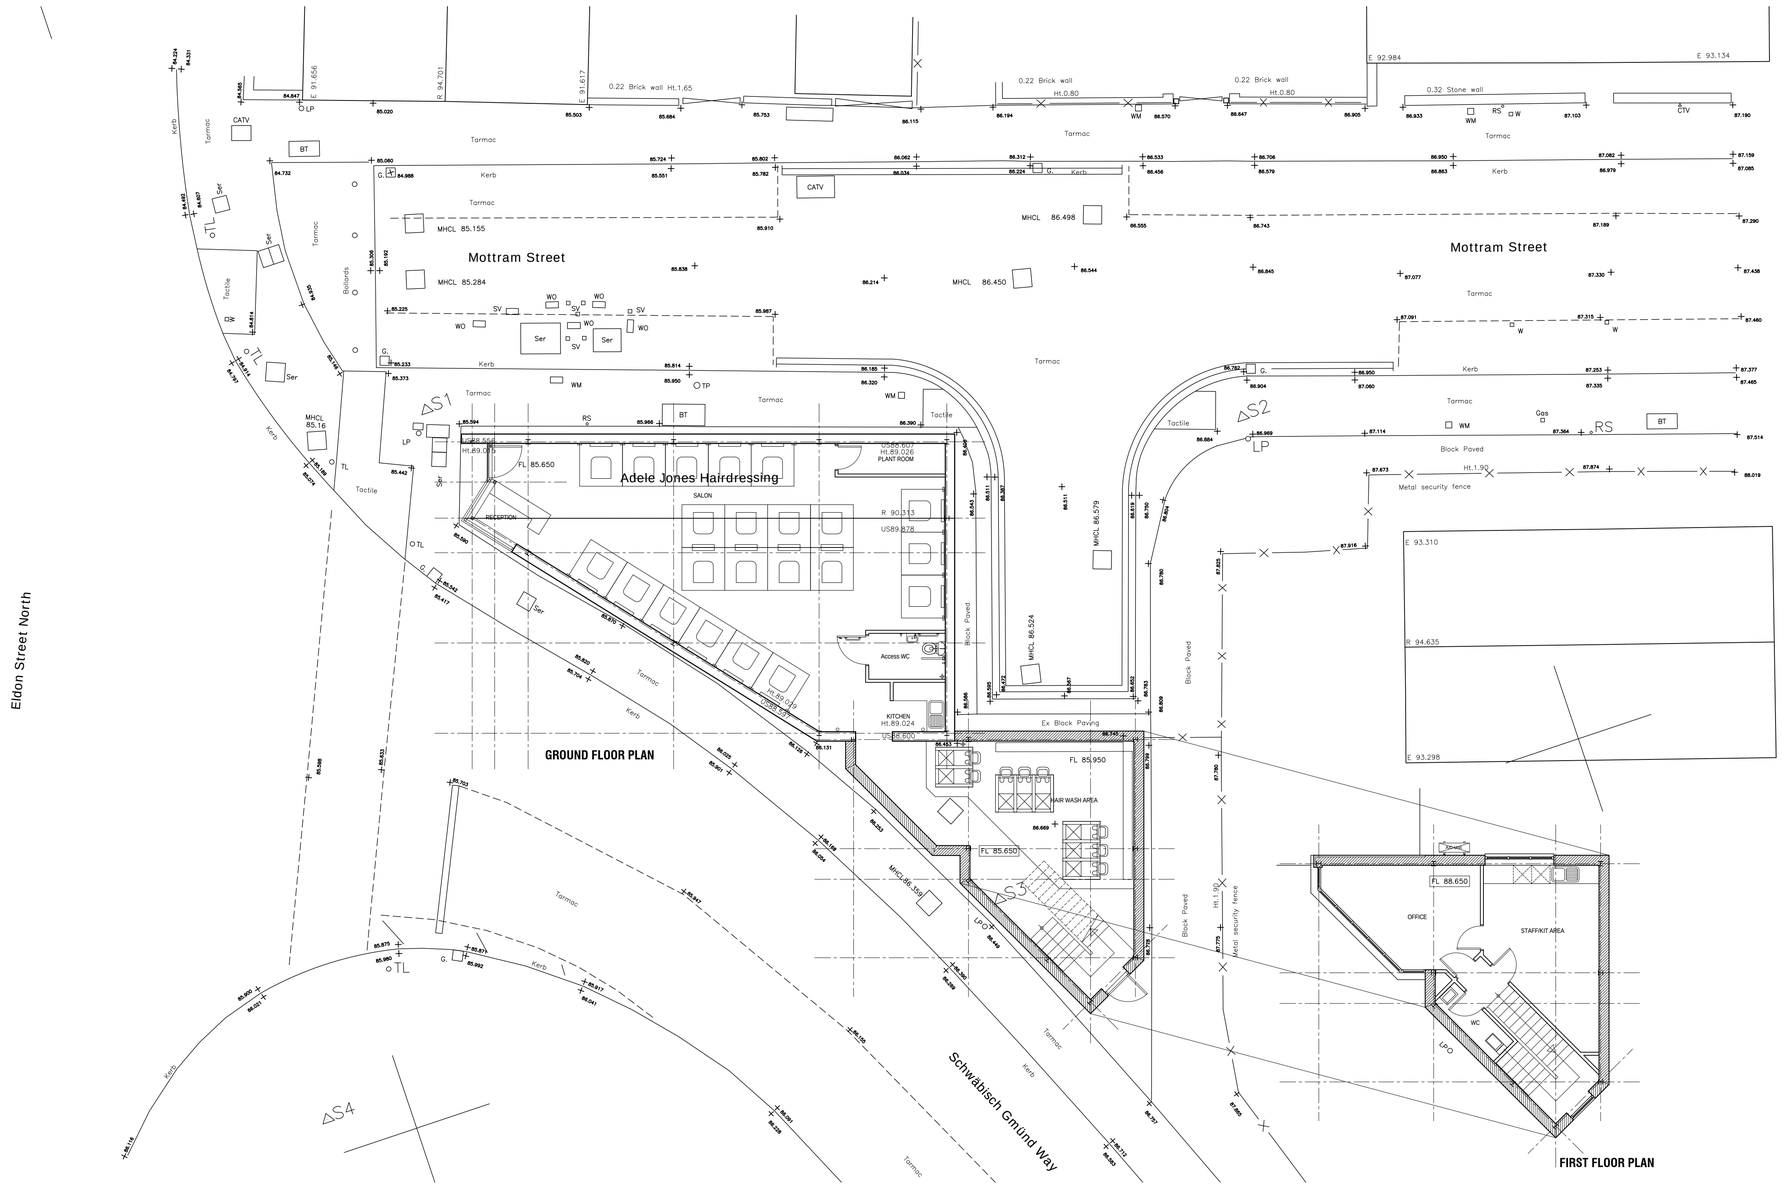

Revision	Date.	Description.
-	--/--/---	-

2A/4A ELDON STREET NORTH,
BARNSLEY,
S71 1LF.

DESIGN PROPOSALS

FLOOR PLANS & ELEVATIONS

Adele Jones Hairdressing

Building Design Services

JE Architectural Ltd
23 Windmill Road, Wombwell,
Barnsley, S73 8PW.
Tel: 01226 754507
Email: jealtd@virginmedia.com

This drawing and the copyright is the Architectural Company's property and maybe used or reproduced only by agreement. All Dimensions in Millimetres Unless specified otherwise and subject to verification on site.

Scale: 1:100 @ A1	Date: JAN 2026
Ref: 202502	Drwg No: 02

6 cm | 2 cm | 4 cm | 6 cm