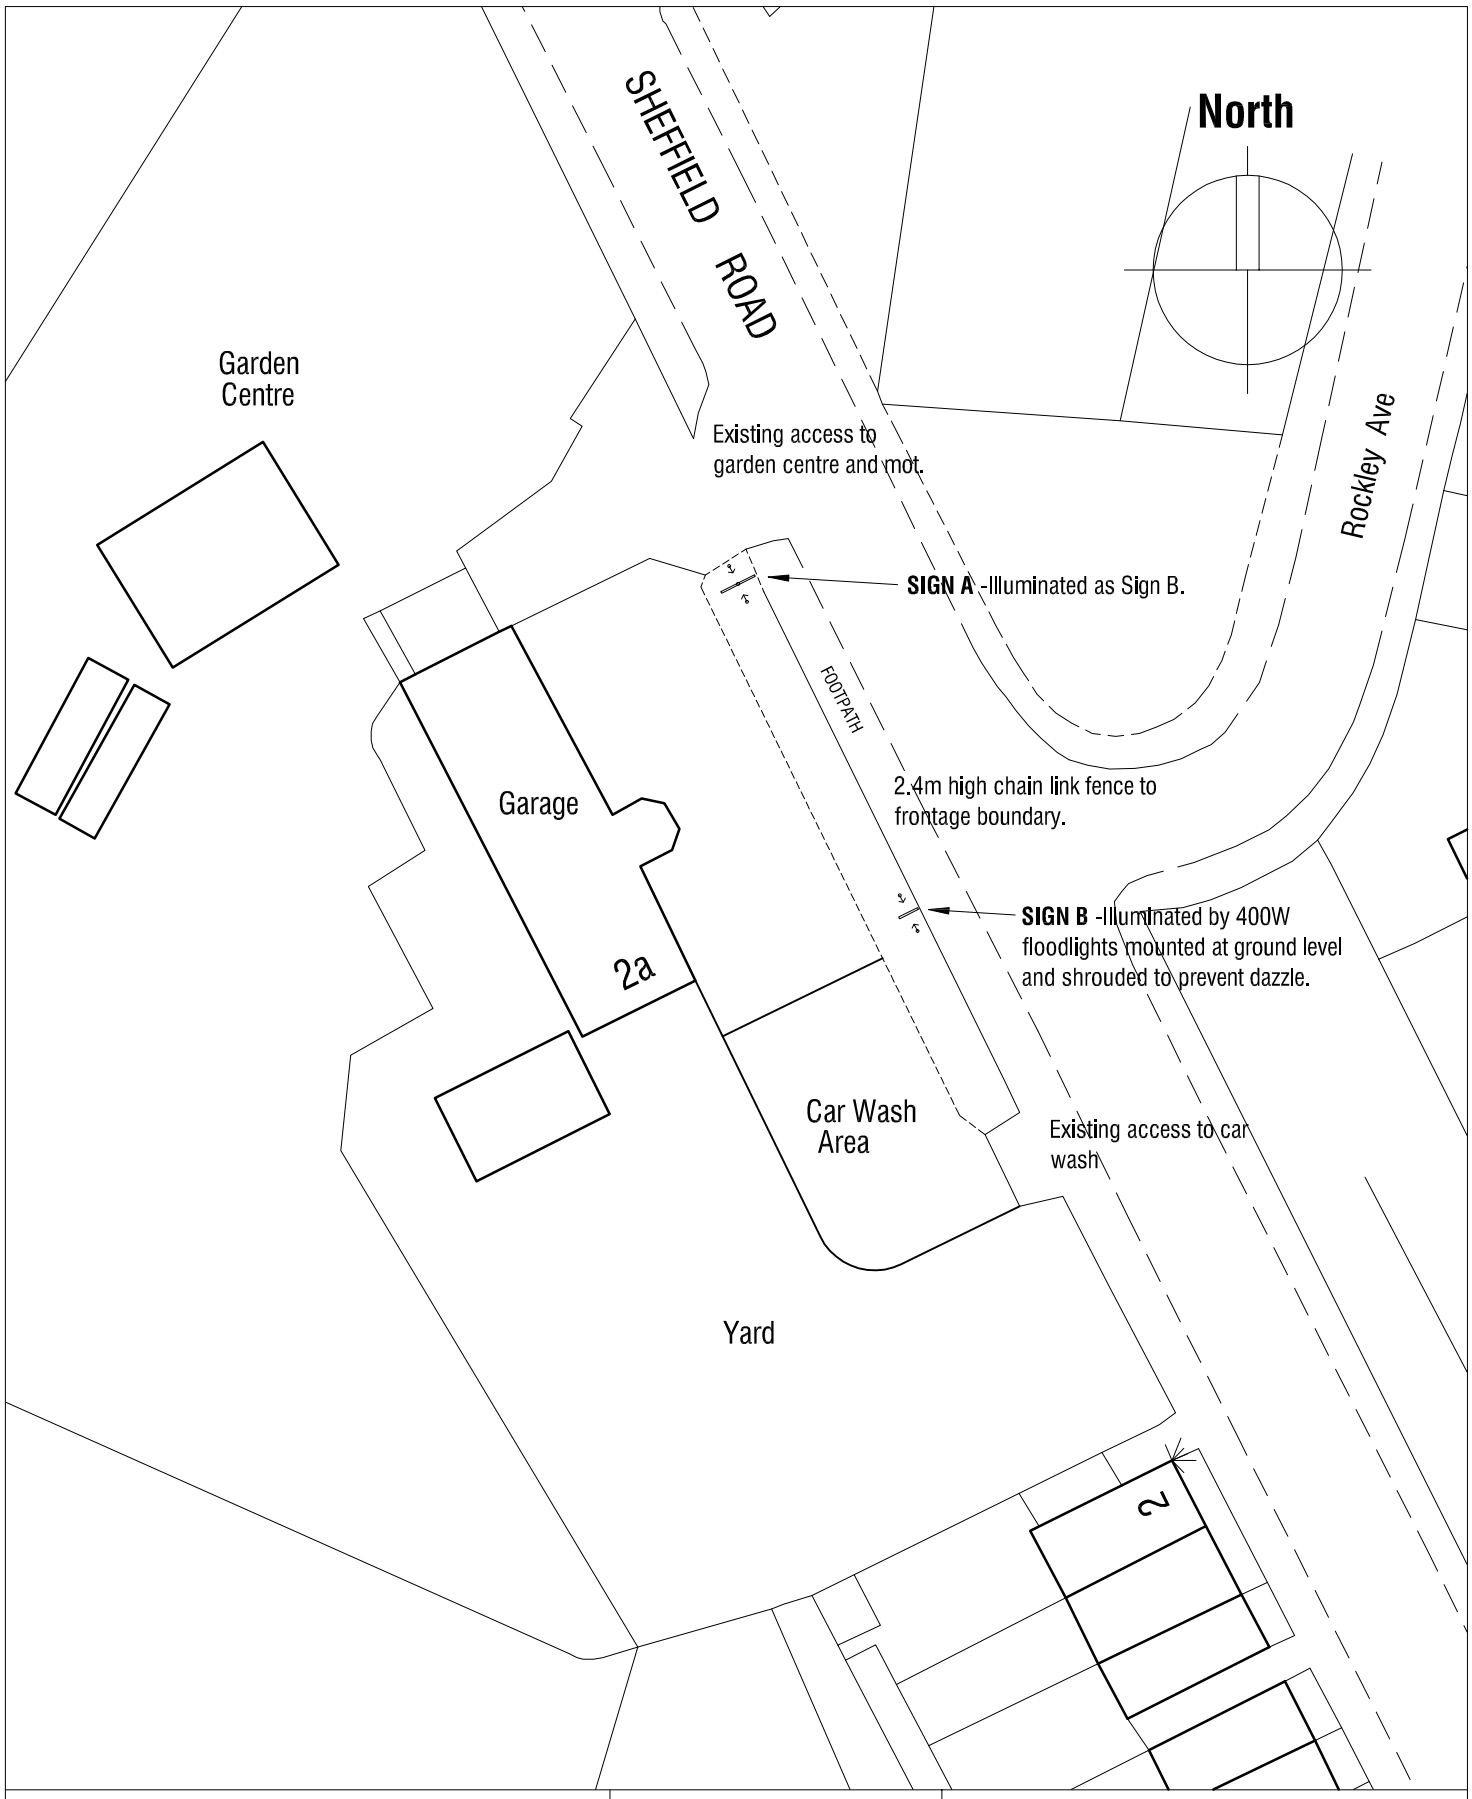


MOT TESTING CENTRE AND
HAND CAR WASH
2A SHEFFIELD ROAD BIRDWELL
BARNSLEY S70 5UZ

BLOCK PLAN

Scale 1:500 @ A4

Date JAN 2013

Ref 12.54

Drwg No P2

mboothdesign
architectural design and building consultants

Fairfield House
Berneslai Close Barnsley
S70 2FL
T: 01226 286256
M: 07881898300
E: mboothdesign@btconnect.com