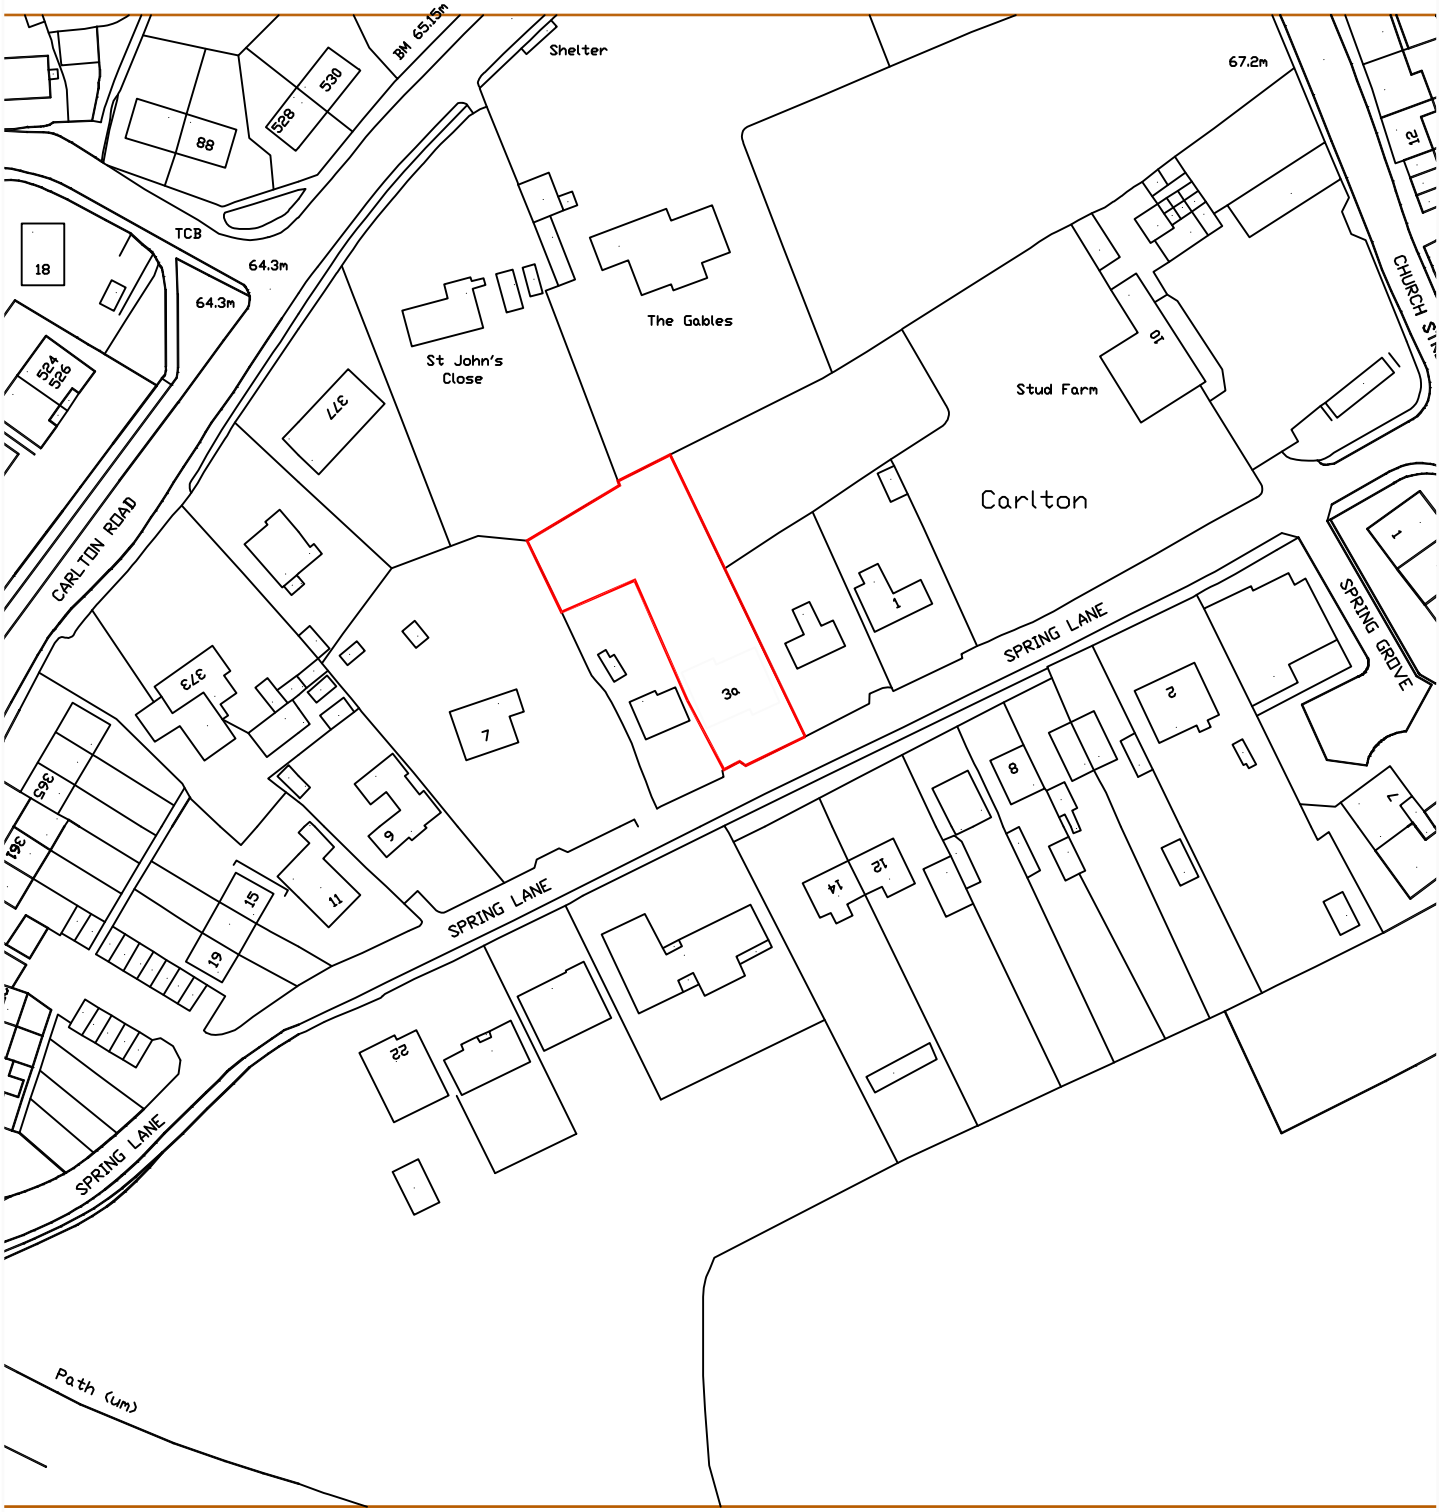


REV	DATE	DESCRIPTION

NPS NORTH EAST LTD
NAVIGATION HOUSE
WHISTLER DRIVE, CASTLEFORD
WEST YORKSHIRE, WF10 5HX
TEL: 01977 628300 FAX: 01977 628301
EMAIL: enquiries@nps-ne.co.uk

Head Office:
Lancaster House, 16 Central Avenue, St Andrews Business Park,
Norwich, NR7 0HR Tel: 01603 706000 Fax: 01603 706001
Other Office locations can be found on website : www.nps.co.uk

PROJECT 3a Spring Lane Carlton, Barnsley S71 3EX	CLIENT Barnsley M.B.C	
	CAD FILE REF	DATE: June 11 / SCALE: 1/1250 A4
SUBJECT Garage Conversion Location Plan	REV	DRAWN: EE / CHECKED: DT
	PROJECT NR AG11.057	DRAWING NR 01

© NPS This drawing may not be reproduced in any form without prior written agreement