



LONGITUDINAL SECTION A - A  
Scale 1:2500 horizontal, 1:250 vertical

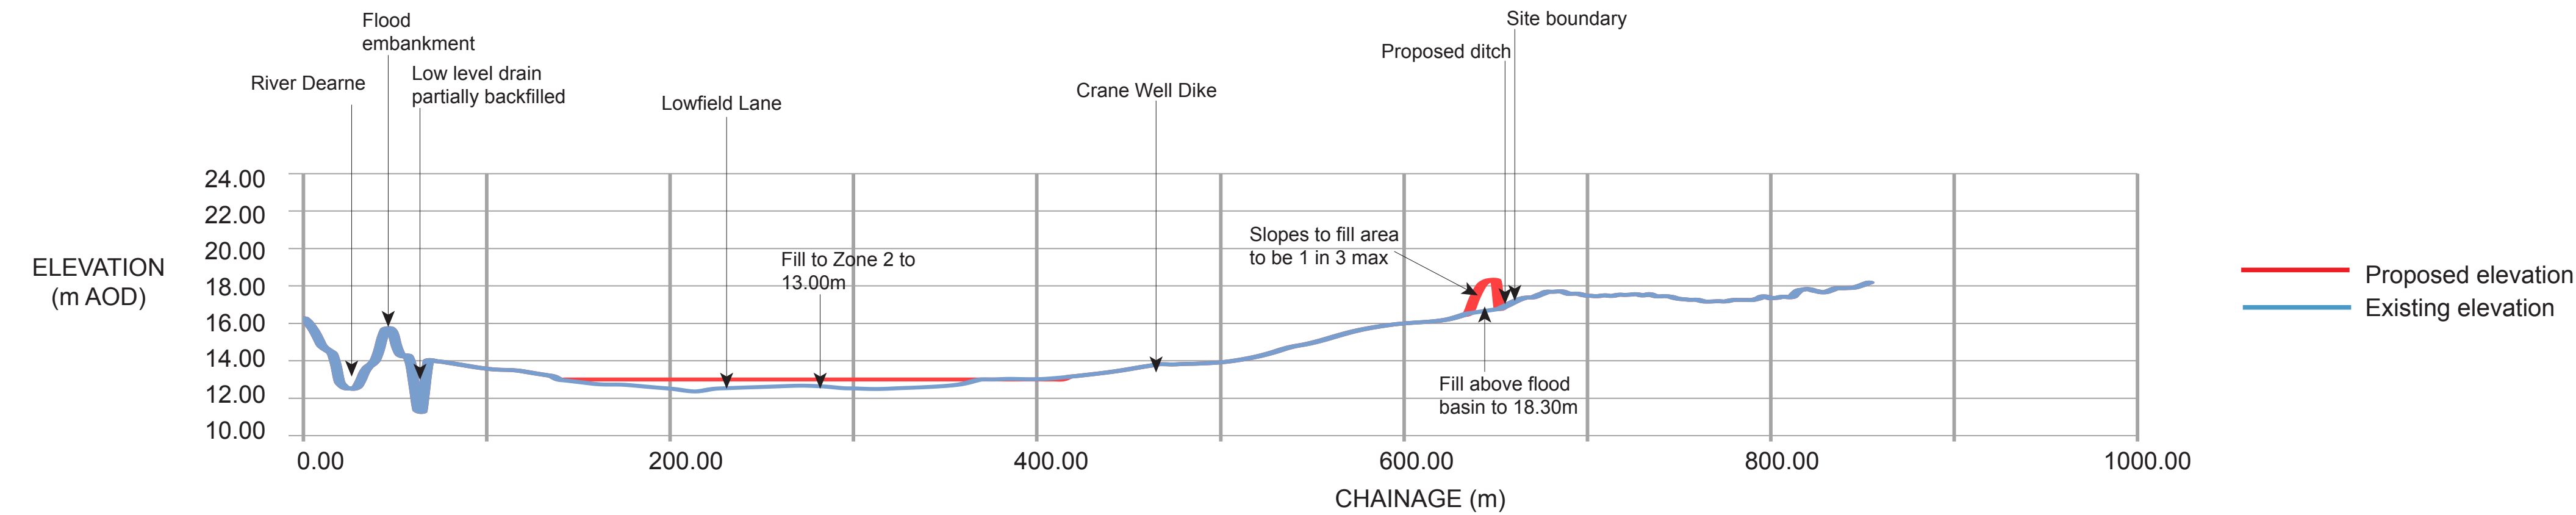

LONGITUDINAL SECTION B - B  
Scale 1:2500 horizontal, 1:250 vertical

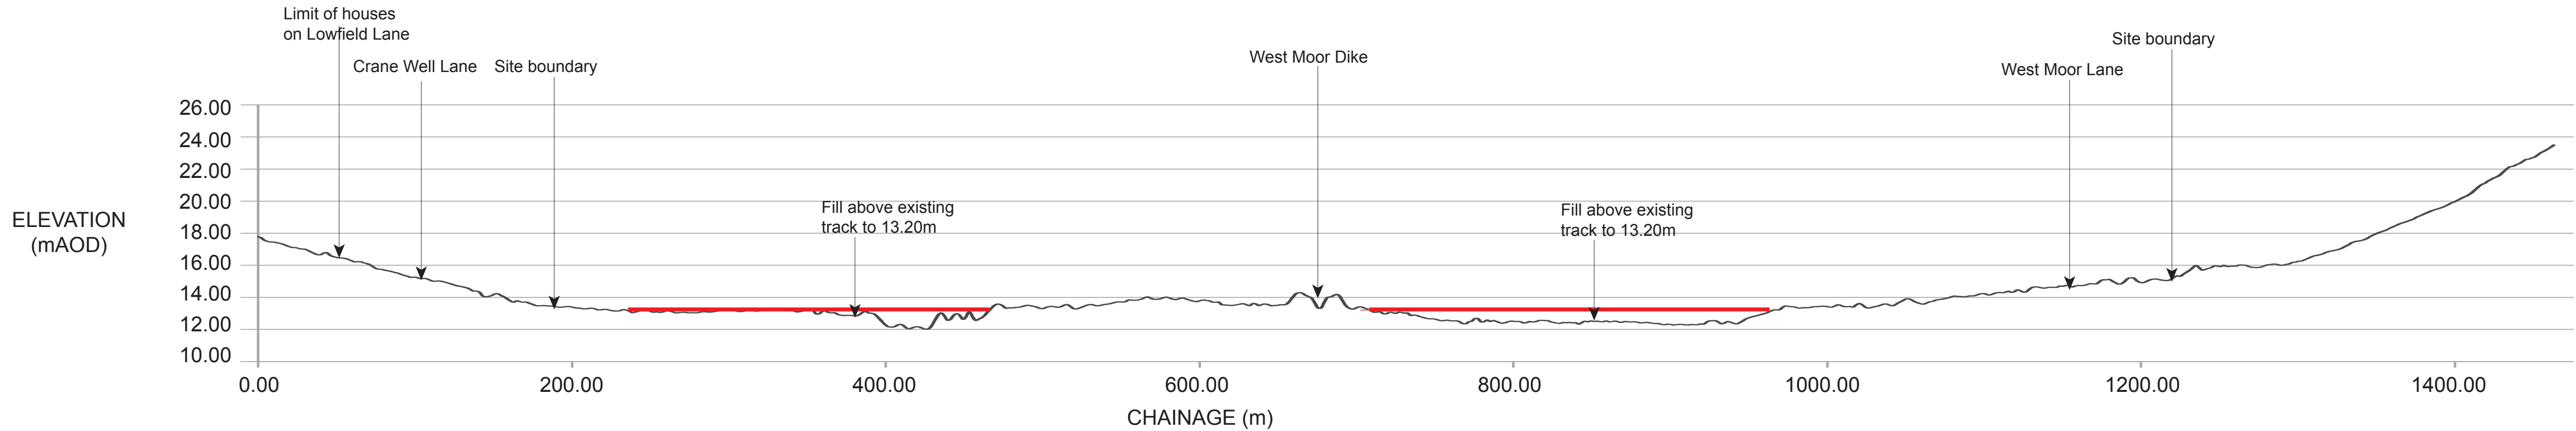

LONGITUDINAL SECTION C - C  
Scale 1:2500 horizontal, 1:250 vertical

PLEASE NOTE THE EXAGGERATED VERTICAL SCALES USED IN THESE SECTIONS TO ENABLE ILLUSTRATION OF THE EXISTING AND PROPOSED GROUND LEVELS



www.jeremybenn.co.uk  
t +44 (0)1925 437020  
f +44 (0)1925 437029  
e info@jbaconsulting.co.uk

The Brew House  
Wilderspool Park  
Greenall's Avenue  
Warrington  
WA4 6HL



Other offices at Atherstone, Doncaster, Edinburgh, Newcastle upon Tyne, Northallerton, Skipton, Tadcaster & Wallingford

for

**RSPB**

Adwick Washland Habitat Creation

General Arrangement - Longitudinal Sections

|   |                      |                                                                        |
|---|----------------------|------------------------------------------------------------------------|
| Drawn by: Steph Hughes   | Date: 12/10/2010     | © Crown Copyright. All Rights Reserved.<br>RSPB Licence 100051787 2010 |
| Checked by: Andy Wood   | Date: 07/10/2010     |                                                                        |
| Approved by: Kevin Keating   | Date: 13/10/2010     |                                                                        |
| File Name: N:\2010\Projects\2010s4268 - RSPB - Adwick Washland\Reports\final planning application\2010s4268-035 Rev A - General Arrangement Long Sections.pdf |                      |                                                                        |
| Drawing Number: 2010s4268-035 - Rev A   | Status: For Planning | Scale: As indicated at A1<br><small>Original @ A1</small>              |