


PROPOSED STREET SCENE
SCALE 1:100

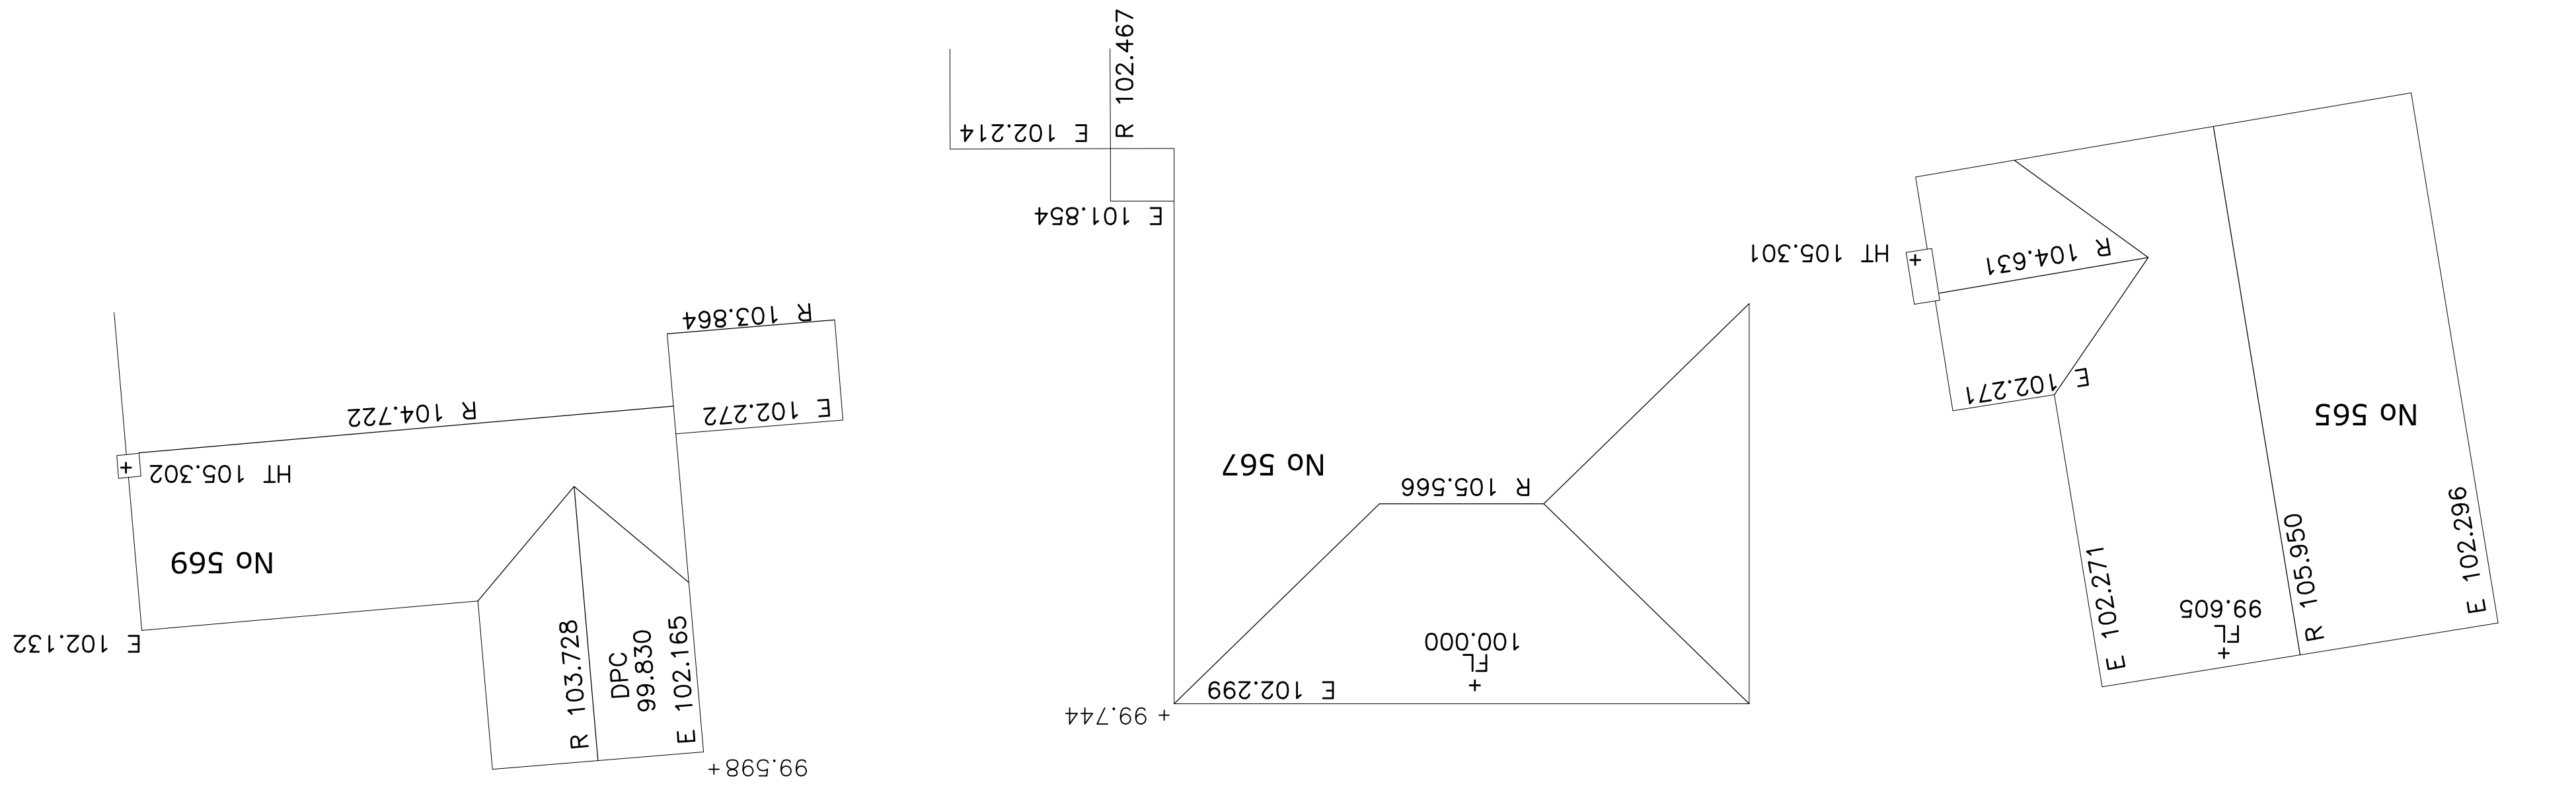

OFFICE ONE,
34 VICTORIA ROAD,
BARNLEY,
S70 2BU

Phone: 01226 208482
Email: info@whiteaguspартnership.co.uk
Web: www.whiteaguspартnership.co.uk

ARCHITECTURAL SERVICES					
Project. PROPOSED WORKS 567 DONCASTER ROAD BARNLEY, S71 5ER			Client. MR N CLARKE		
Drawing Title. STREET SCENE			Date. DEC 2022	Scale. 1:50 & 1:100 @ A1	
			Ref. 22-086	Dwg. No. 02	Rev. A
Date 02/02/2023	Suffix A	Description ROOF LOWERED	Date	Suffix	Description