



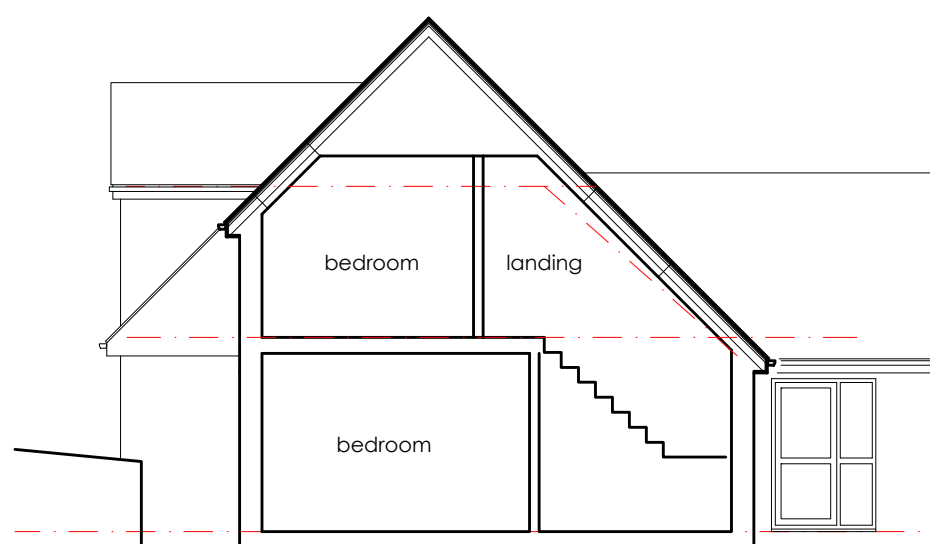


OUTLINE SECTION THROUGH STAIR




FRONT ELEVATION (south)

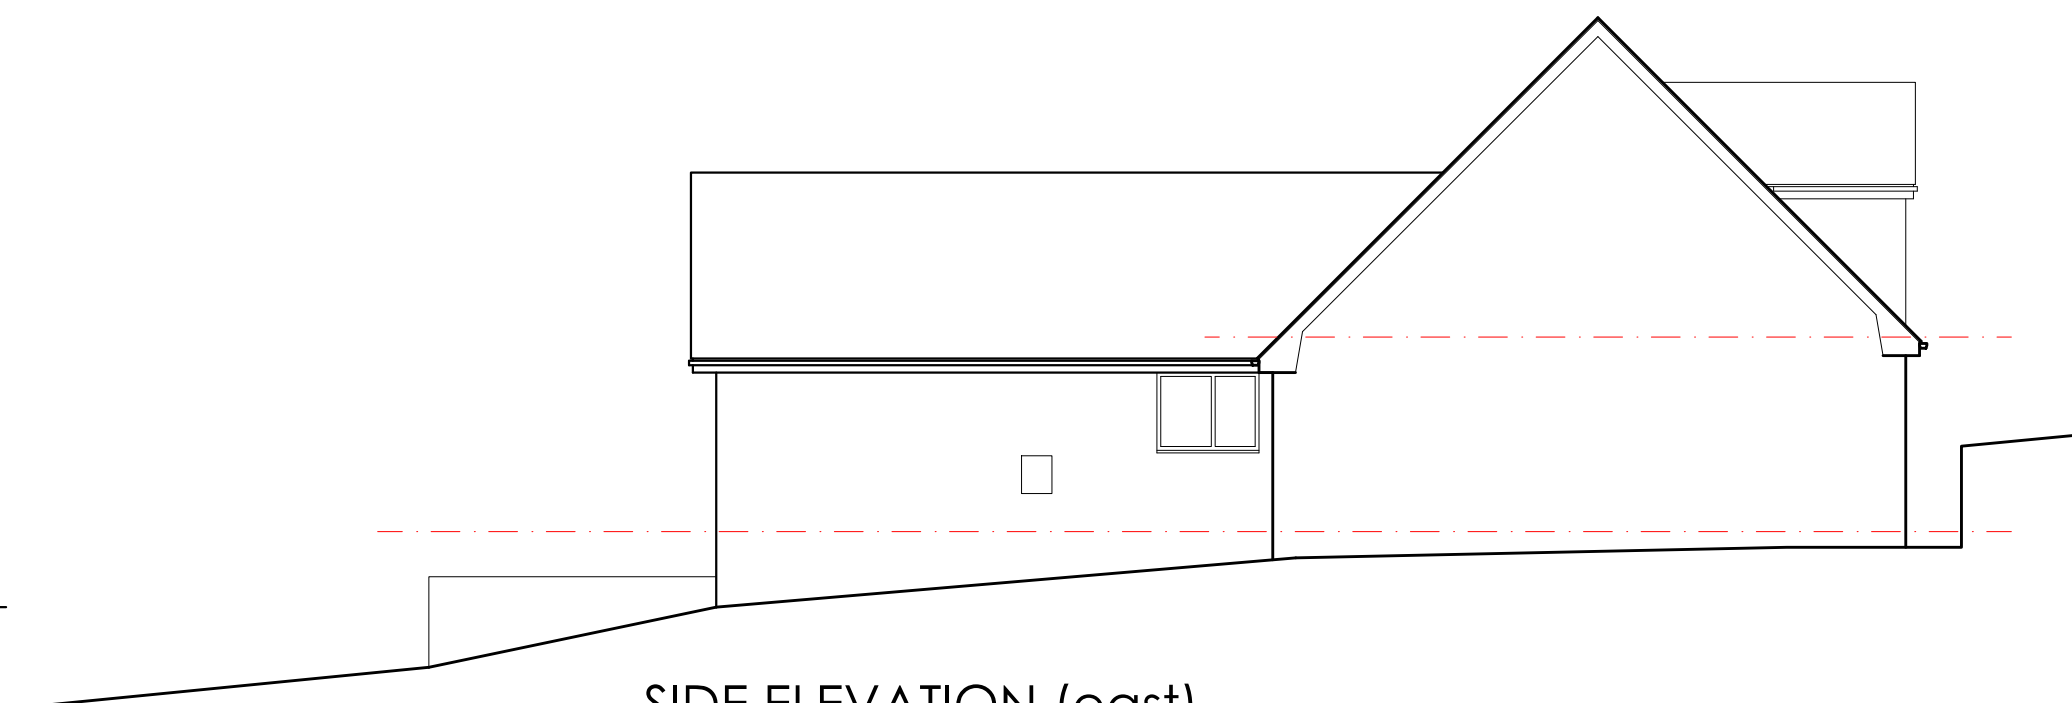


SIDE ELEVATION (east)

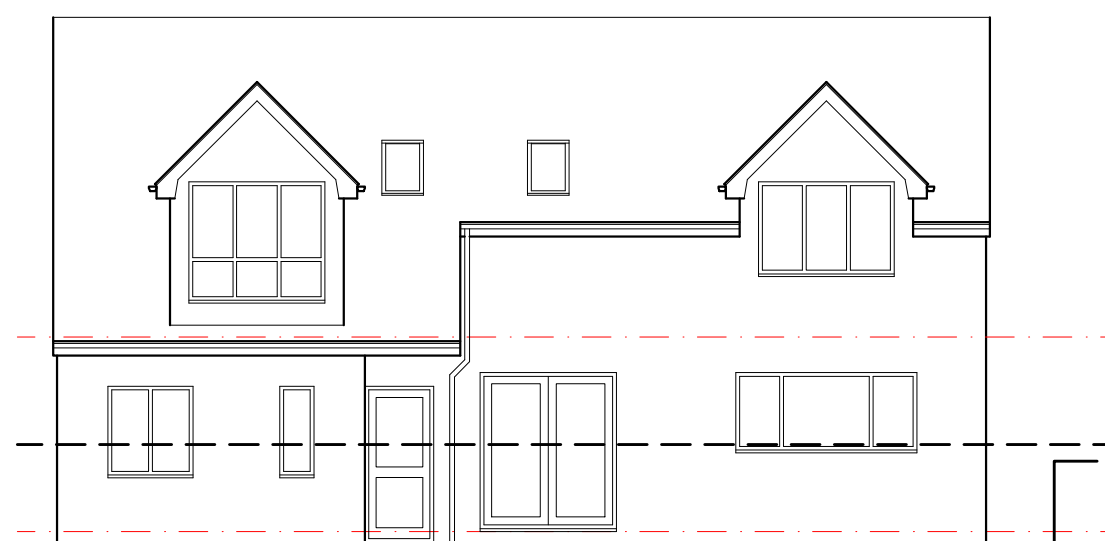


REAR ELEVATION (north)

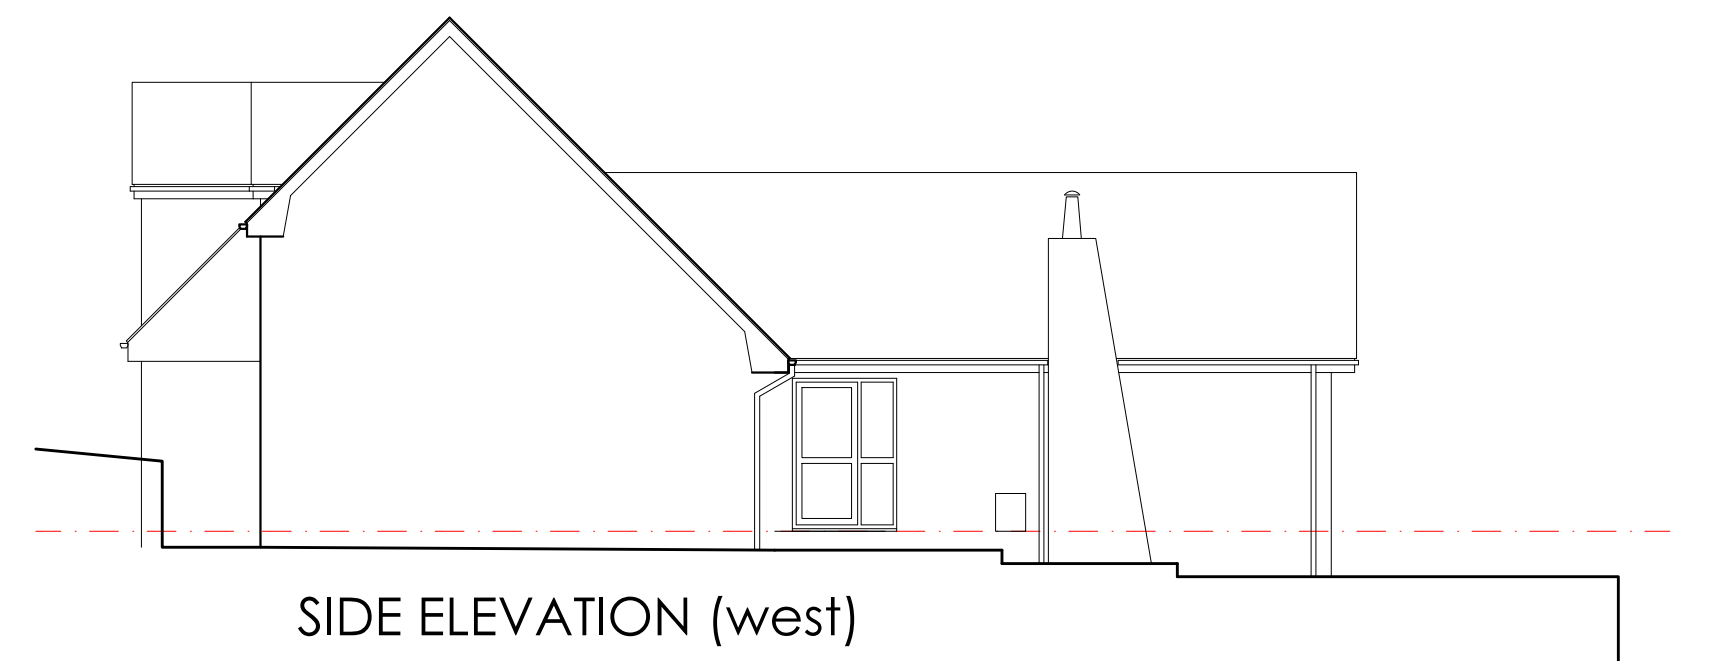


SIDE ELEVATION (west)

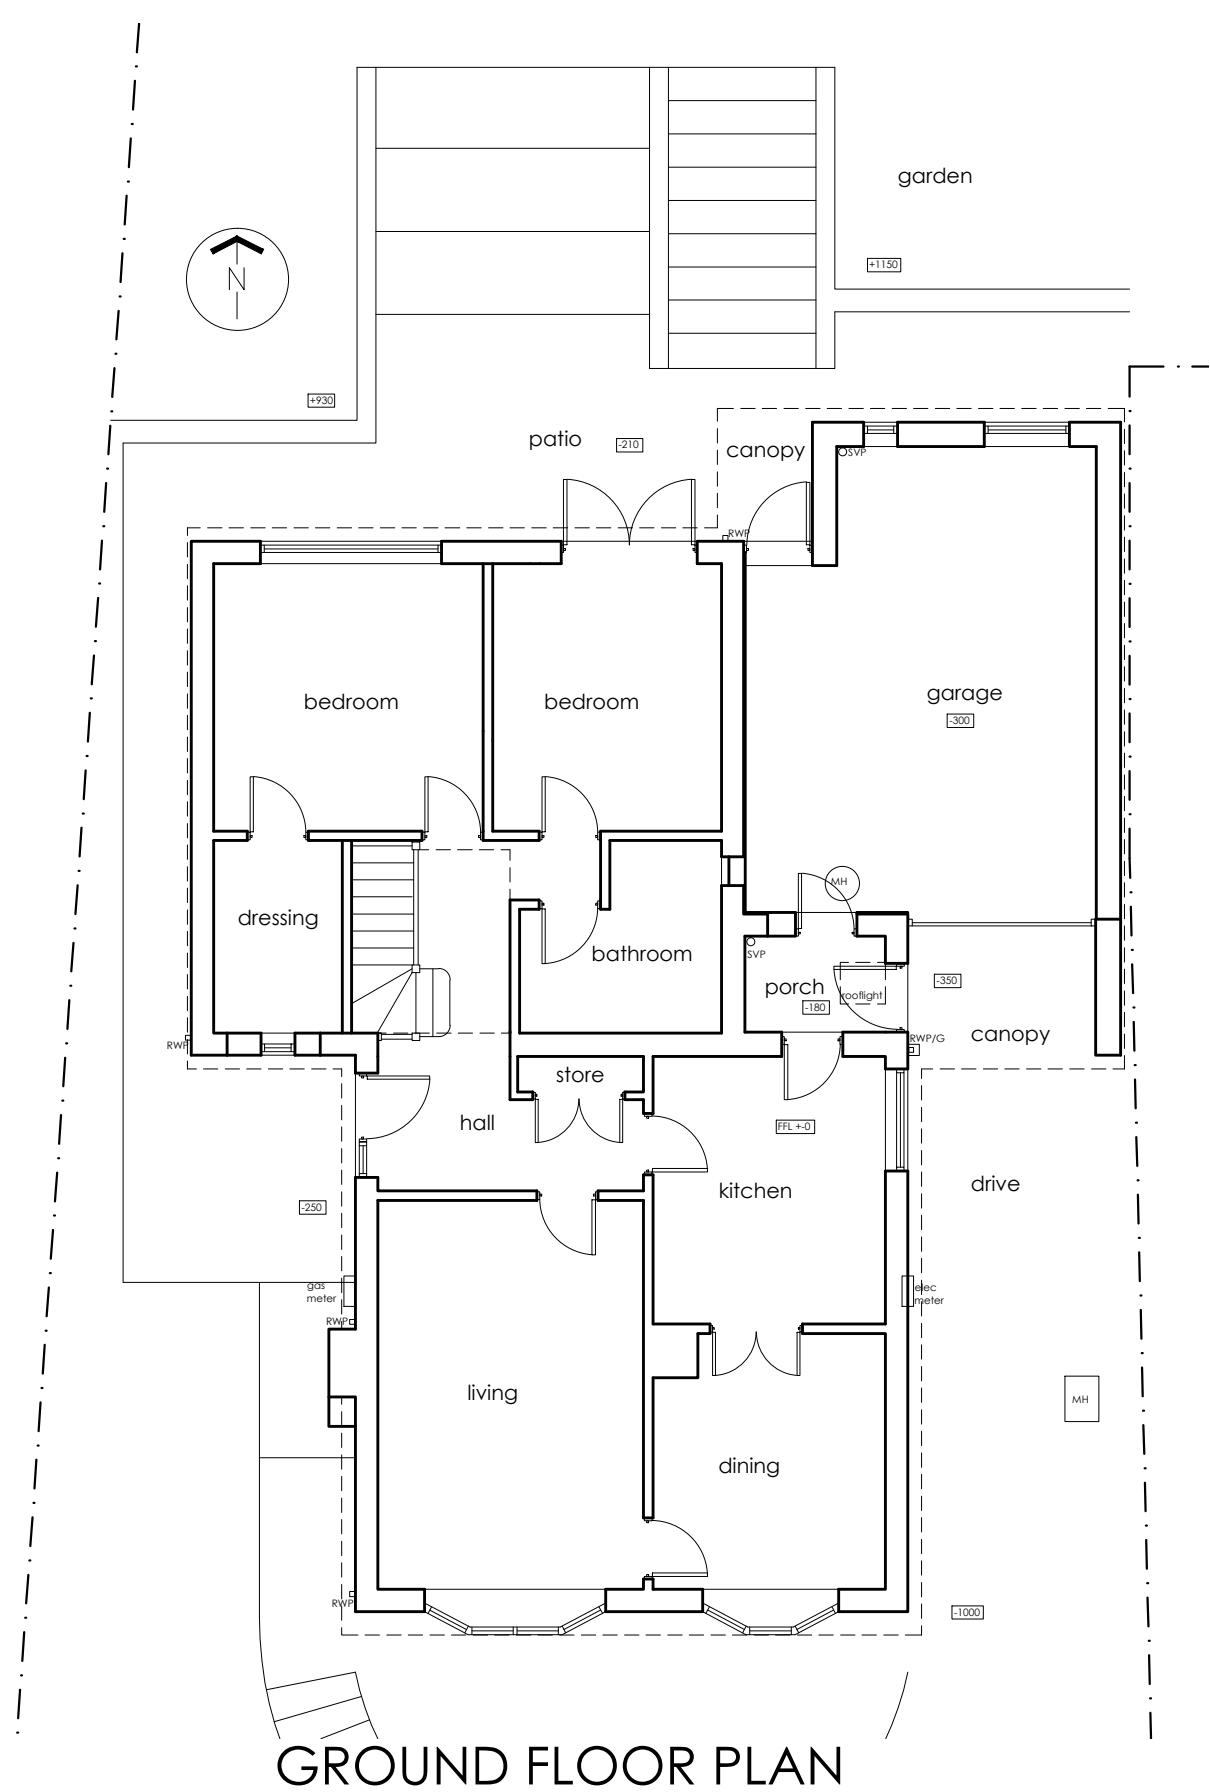

GROUND FLOOR PLAN

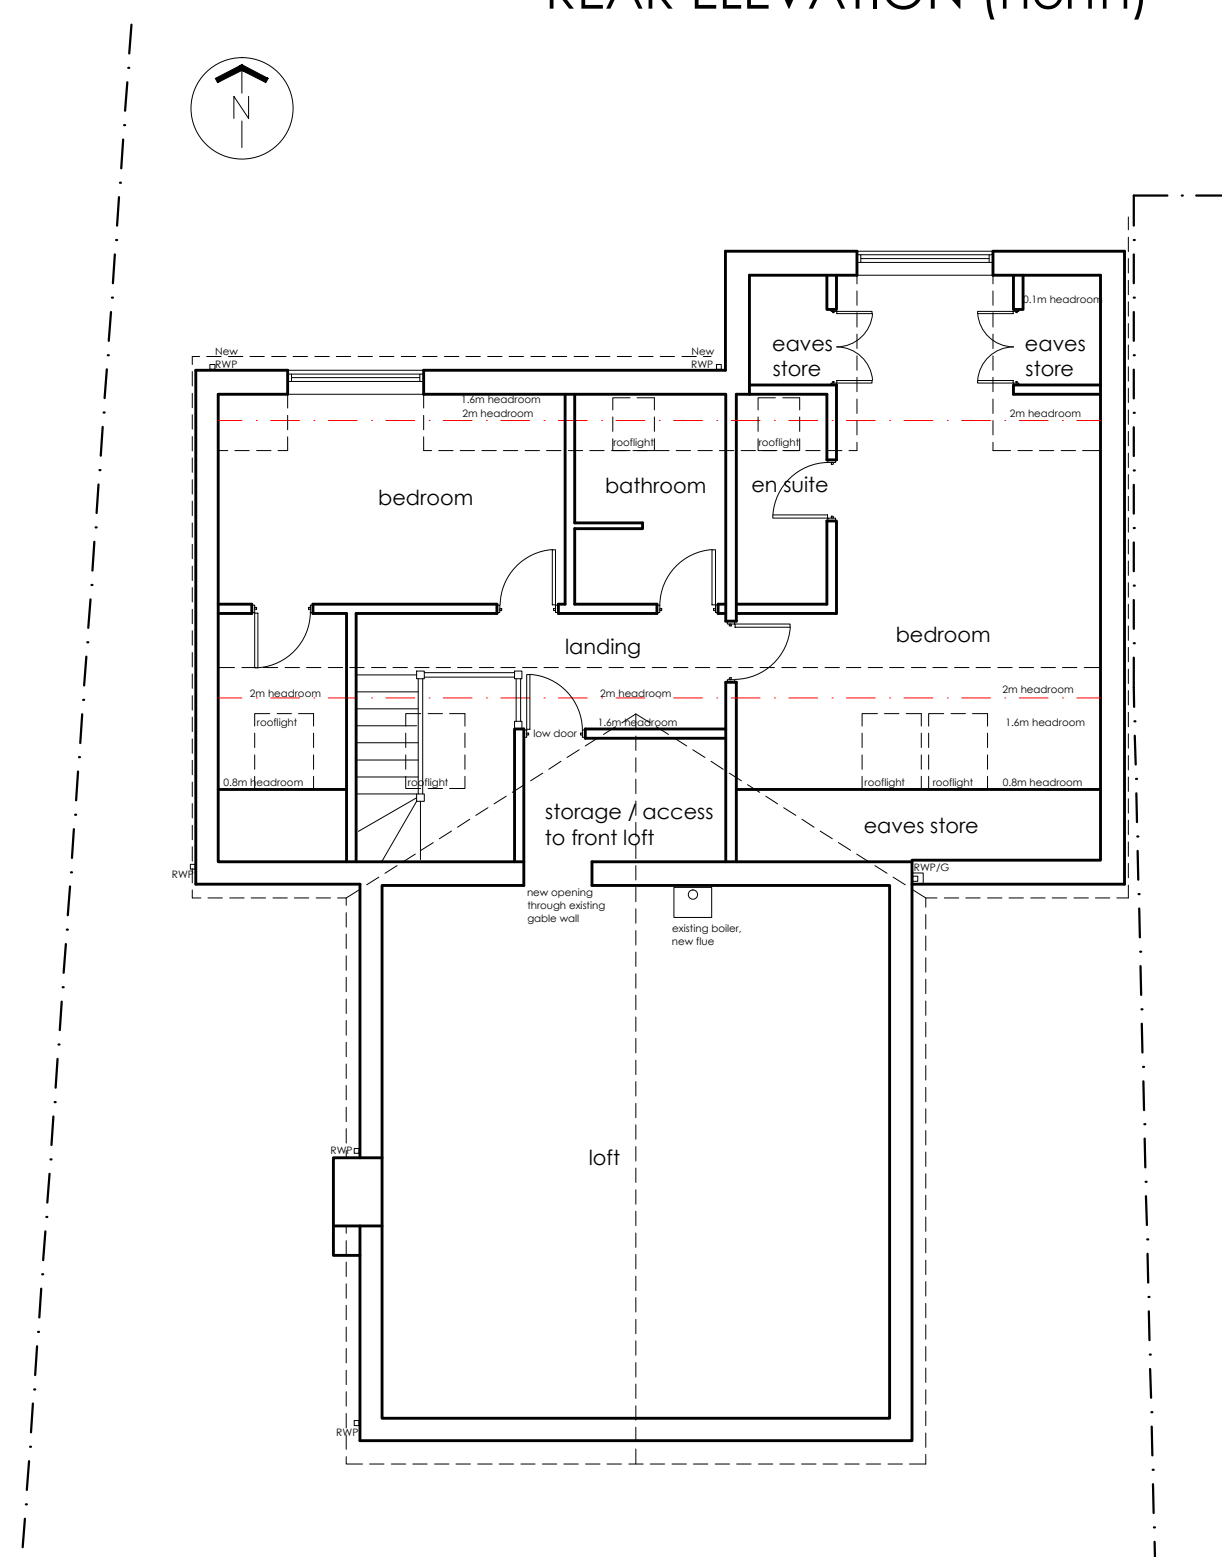

FIRST FLOOR PLAN

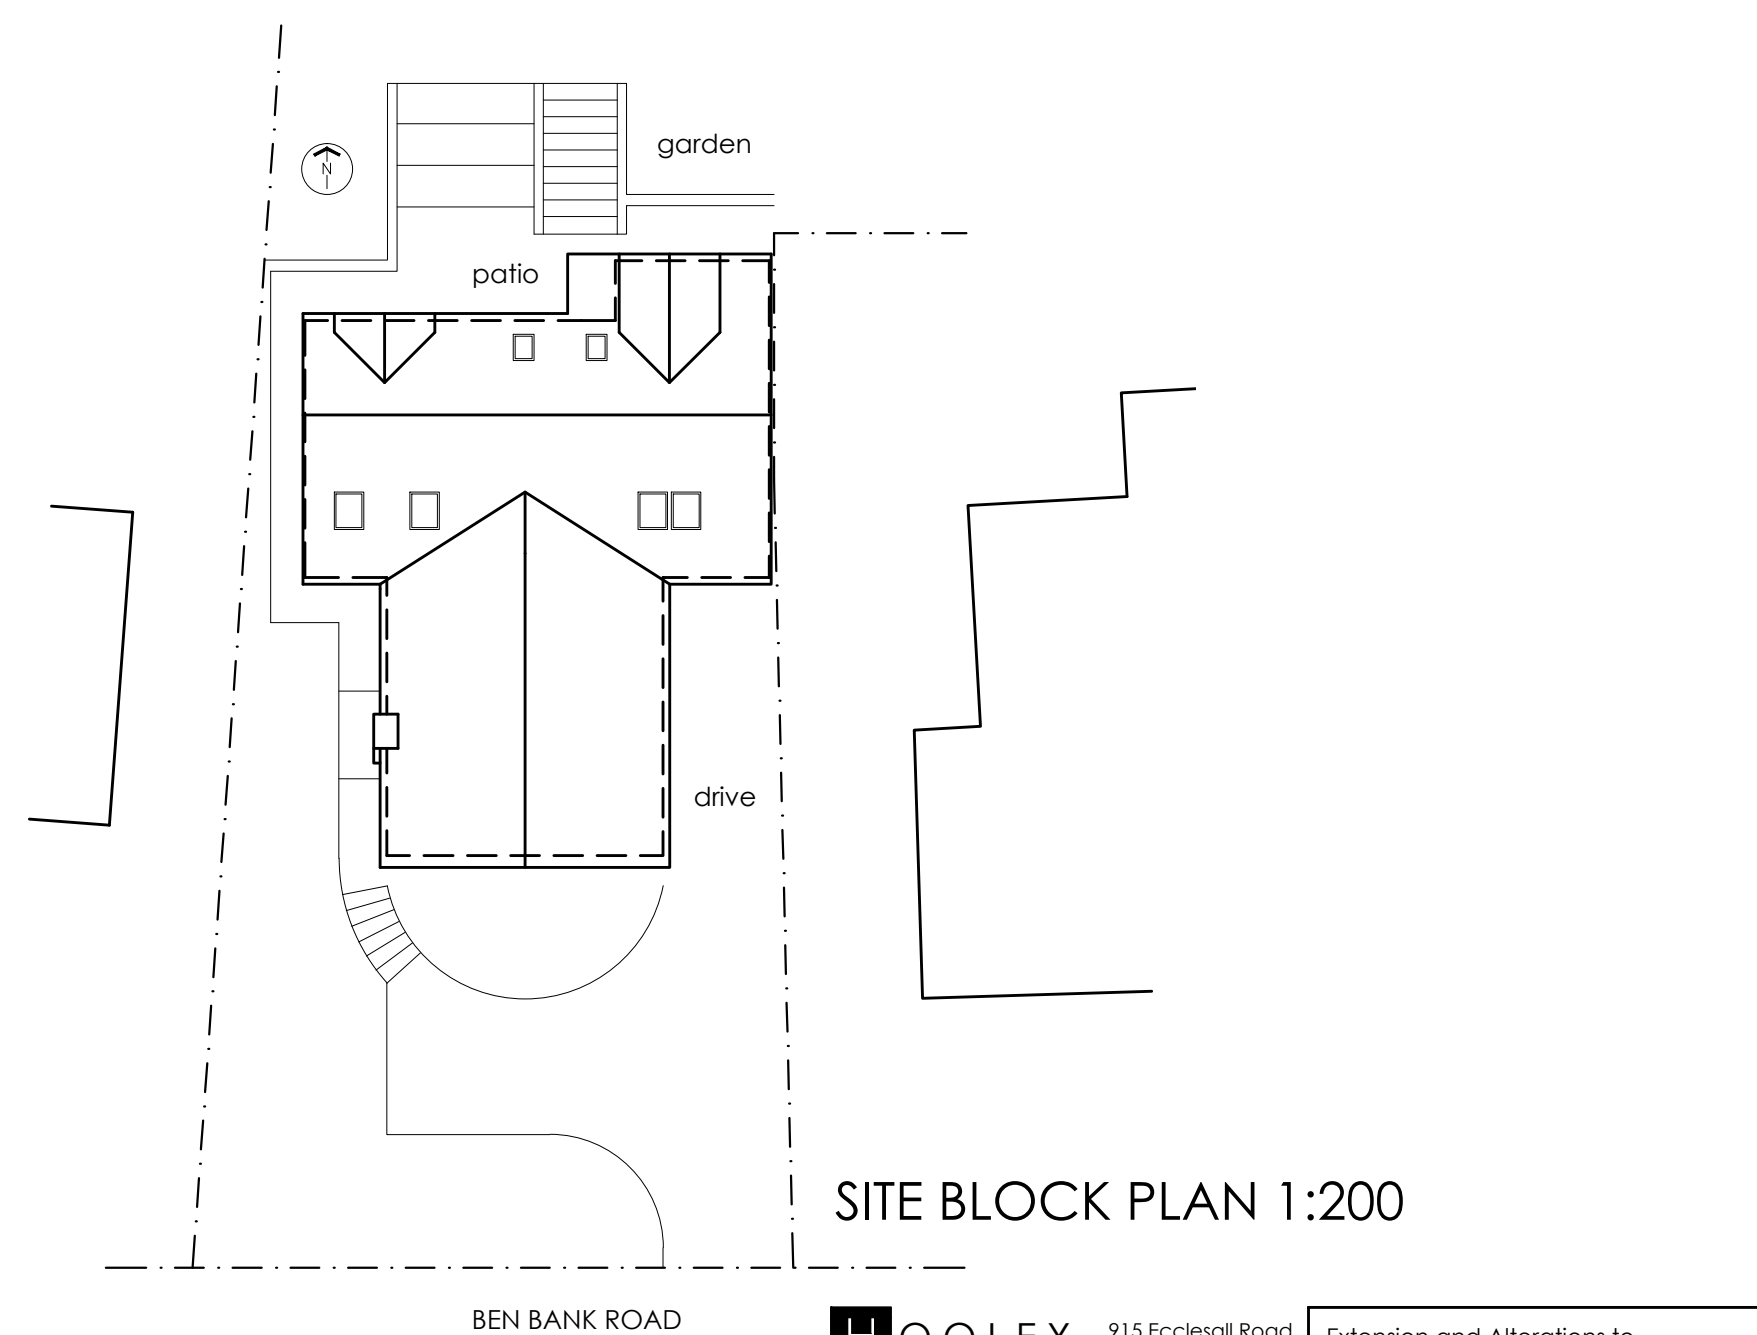

SITE BLOCK PLAN 1:200