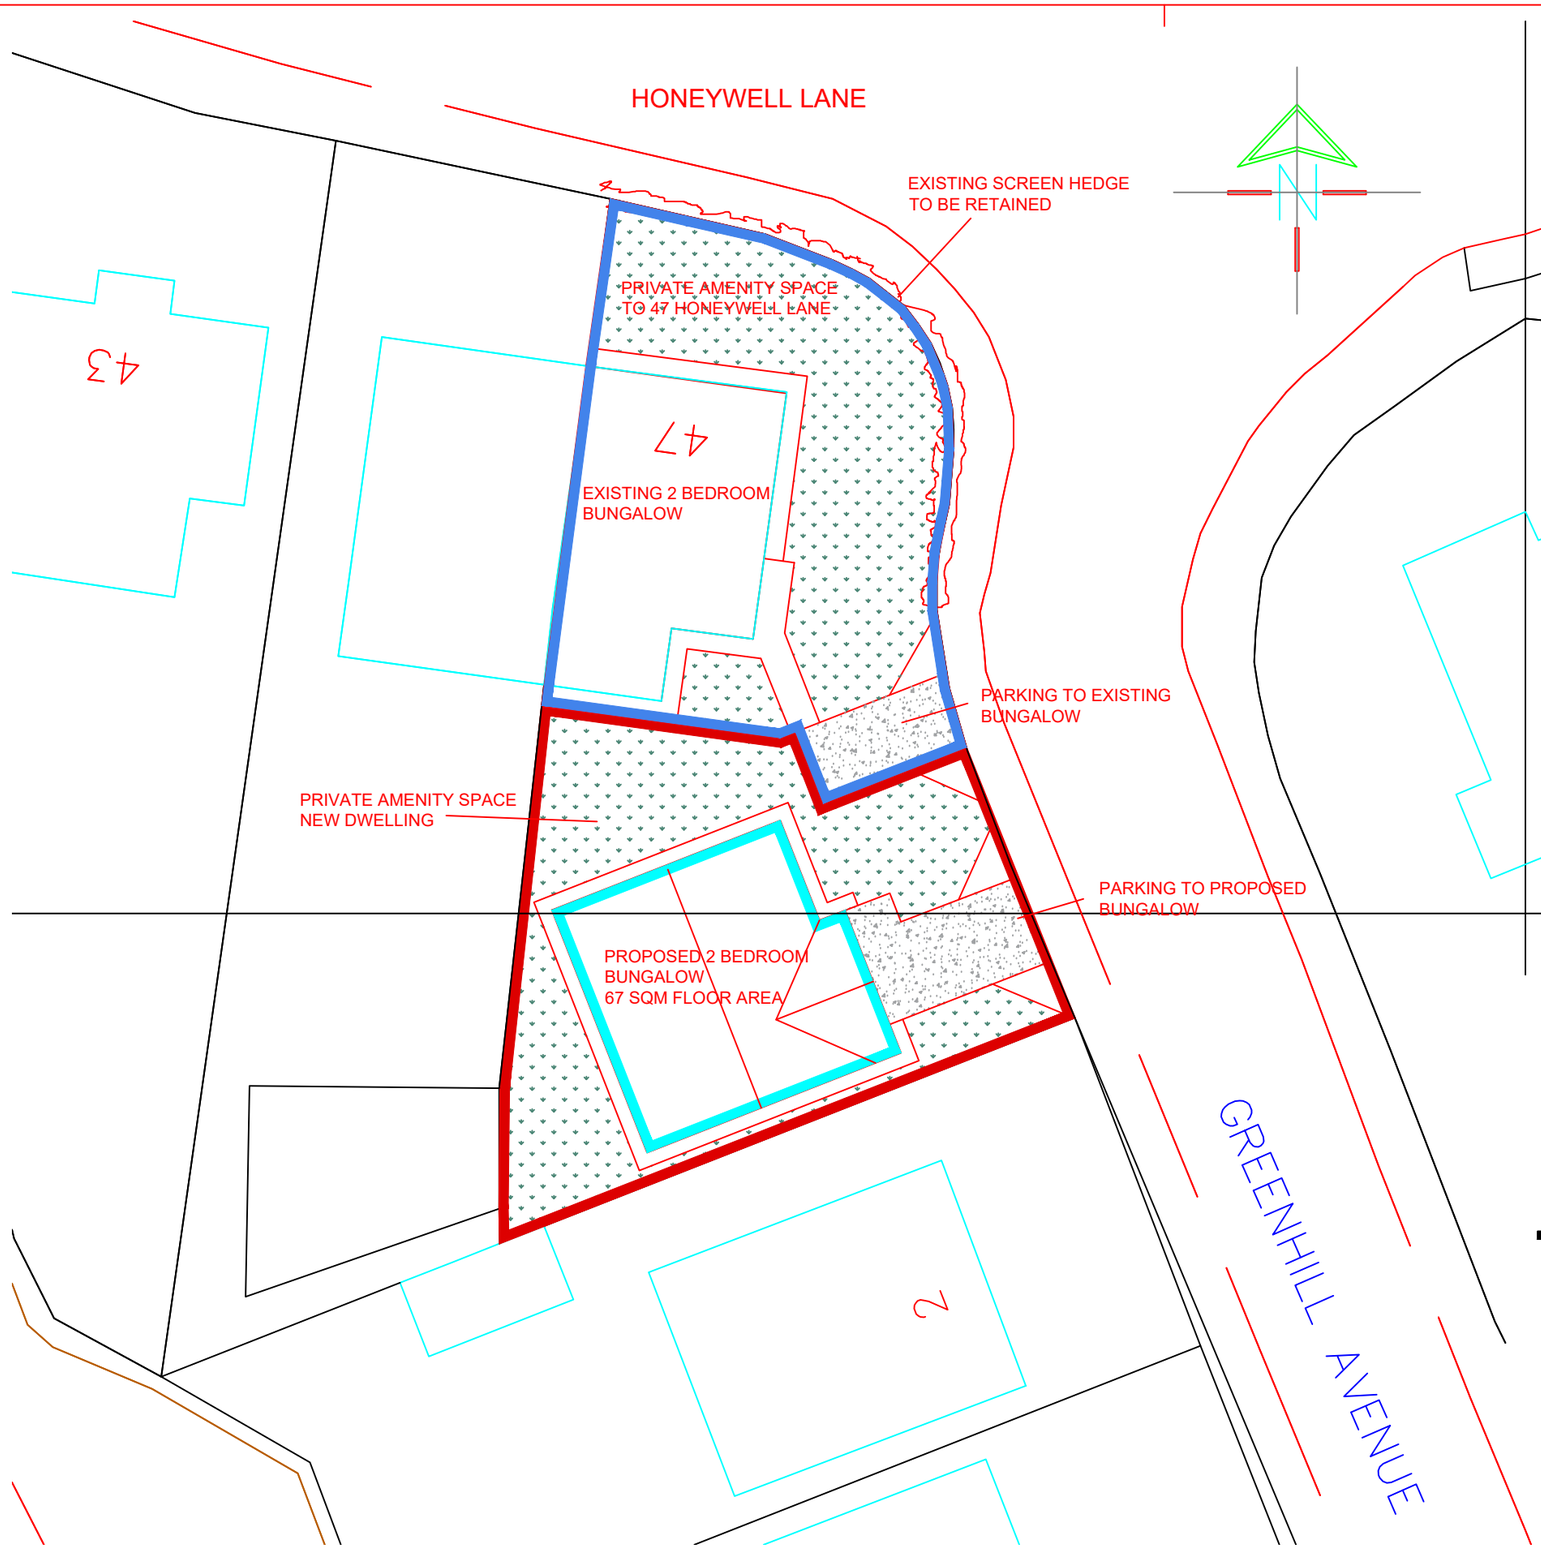

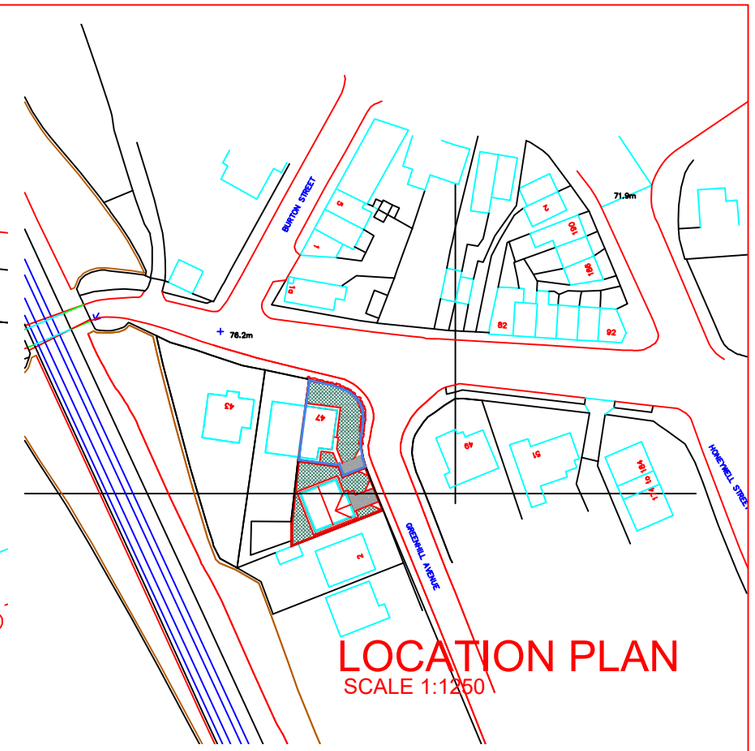

LOCATION PLAN
SCALE 1:1250

White Agus
Architectural Services

OFFICE ONE,
DRILL HALL,
11 EASTGATE,
BARNSLEY.
S70 2EU

Phone: 01226 208482
Email: info@whiteagus.co.uk
Web: www.whiteagus.co.uk

Project. PROPOSED BUNGALOW AT 47 HONYWELL LANE BARNSLEY S71 1JH	Client. MR GARETH CROWLEY
Drawing Title. SITE PLAN	Date. JUNE 2025 / Scale. 1:200 @ A3
	Ref. 25-043 / Dwg. No. 01 / Rev.

Date	Suffix	Description	Date	Suffix	Description