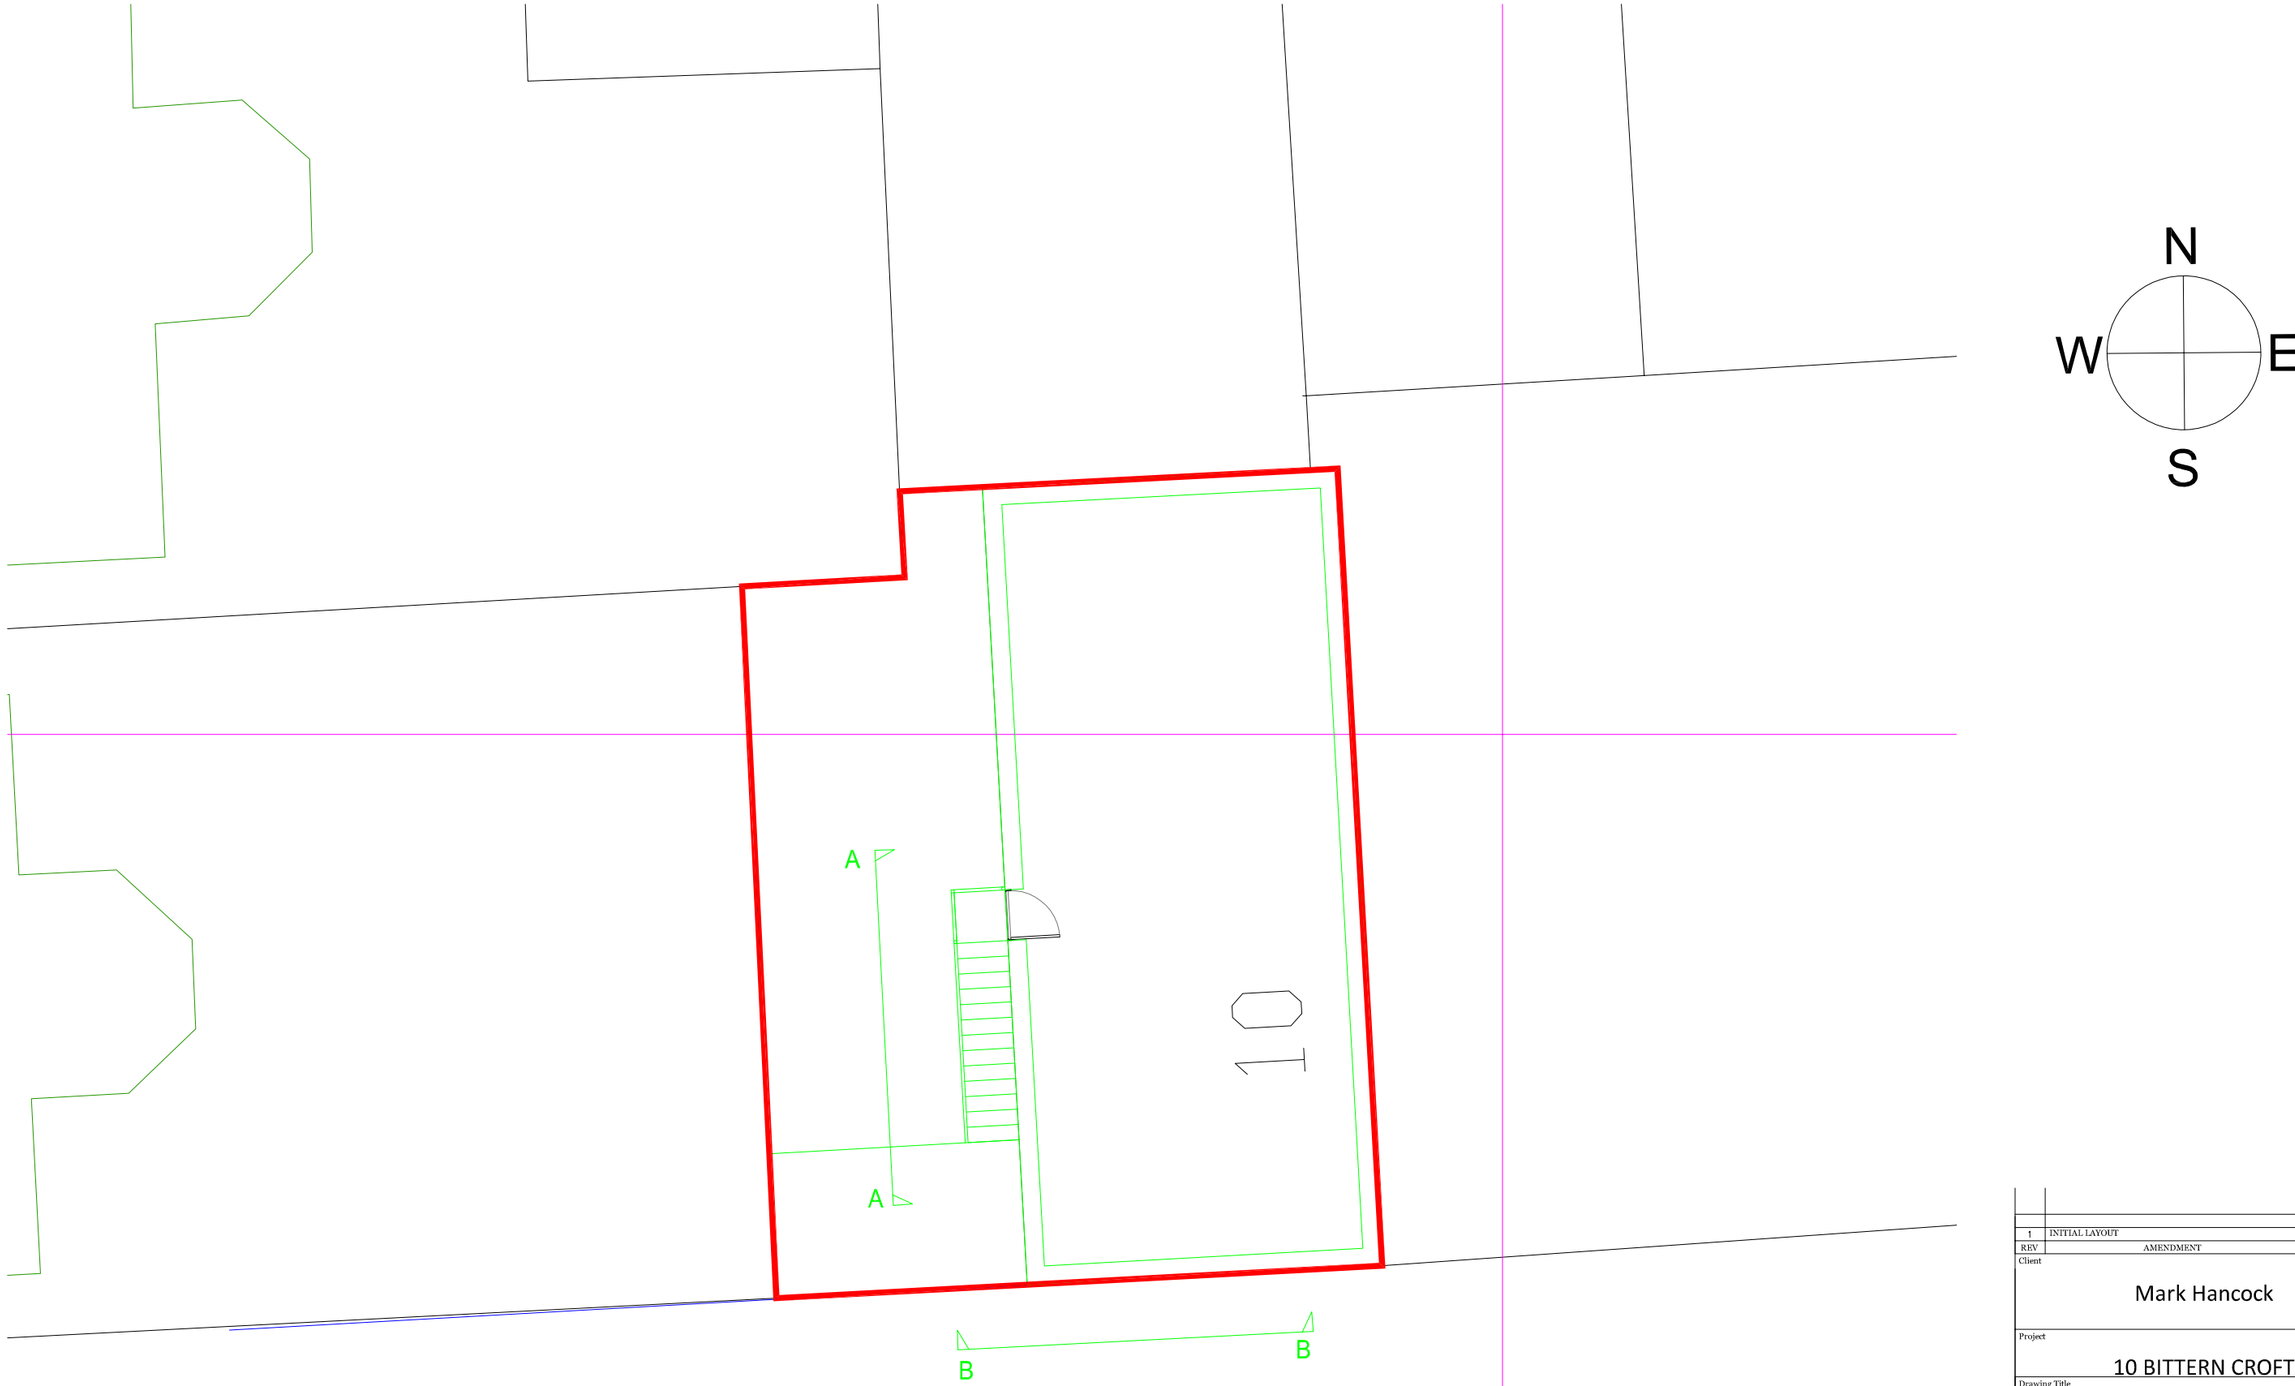


01 GA LAYOUT

1:100 @ A3

REV	AMENDMENT	BY	CKD	DATE
		CS	.	
1	INITIAL LAYOUT	CS	.	03.02.20

Client

Mark Hancock

Project

10 BITTERN CROFT

Drawing Title

GA LAYOUT

SHERWOOD PROJECT SERVICES

29 BRINSWORTH HALL DRIVE
ROTHERHAM
S60 5EG

T: 07816 680 591
E: info.projectservices@yahoo.co.uk
W: www.projectservices.org.uk

Scale	By	Checked	Date
1:100 @ A3	CS	.	03.02.20

Status	Drawing No.	Revision
P	SPS-DP-50-004	1