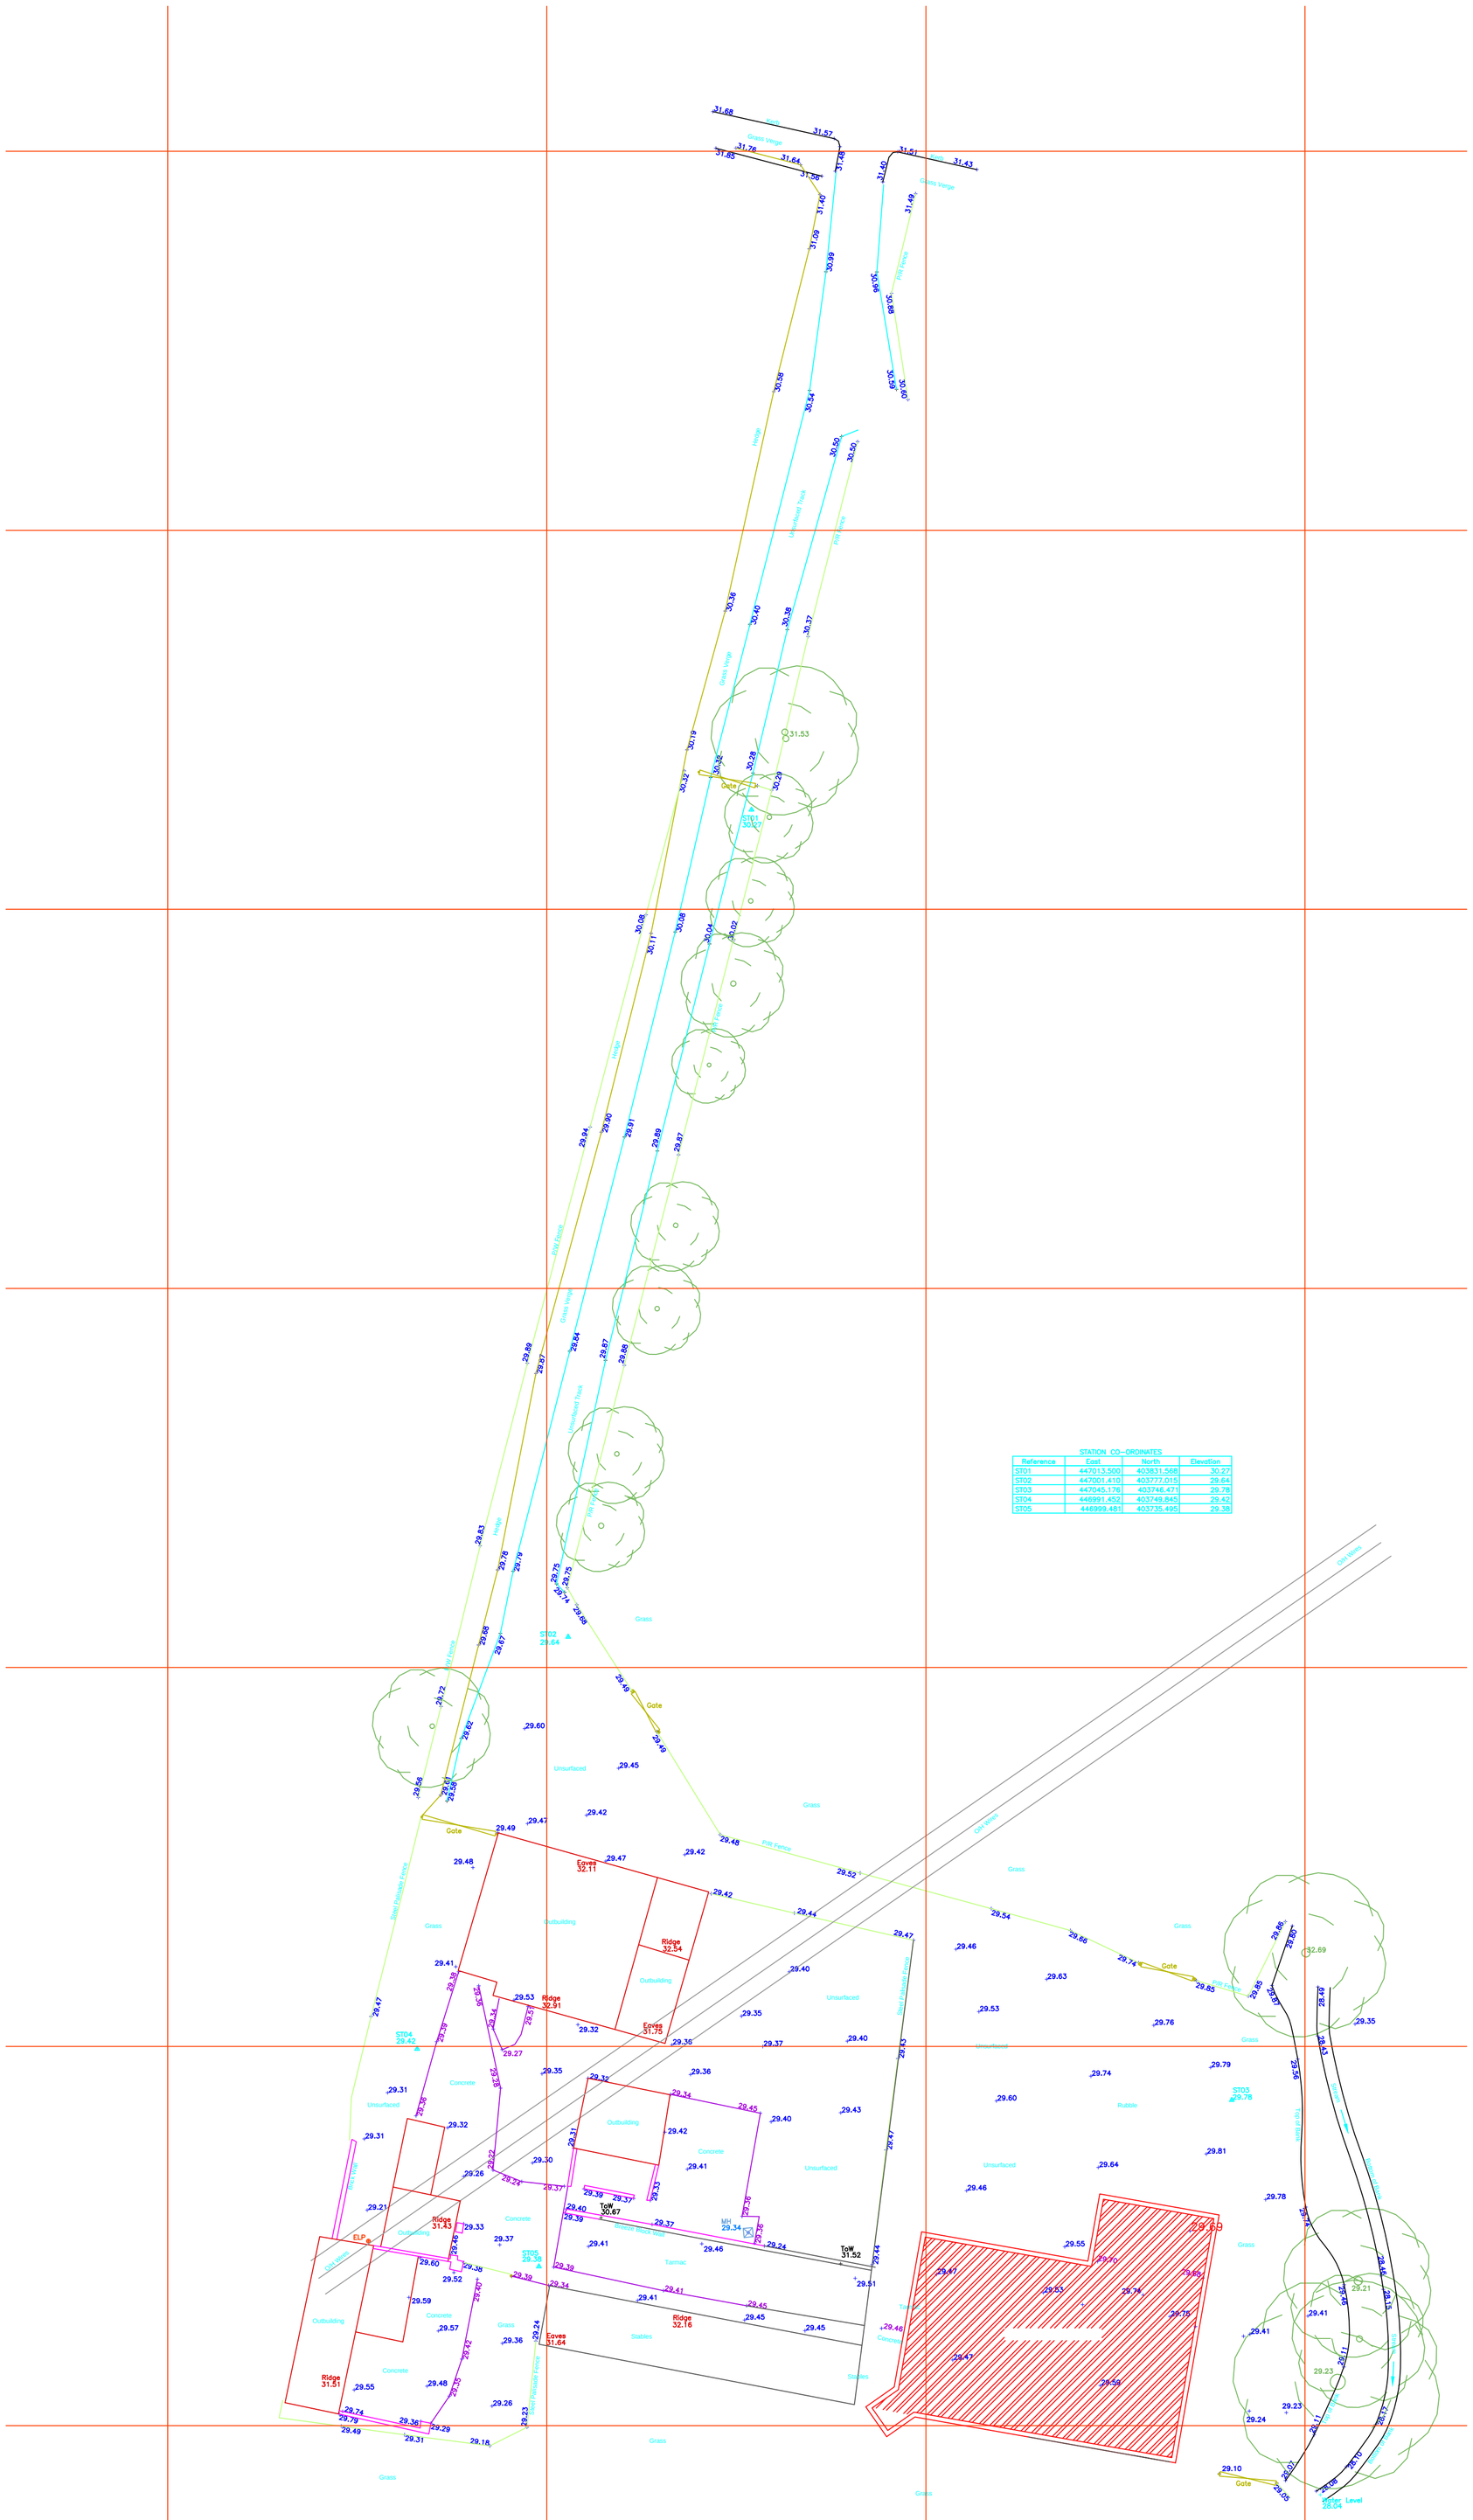


N

## Abbreviation & Symbol Key.

| | | | |
|---|---|---|---|
| B | Bollard | RSC | Rolled Steel Column |
| BB | Belisha Beacon | RSJ | Rolled Steel Joist |
| BT | British Telecom Cover | RWP | Rain Water Pipe |
| BM | Bench Mark | SC | Stop Cock |
| CL | Cover Level | SP | Sign Post |
| DK | Drop Kerb | STP | Stand Pipe |
| EL | Electricity Cover | SV | Stop Valve |
| EP | Electricity Pole | SVP | Soil Vent Pipe |
| FH | Fire Hydrant | SWG | Storm Water Gully |
| FFP | Flagged Footpath | SW | Storm water |
| G | Gully | TFP | Tarmac Footpath |
| GM | Gas Meter | TL | Traffic Light |
| GV | Gas Valve | TP | Telegraph Pole |
| IC | Inspection Cover | UTL | Unable To Lift |
| IL | Invert Level | VP | Vent Pipe |
| LB | Letter Box | WM | Water Meter |
| LP | Lamp Post | WP | Waste Pipe |
| MB | Multi Bole | | |
| MH | Man Hole | | |
| Mkr | Marker Post | | |
| MS | Mile Stone | | |
| MT | Mercury Telecommunications | | |
| NB | Notice Board | | |
| NFI | No Further Information | | |
| OSBM | Ordnance Survey BM | | |
| P | Post | | |
| PB | Post Box | | |
| RE | Rodding Eye | | |
| RL | RootLine | | |
| RS | Road Sign | | |
| SS | Street Name Sign | | |

Fences & Walls

| | |
|---|---|
| Ret | Retaining Wall |
| B/W | Barbed Wire |
| C/B | Close Boarded |
| C/I | Corrugated Iron |
| C/L | Chain Link |
| C/P | Chestnut Paling |
| I/R | Iron Railing |
| Lat | Lattice |
| P/C | Post & Chain |
| P/R | Post & Rail |
| P/W | Post & Wire |

Trees
0.25/10/10/Syc
Diameter/Height/Spread/Species

General

Details or services hidden or obscured by vegetation, debris or vehicles at survey dates may be omitted. Hedge & Vegetation details are outline

Control & Datum Information

Grid - Station ST01 Coordinates are OS GPS RTK All other Stations are relative to this in Plane Grid Projection and Grid North

Datum - Station ST02 datum is OS GPS RTK All other Stations are relative to this in Plane Grid Projection

OS Grid @ 25m to cover Site

Boundaries treatments shown do not indicate Legal ownership

| Revision | Description | By | Date |
|---|---|---|---|
| | | | |
| | | | |
| | | | |

| Surv. | Drawn | Date | Chkd | Date | Appr'd | Date |
|---|---|---|---|---|---|---|
| GH | GH | 09/02/22 | SH | 09/02/22 | | |

This drawing is the property of H&H Surveys. Copyright is reserved by them and the drawing is issued on the condition that it is not copied either wholly or in part without consent in writing of H&H Surveys. Figured dimensions to take preference over those scaled. All dimensions to be checked on site before commencement of any work or shop drawings. This drawing is to be read in conjunction with the specification when existing and all other consultants drawings.

Client.

Kirsty Grainger

Title. SITE PLAN

Site. Former Stables
Barnburgh Lane
Goldthorpe

| SCALE | 1/250 | REV. | |
|---|---|---|---|