




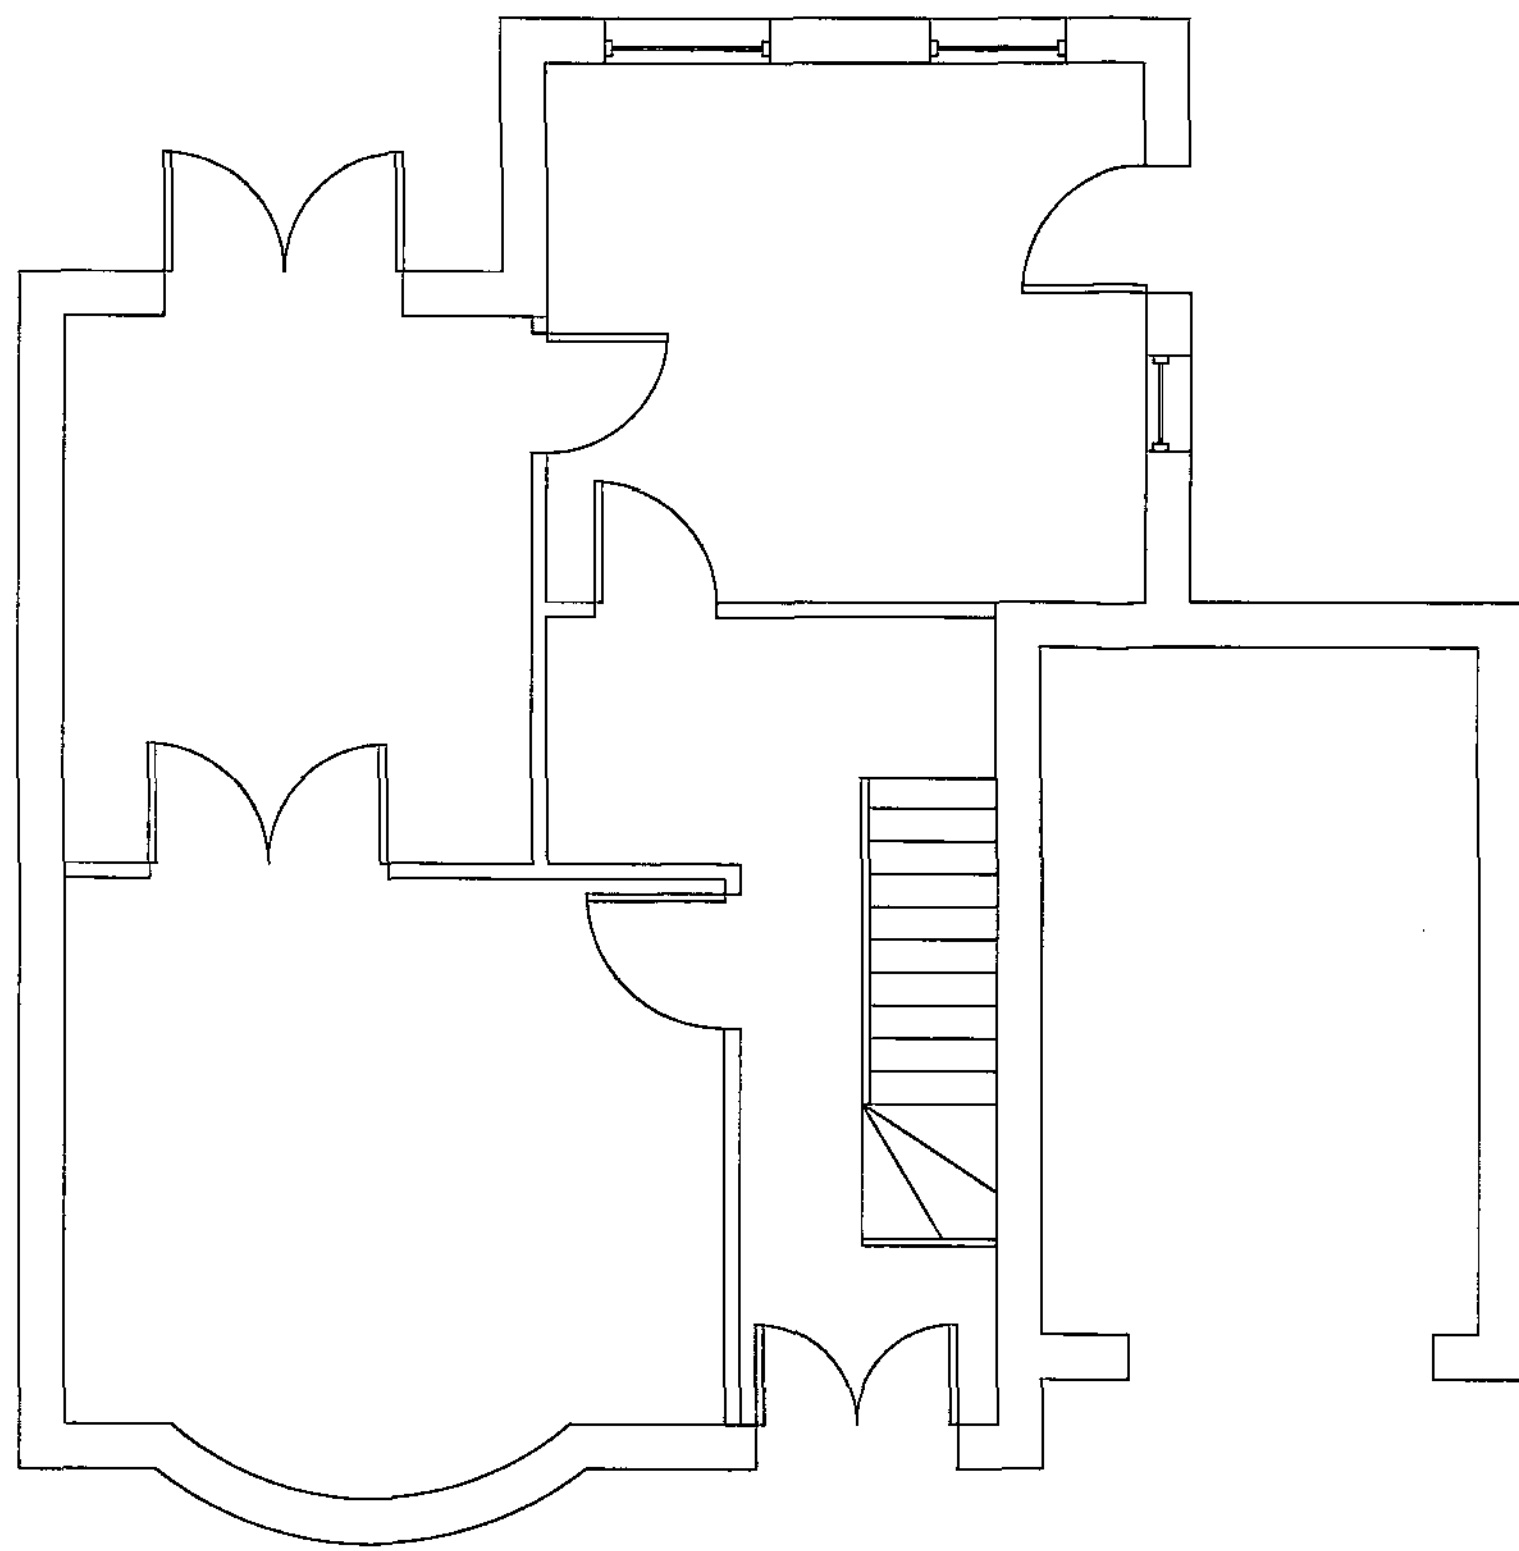

EXISTING GROUND FLOOR

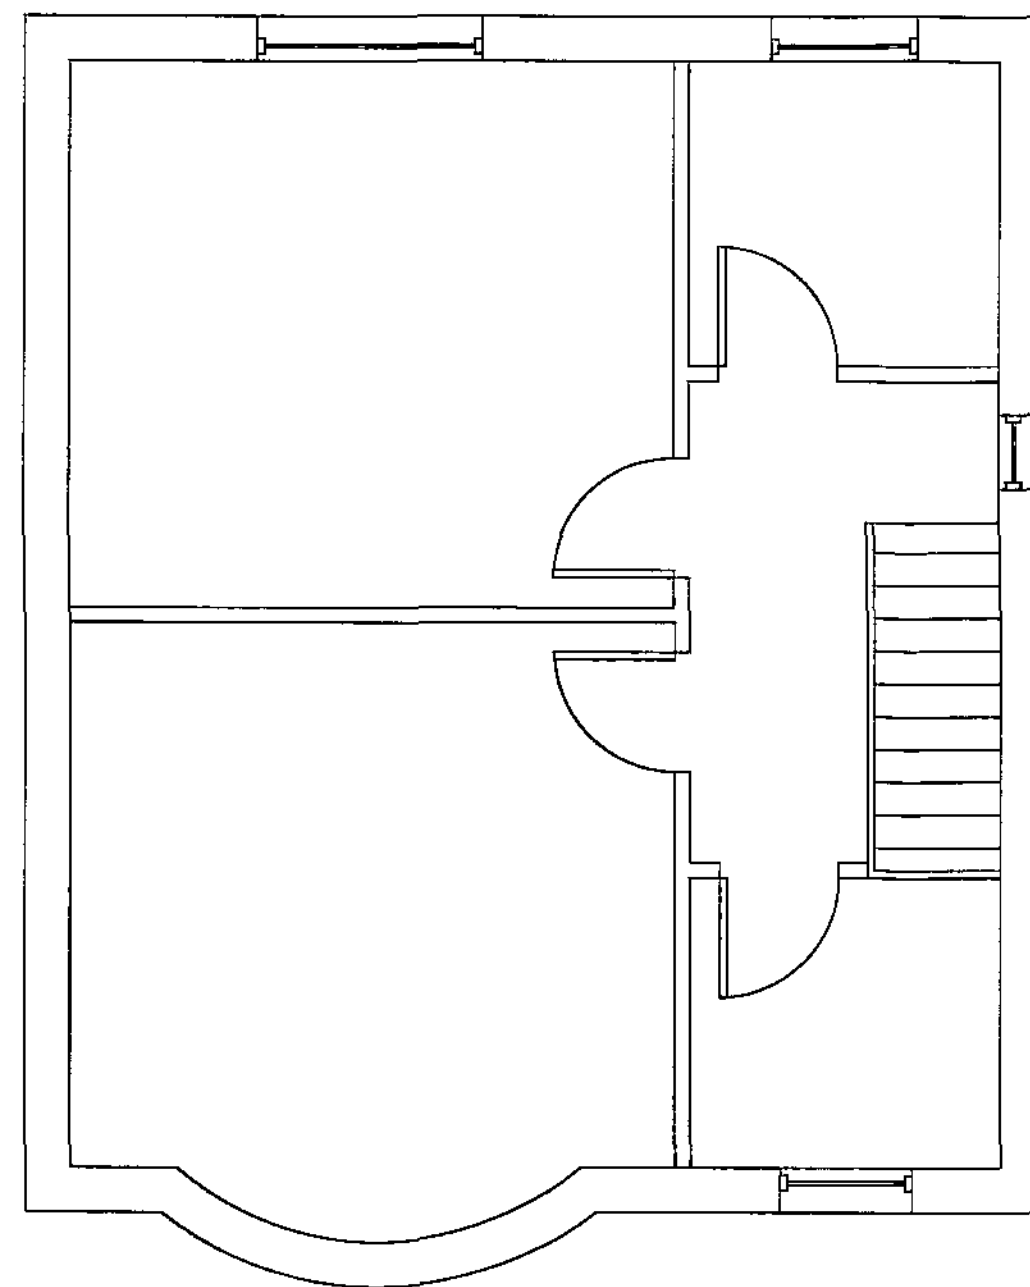

EXISTING FIRST FLOOR

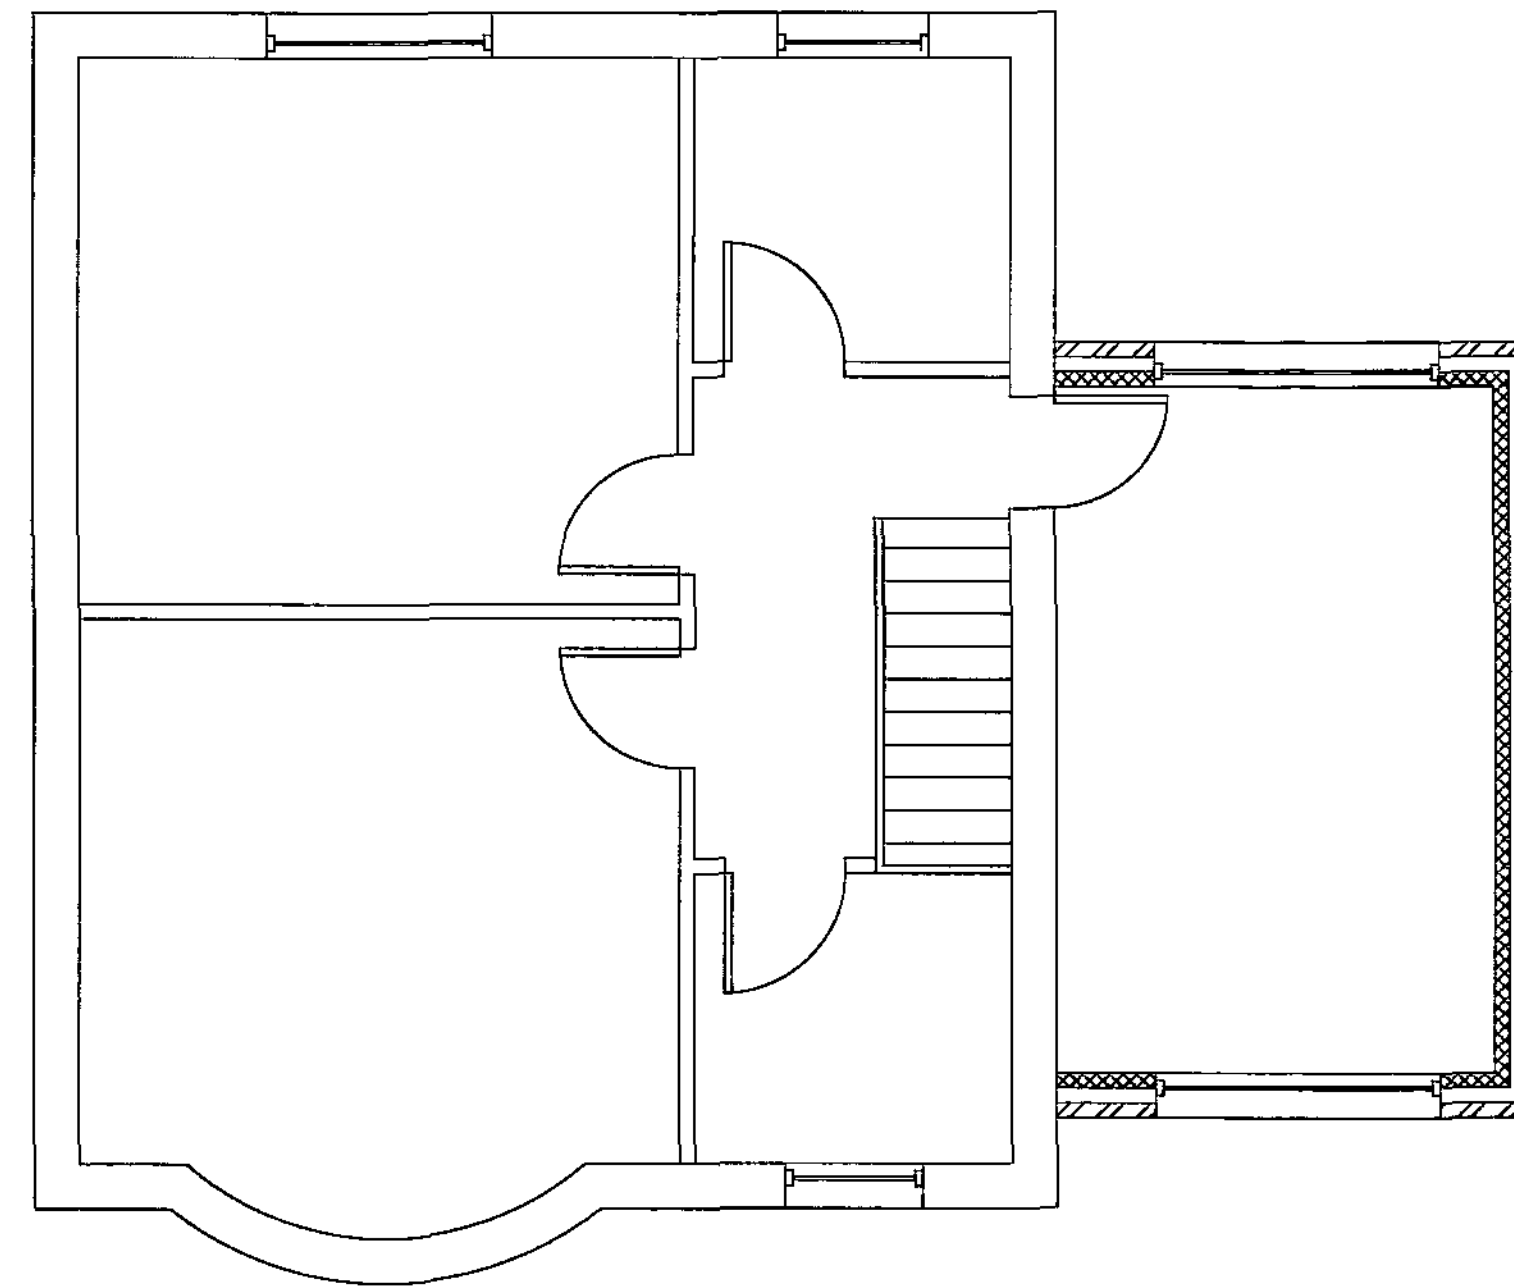


PROPOSED FIRST FLOOR




EXISTING FRONT ELEVATION



EXISTING REAR ELEVATION

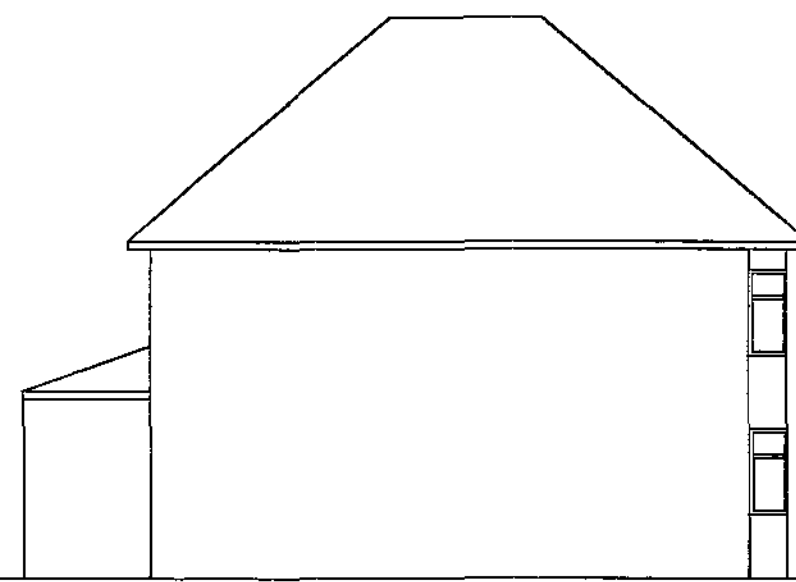

EXISTING SIDE ELEVATION

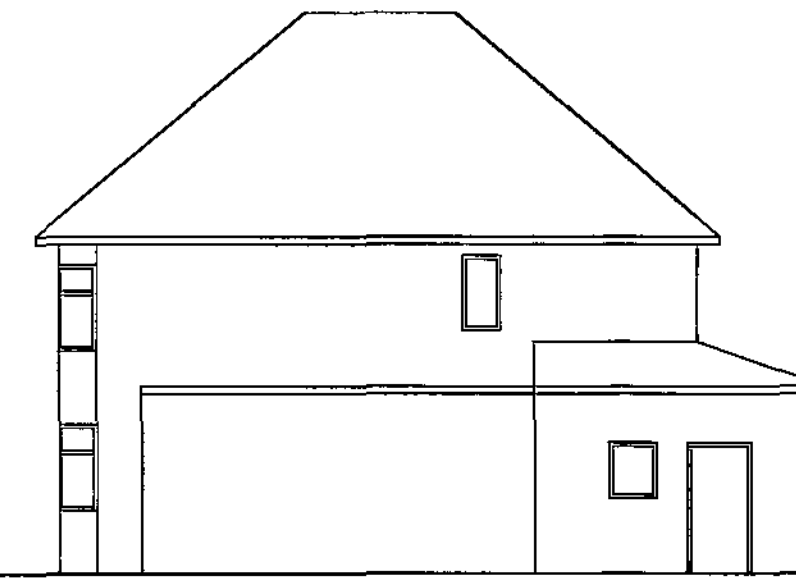


EXISTING SIDE ELEVATION




PROPOSED FRONT ELEVATION



PROPOSED REAR ELEVATION

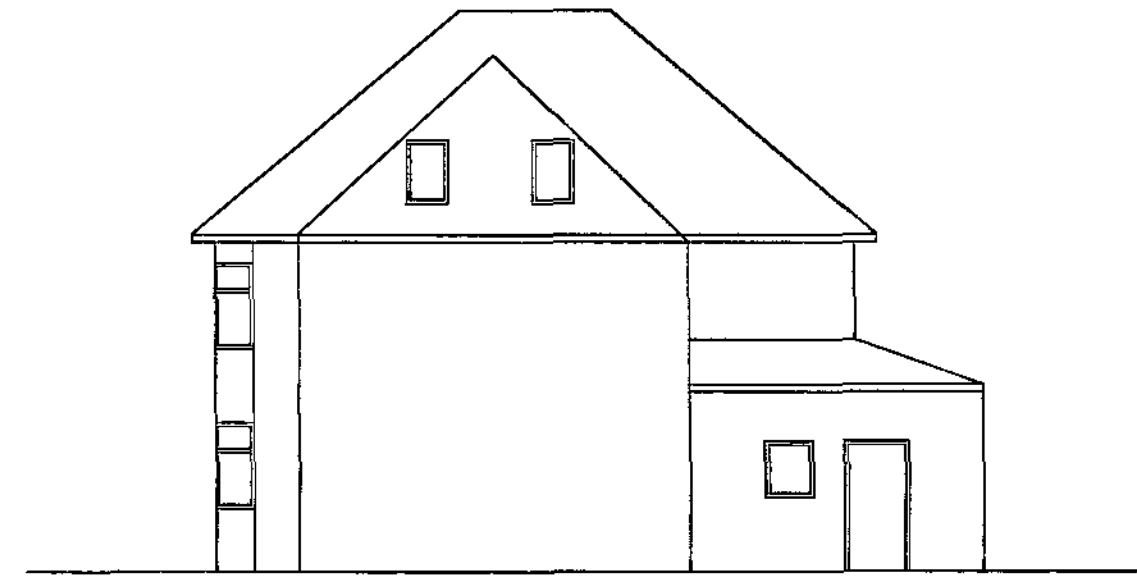

PROPOSED SIDE ELEVATION

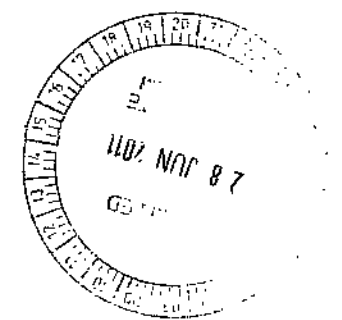

Mr & Mrs Stallard

547 Doncaster Road,
Ardsley, Barnsley

12/04/2011

1:100 - 1:50

11/001

Rev: B