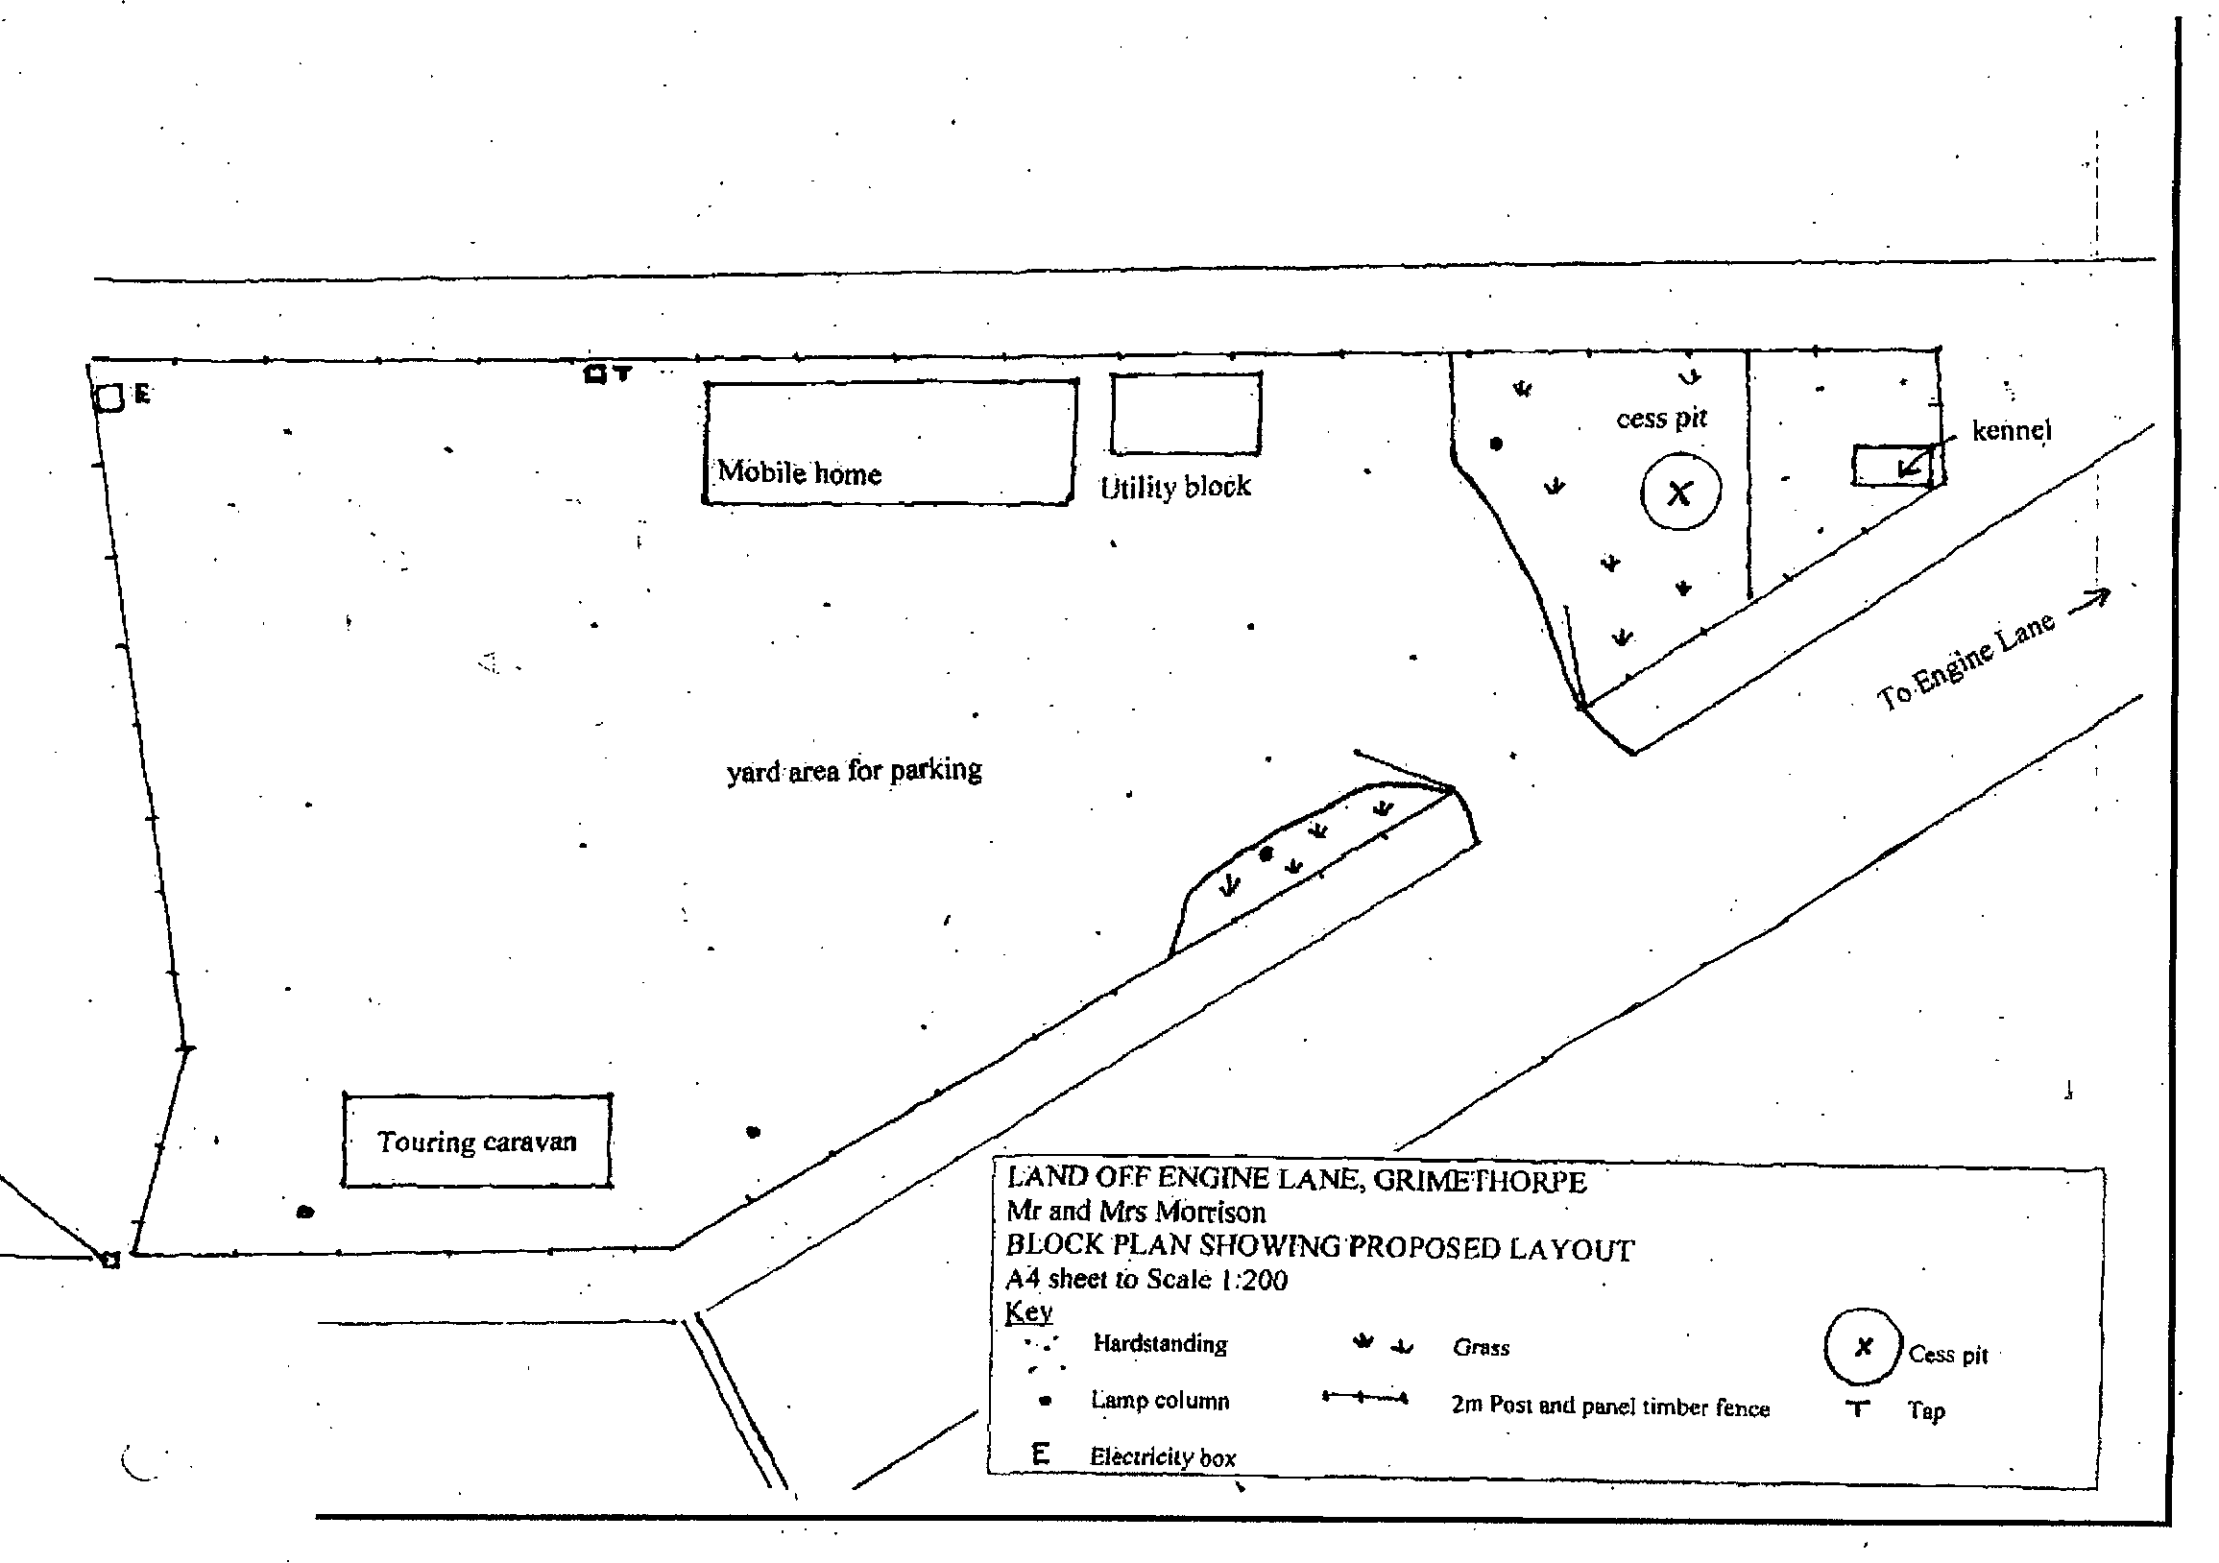

Mobile home
Utility block
cess pit
kennel
To Engine Lane
yard area for parking
Touring caravan
LAND OFF ENGINE LANE, GRIMETHORPE
Mr and Mrs Morrison
BLOCK PLAN SHOWING PROPOSED LAYOUT
A4 sheet to Scale 1:200
Key
Hardstanding
Grass
Cess pit
Lamp column
2m Post and panel timber fence
Tap
Electricity box