Disclaimer

Images and site layout are intended for illustrative purposes only and should be treated as general guidance only.

Site layout including parking arrangements, [social/ affordable housing, community buildings, play areas and public open spaces] may change to reflect changes in the planning permission for the development. Please speak to your solicitor to whom full details of any planning consents including layout plans will be available.


Site layouts and landscaping are not intended to form part of any contract or warranty unless specifically incorporated in writing into the contract.

[The name of this development is a marketing name only and may not be the designated postal address, which may be determined by The Post Office].




PLOT 64 PLOT 63 PLOT 62 PLOT 61 PLOT 60 PLOT 59 PLOT 58

STREET SCENE A_A

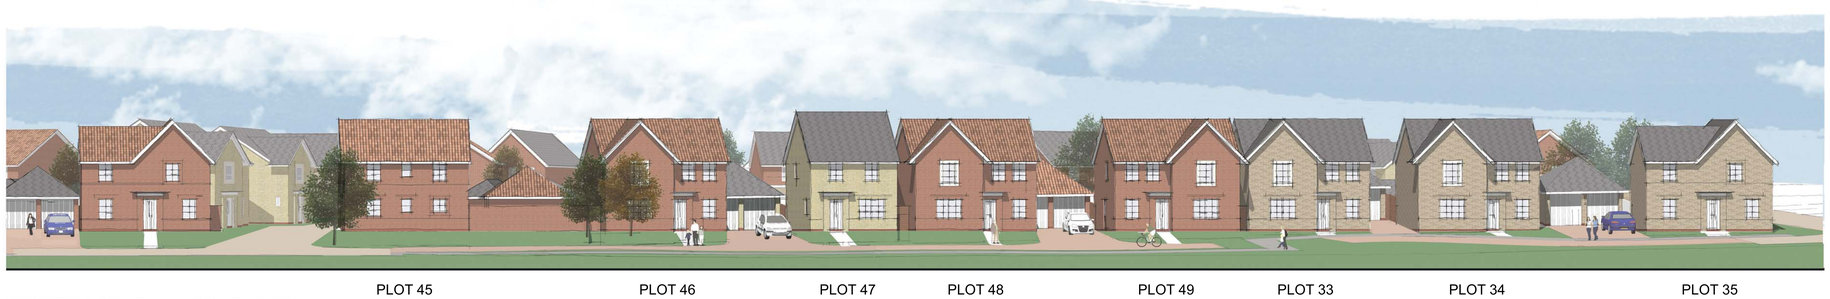

PLOT 45 PLOT 46 PLOT 47 PLOT 48 PLOT 49 PLOT 33 PLOT 34 PLOT 35

STREET SCENE A_A CONTINUED

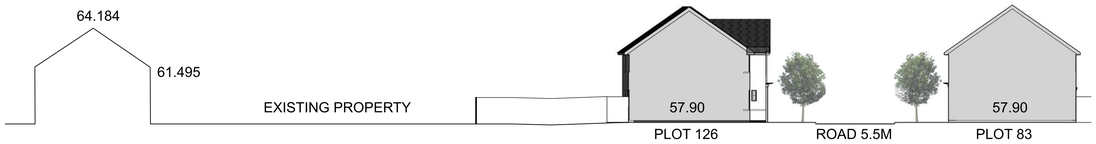

SECTION B_B



PLAN NTS

NORTH

Urban Design
Barratt House
Forest Business Park
Bardon Hill
Leicestershire
LE67 1UB

01530 276276

Project

Cudworth

Land at Carrs Lane
and Newland Avenue

Drawing Title

Street Scenes

Scale

1:200@A1

Date

26.09.18

Drawn By

SM

YW-04-04

BARRATT HOMES

* When printing to scale, please ensure that your printer settings are set to Page Scaling = None. Do not allow any 'fit to page' settings as this will alter the scale of the drawing. You can use the scale bar or grid to check the printed drawing.