

a0

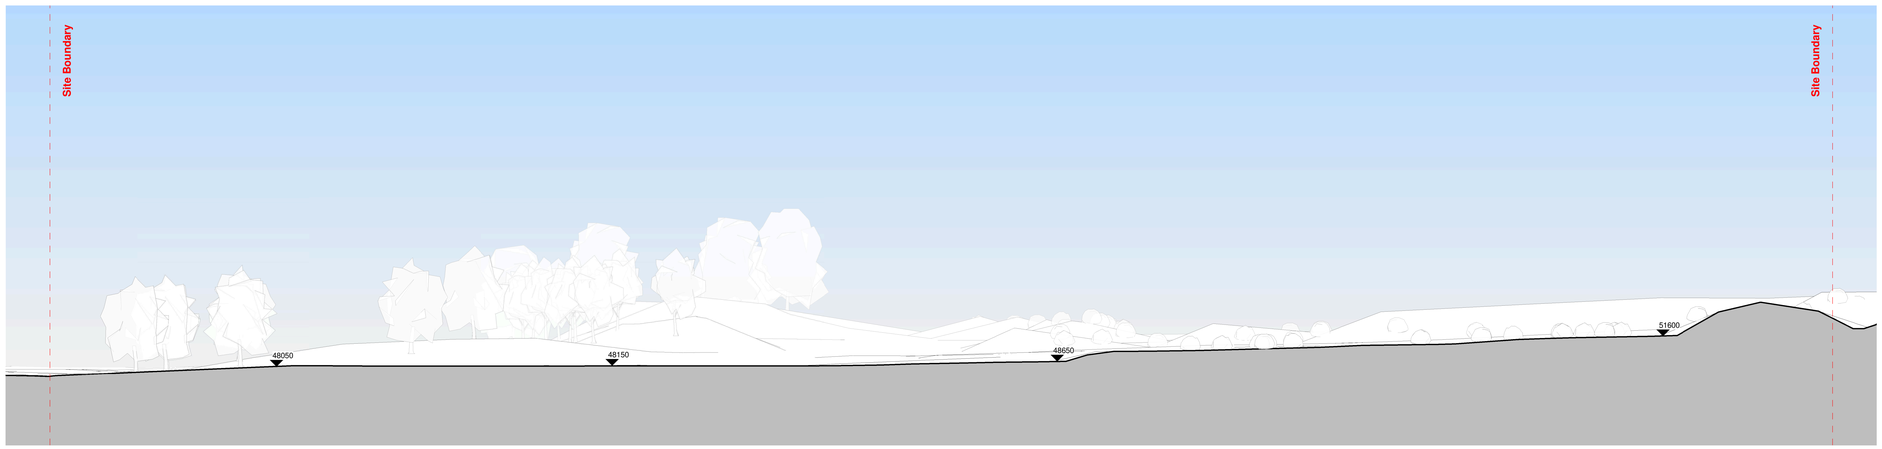


**Existing Site Section C**
1 : 250

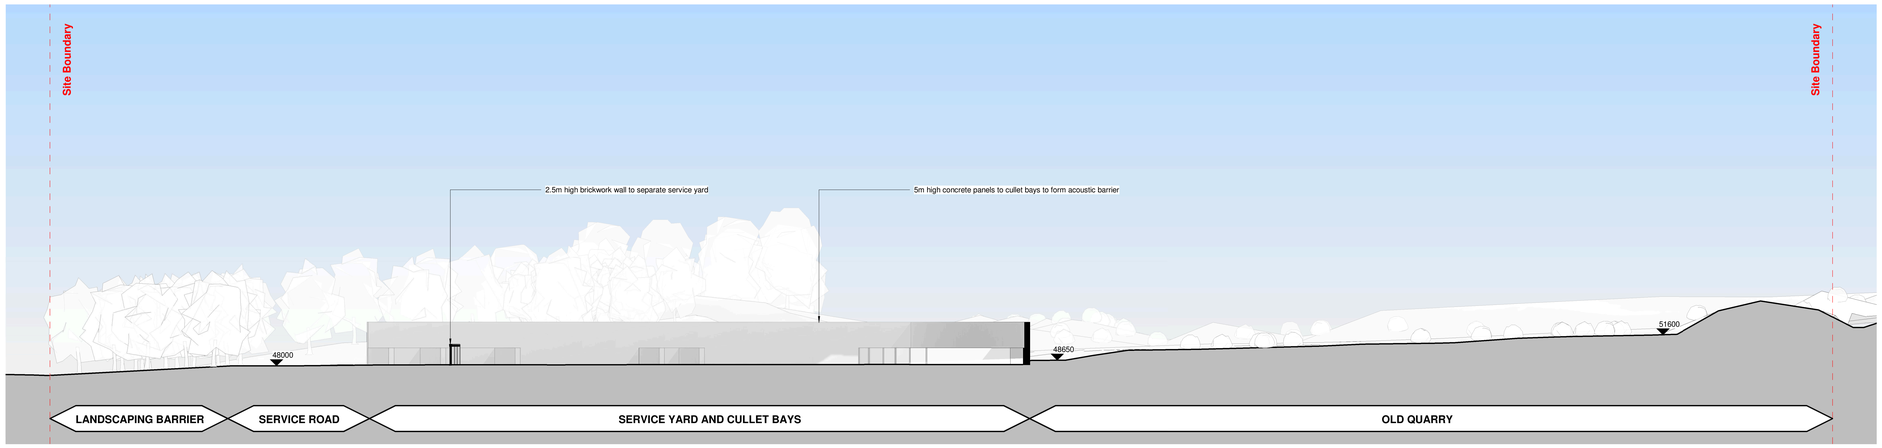


**Proposed Site Section C**
1 : 250

0 5 10 15 20
METRES
SCALE 1:250@A0
SCALE 1:500@A2

**SAFETY, HEALTH AND ENVIRONMENTAL INFORMATION**

In addition to the hazards/risks normally associated with the types of work detailed on this drawing, note the following risks and information.

Risks listed here are not exhaustive. For residual architectural risks, refer to D5 H&S Risk Register.**965-D5A-XX-XX-HS-A-0001**


**DEMOLITION (PRE-CONSTRUCTION) & CONSTRUCTION:**

D5A-A-0001 - Existing underground services
D5A-A-0002 - Site Contamination
D5A-A-0003 - Unknown voids and burried tanks
D5A-A-0004 - Historic Landfill
D5A-A-0005 - Public right of way adjacent site
D5A-A-0006 - Access to site during construction phase
D5A-A-0007 - UXO
D5A-A-0008 - Adjacent residential areas
D5A-A-0009 - Known or potenitial coal mining risks
D5A-A-0012 - Pedestrian and vehicle segregation

For information relating to Use, Cleaning and Maintenance, refer to the above H&S Risk Register.

It is assumed that all works will be carried out by a competent contractor working, where appropriate, to an approved method statement.

notes

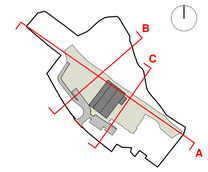


| Rev. | Date | Drawn | Checked | Description |
|---|---|---|---|---|
| C01 | 21.03.24 | KP | | A3 - Issued for Planning |
| P04 | 19.03.24 | KP | | S4 - Issued for Stage Approval |
| P03 | 28.02.24 | KP | | Updated as per client comments |
| P02 | 23.02.24 | KP | | Issued for review and comment following final site layout |
| P01 | 19.01.24 | KP | | First Issue |


D5 Architects LLP
71 - 77 Coventry Street
Birmingham
B5 5NH

t. 0121 633 4663
f. 0121 633 0540
info@d5architects.net
www.d5architects.net


client
**Potters Industries**

project
**Stairfoot Glassworks**
**Wombwell Lane, Barnsley**

drawing title
**Site_Section_B**

| scale | date | author |
|---|---|---|
| **1:250@A0** | **19/01/24** | **PW** |

| d5 job number / CAD file | CAD Format |
|---|---|
| **965 / 965-D5A-00-XX-M3-A-0002** | **Revit 2023** |

| suitability description | suit. code |
|---|---|
| **Stage 3 Approved** | **A3** |

drawing number

| project | originator | volume | level | type | role | number | revision |
|---|---|---|---|---|---|---|---|
| **965** | **D5A** | **XX** | **XX** | **DR** | **A** | **0013** | **C01** |