



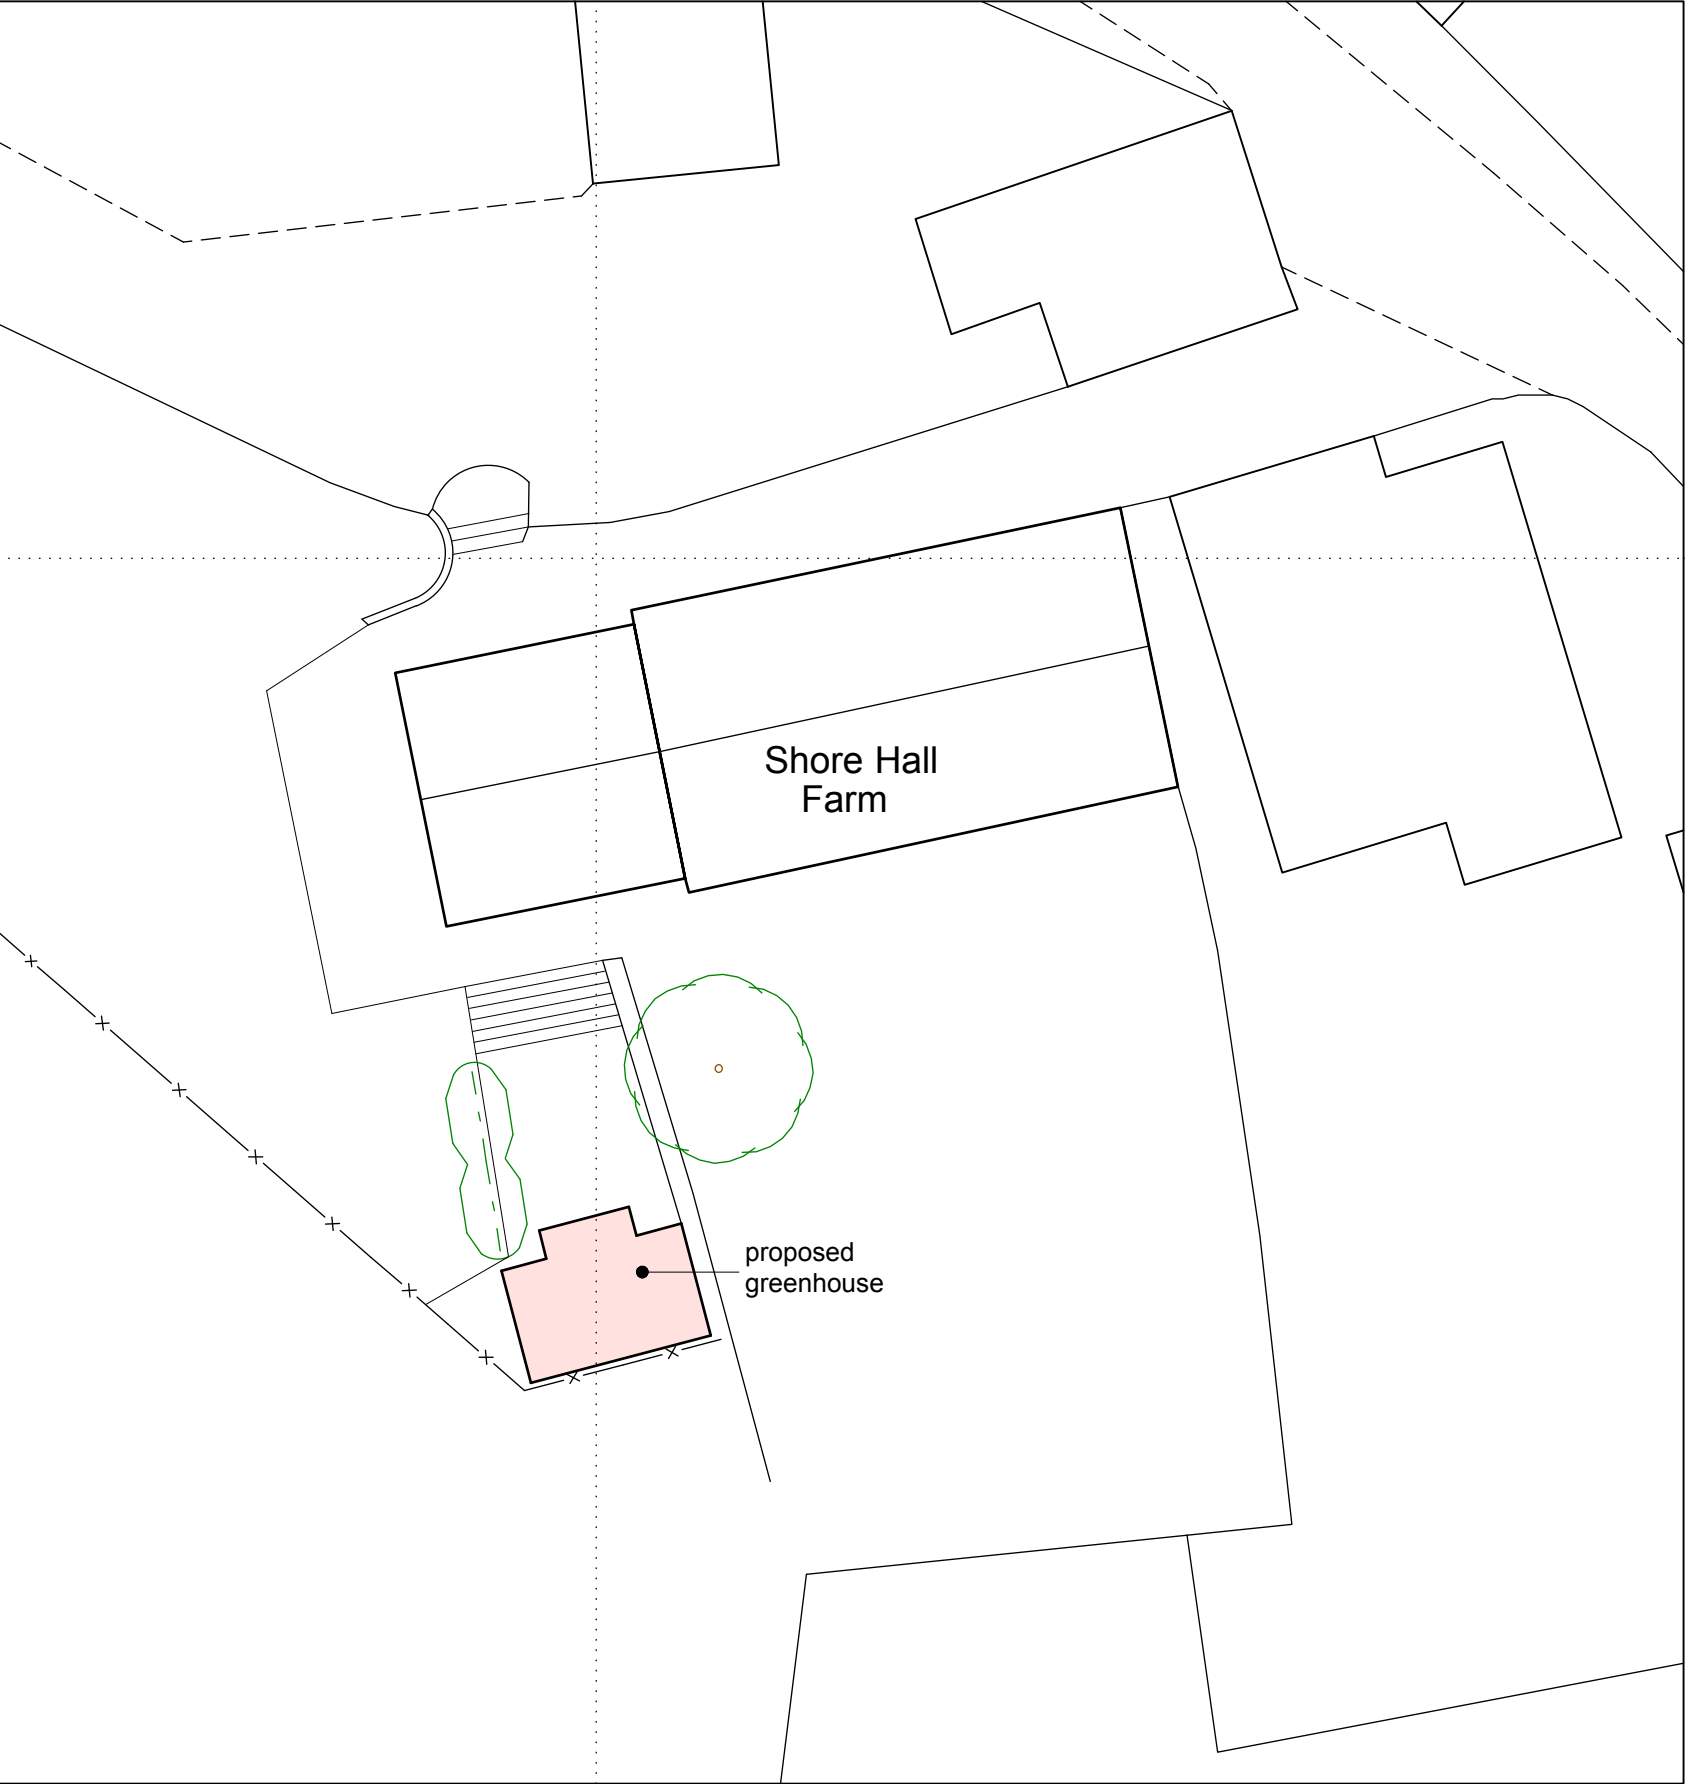

site layout plan  
scale - 1:200

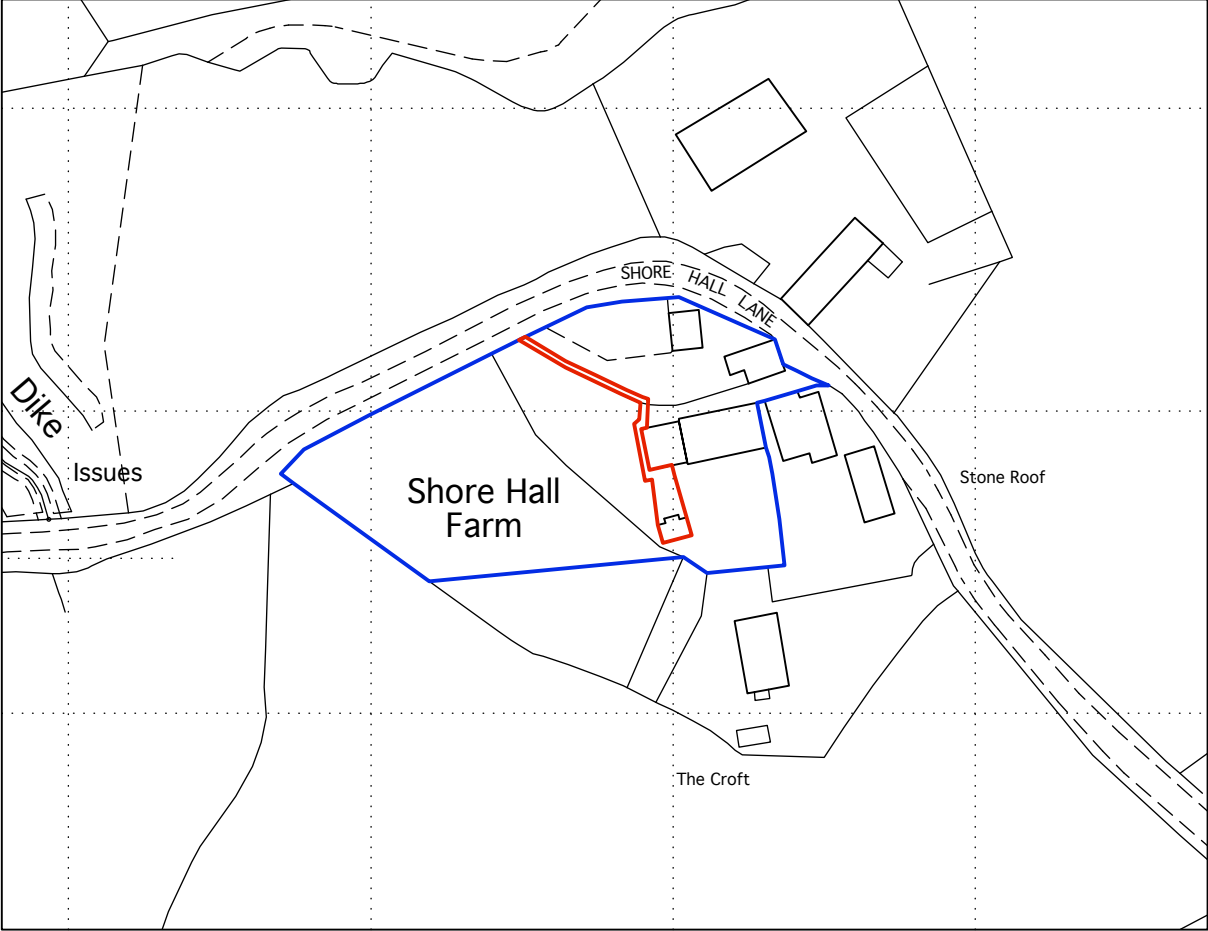

location plan  
scale - 1:1250

|      |                    |          |             |
|------|--------------------|----------|-------------|
| P01  | Drawing originated | 05.10.15 | NG          |
| rev. | description        | date     | drawn appvd |



project **Proposed greenhouse**  
for  
**Mr C and Mrs A Hill**  
at  
**Shore Hall Farm**  
**Shore Hall Lane**  
**Millhouse Green, S36 9LY**

title **site layout & location plan**  
number **13043D-05-P01**  
scale **1:200 & 1:1250**  
size **A3**