

139 Redbrook Road

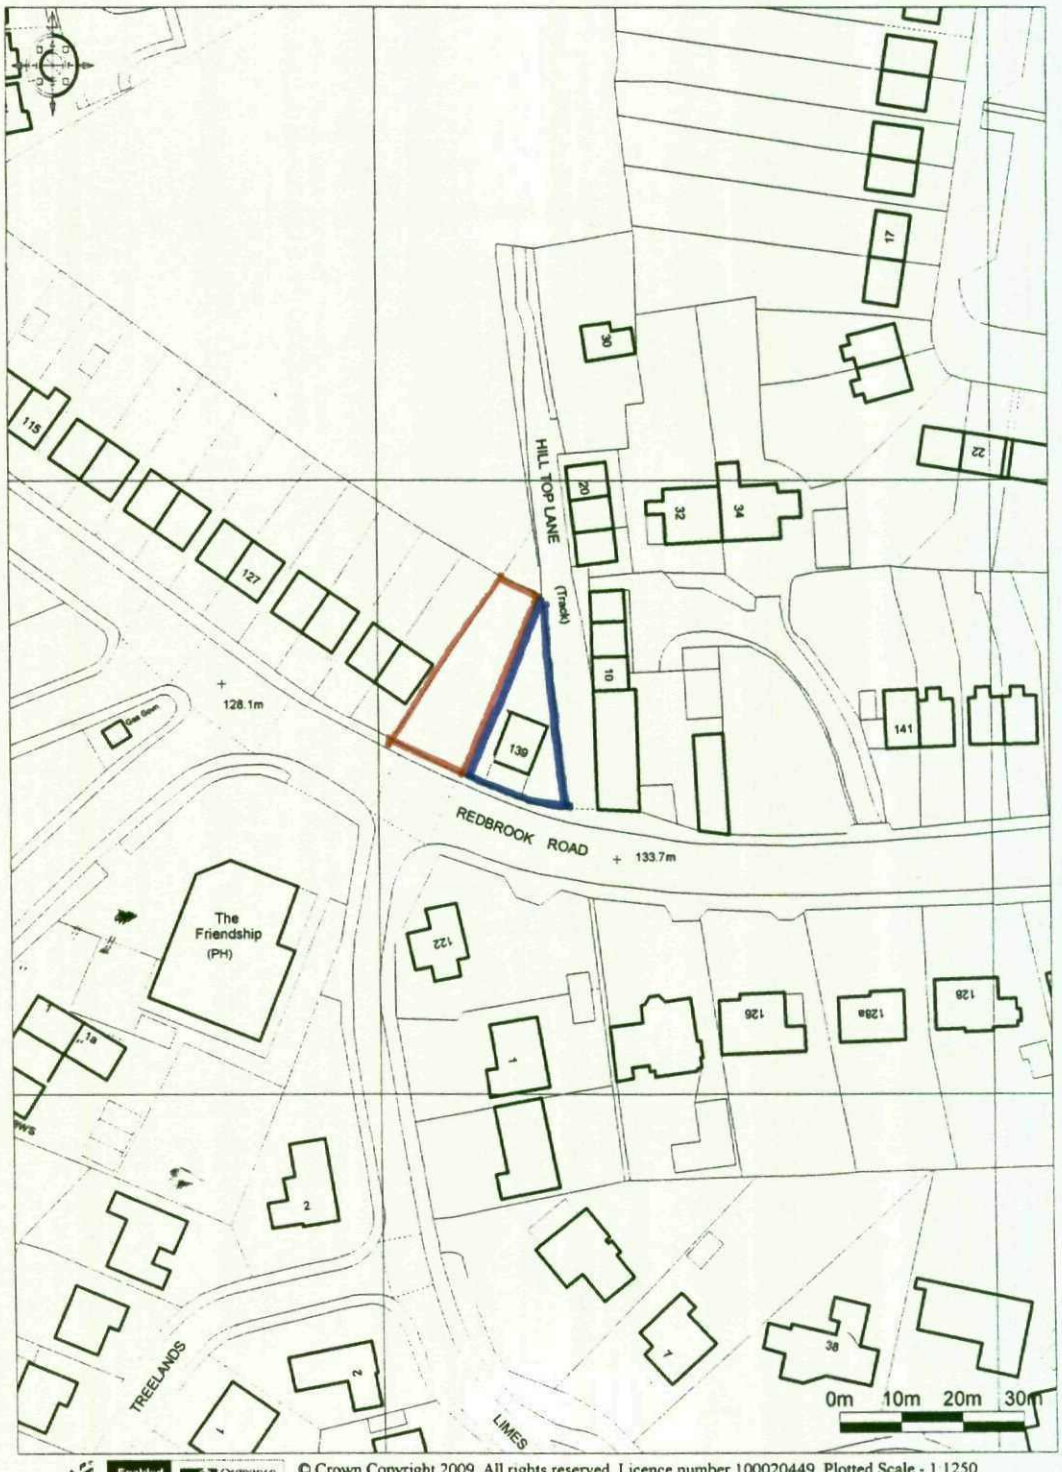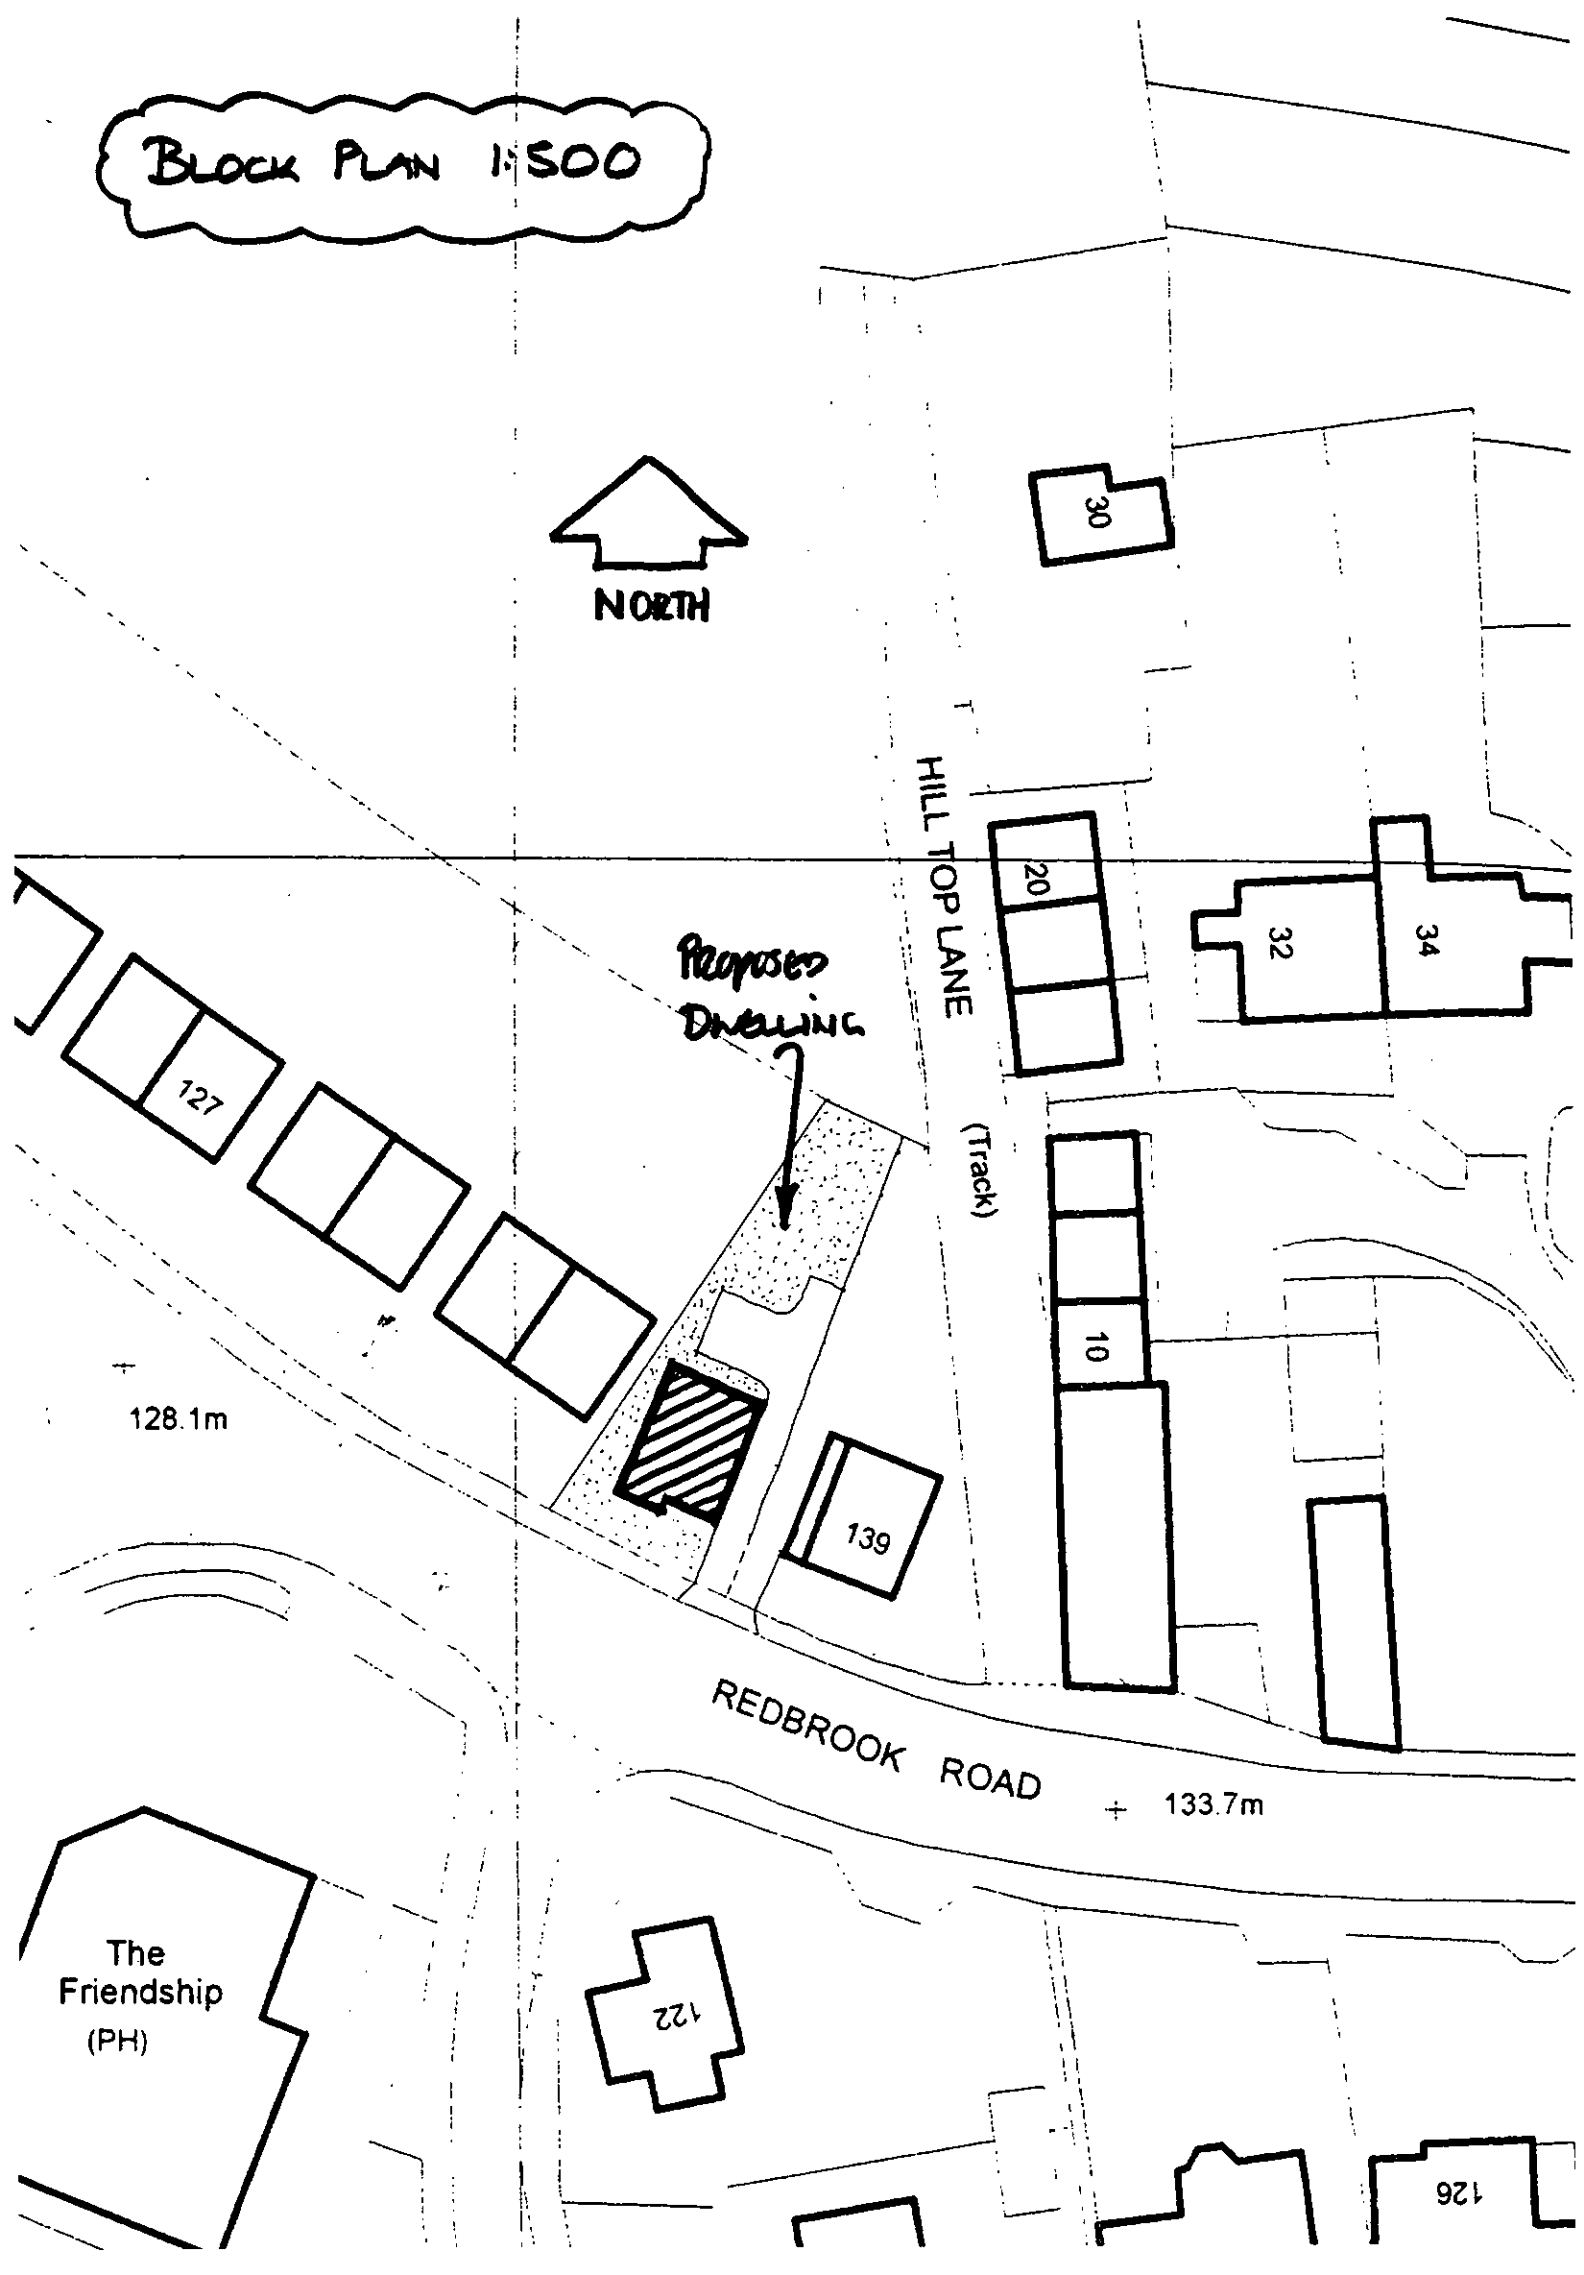

Enabled by Ordnance Survey © Crown Copyright 2009. All rights reserved. Licence number 100020449. Plotted Scale - 1:1250

Peter Dimberline Ltd


BLOCK PLAN 1:500
NORTH
30
HILL TOP LANE
(Track)
20
32
34
Proposed Dwelling
127
10
128.1m
139
REDBROOK ROAD
133.7m
The Friendship (PH)
122
126