



1 : 200

PROPOSED BUILDING AT HIGH LEA FARM,
HOTLANDSWAINE
SHEFFIELD
S36 8JA

SIDE ELEVATION

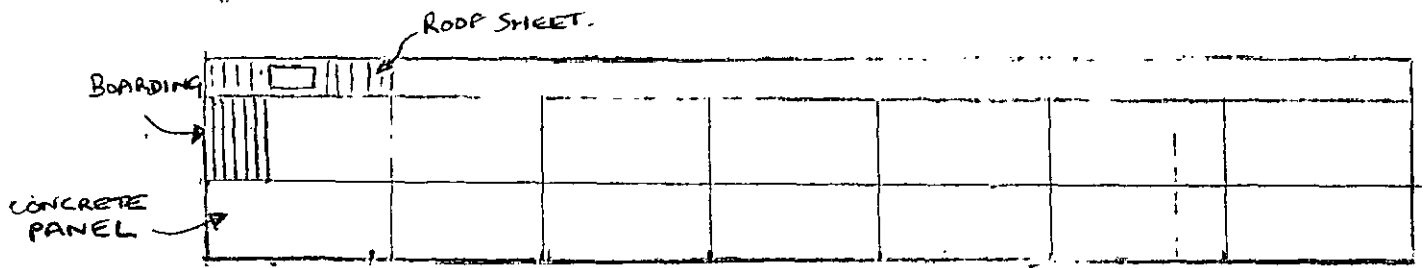

FRONT ELEVATION

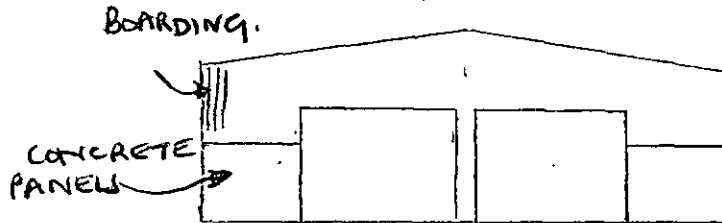

REAR ELEVATION

