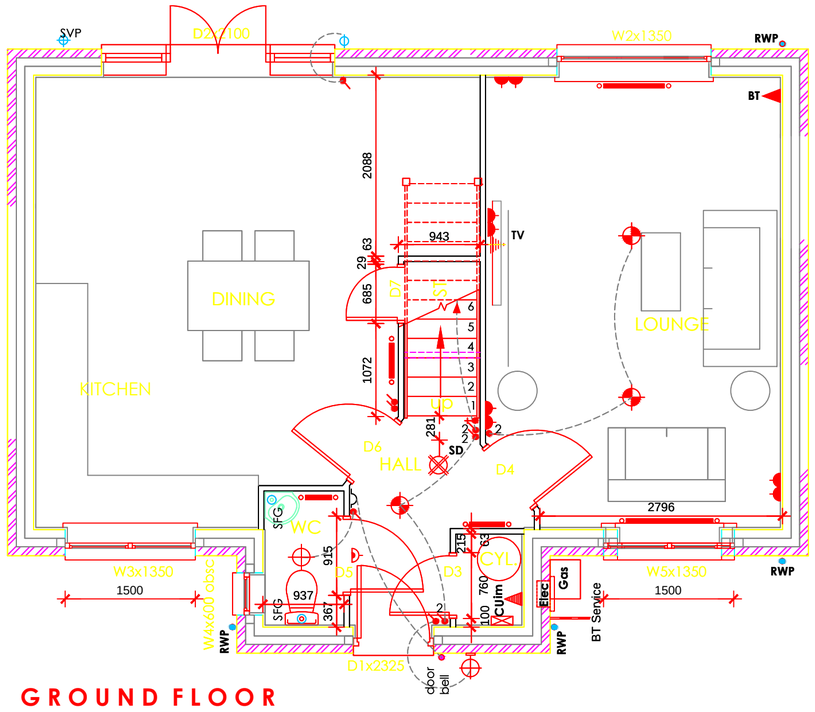

GROUND FLOOR

REV D 06-04-16 GARAGE OMITTED
REV C 22-03-16 PATIO DOOR REVISED
REV B 15-03-16 GARAGE ENLARGED
REV A 11-02-16 GARAGE ADDED

Revision :

Scale : 1:50 @A2

Date : JAN 2016

Drawn by :

Project : DEVELOPMENT AT NEWSOME AVE WOMBWELL

Title : Type C GROUND FLOOR PLAN

Drg No : 15-126-C1 Rev : D