SECTION A-A

SCALE 1:250

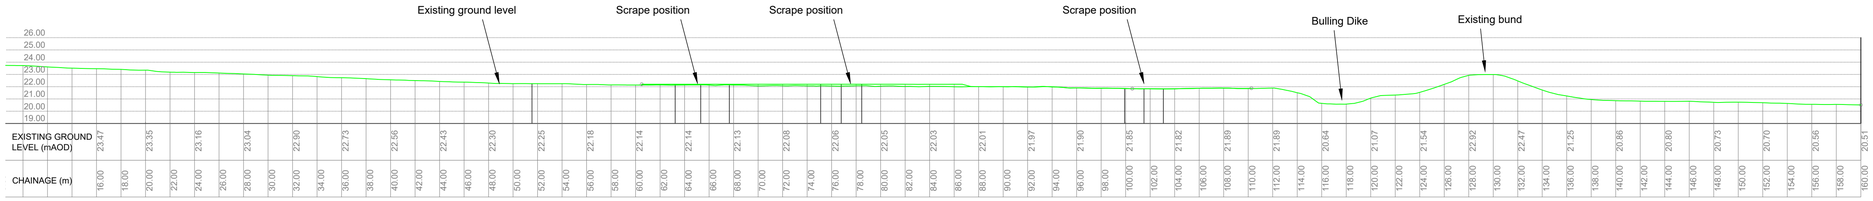

SECTION B-B

SCALE 1:250

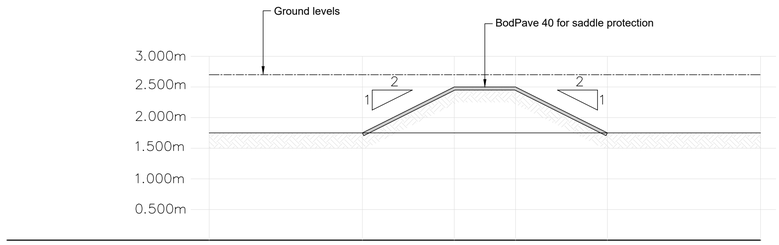

Typical Proposed Saddle Longitudinal Section

Scale 1:50

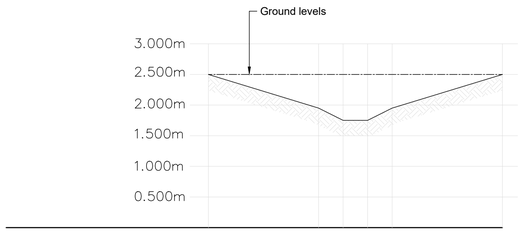

Typical Proposed 750mm deep scrapes Cross Section

Scale 1:50

Rev	Modifications	Date	Drawn	Designed	Checked	Approved

JBA consulting

Second Avenue
ONCHAN
Isle of Man
IM3 4LT
British Isles

www.jbaconsulting.com

t +44 (0)1624 695100
f +44 (0)1624 620366
e info@jbaconsulting.com

Offices at Coleshill, Doncaster, Edinburgh, Exeter, Haywards Heath, Limerick, Newcastle upon Tyne, Onchan, Newport, Saltaire, Skipton, Tadcaster, Thirsk, Wallingford and Warrington

for

The Garganey Trust
Wombwell Wetlands Extension Scheme

Wings Across the Ings

Sections Sheet 01

This document is the property of Jeremy Benn Associates Ltd. It shall not be reproduced in whole or in part, nor disclosed to a third party, without the permission of Jeremy Benn Associates Ltd.

Scale: various @ A1	Drawn:	P. Forrest	Aug 2017
	Designed:	N. Hourican	Aug 2017
	Checked:	A. Craven	Sept 2017
	Approved:	A.Jones	Sept 2017

Digital File Name: 2016s3858-WT06-Sections 01

Drawing Number:	Rev.:	Sheet No.:	Status:
2016s3858-WT06		1 of 2	For Issue