
Drawing No.	Rev No.
MIJ001 -005	

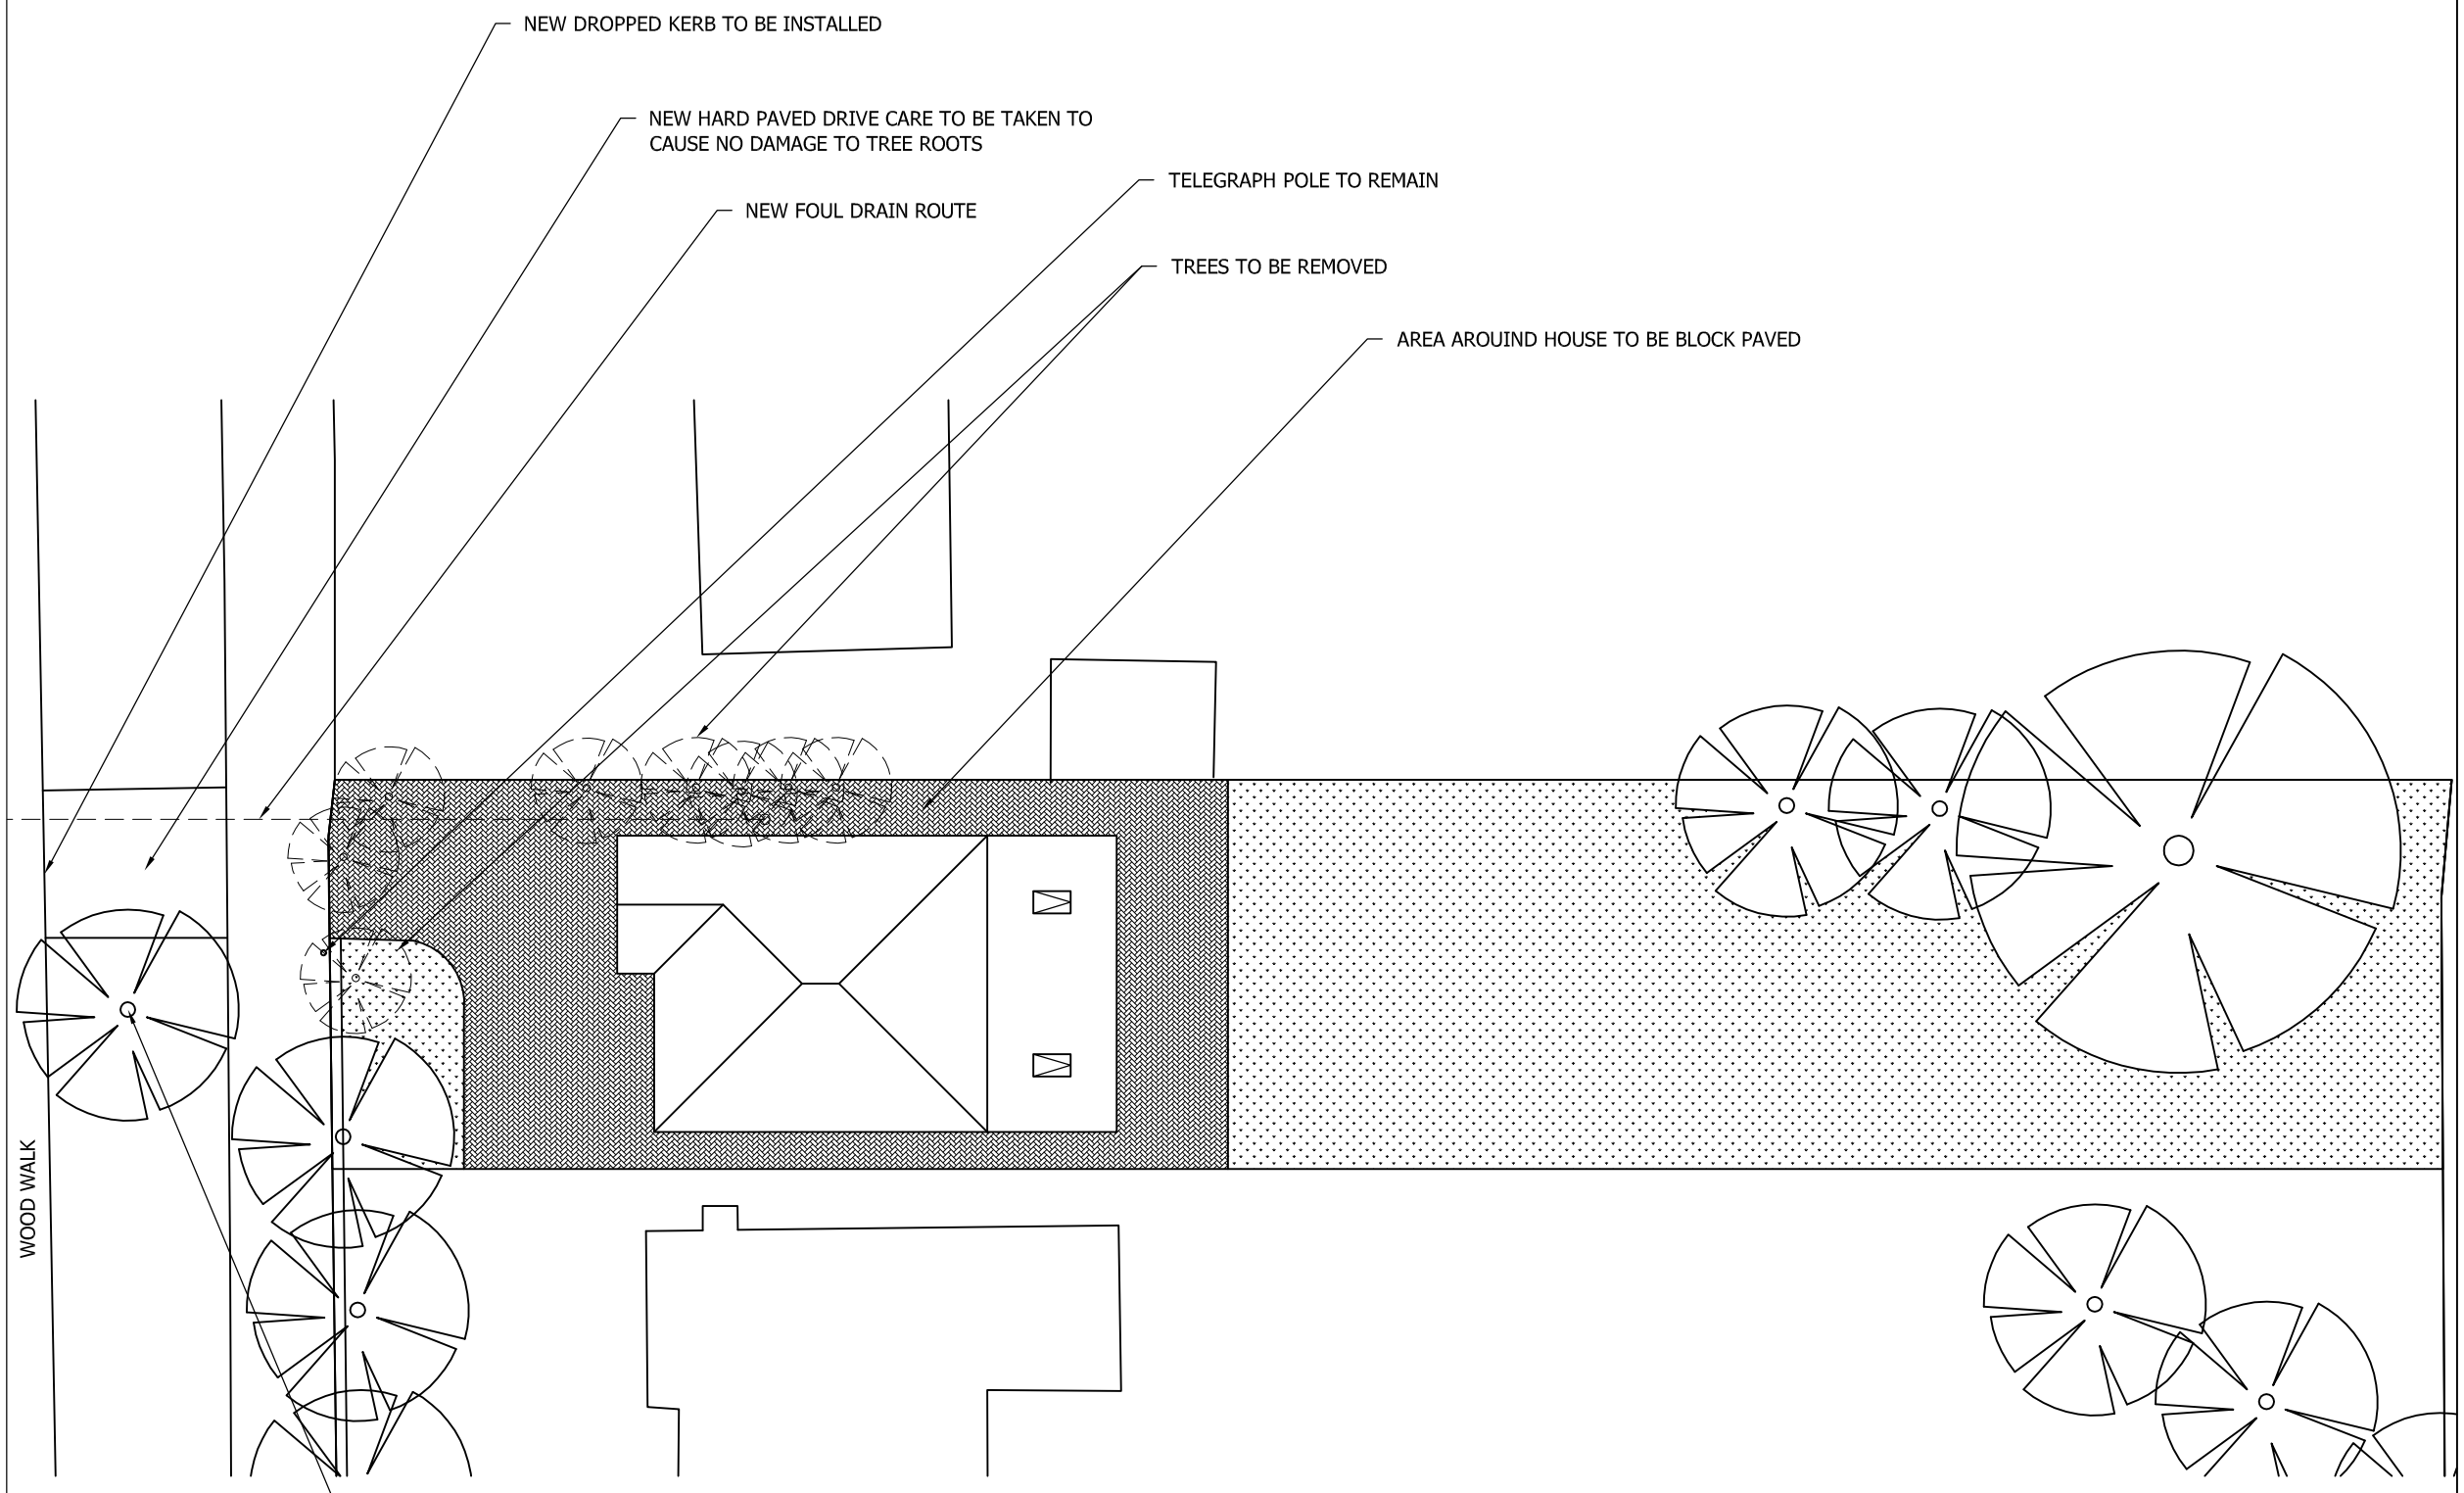

PROPOSED BLOCK PLAN
SCALE 1:200 AT A3

DO NOT SCALE: Contractor to check all dimensions and report any omissions or errors

NOTES

Rev	Description	By	Chk	App	Date

JRB DESIGNS Ltd
1 Saville Road
Cudworth
Barnsley
S72 8LT
Tel: 01226 383542
Fax: 01226 380078
Mob: 07970 541192
Email: john@jrbdesigns.co.uk

This drawing is copyright. © jrbdesigns Ltd.

Client
MR I JOHNSON

Drawing Title
PROPOSED PLAN FF

Address
19 WOOD WALK
WOMBWELL
BARNSLEY
S73 0LZ

Project Title:
PROPOSED FOUR BEDROOM NEW DWELLING

Purpose of Issue:
PLANNING

Drawing Status
FIRST ISSUE

Scale at A3	Drawn By	Date	
AS SHOWN	JRB	12/01/2012	
Checked By	Date	Approved By	Date
IJ	12/01/2012	IJ	12/01/2012
Project No.	Drawing No.		Revision
MIJ001	005		-

APPROVAL [X] INFORMATION [ ] TENDER [ ] CONTRACT [ ] CONSTRUCTION [ ]