


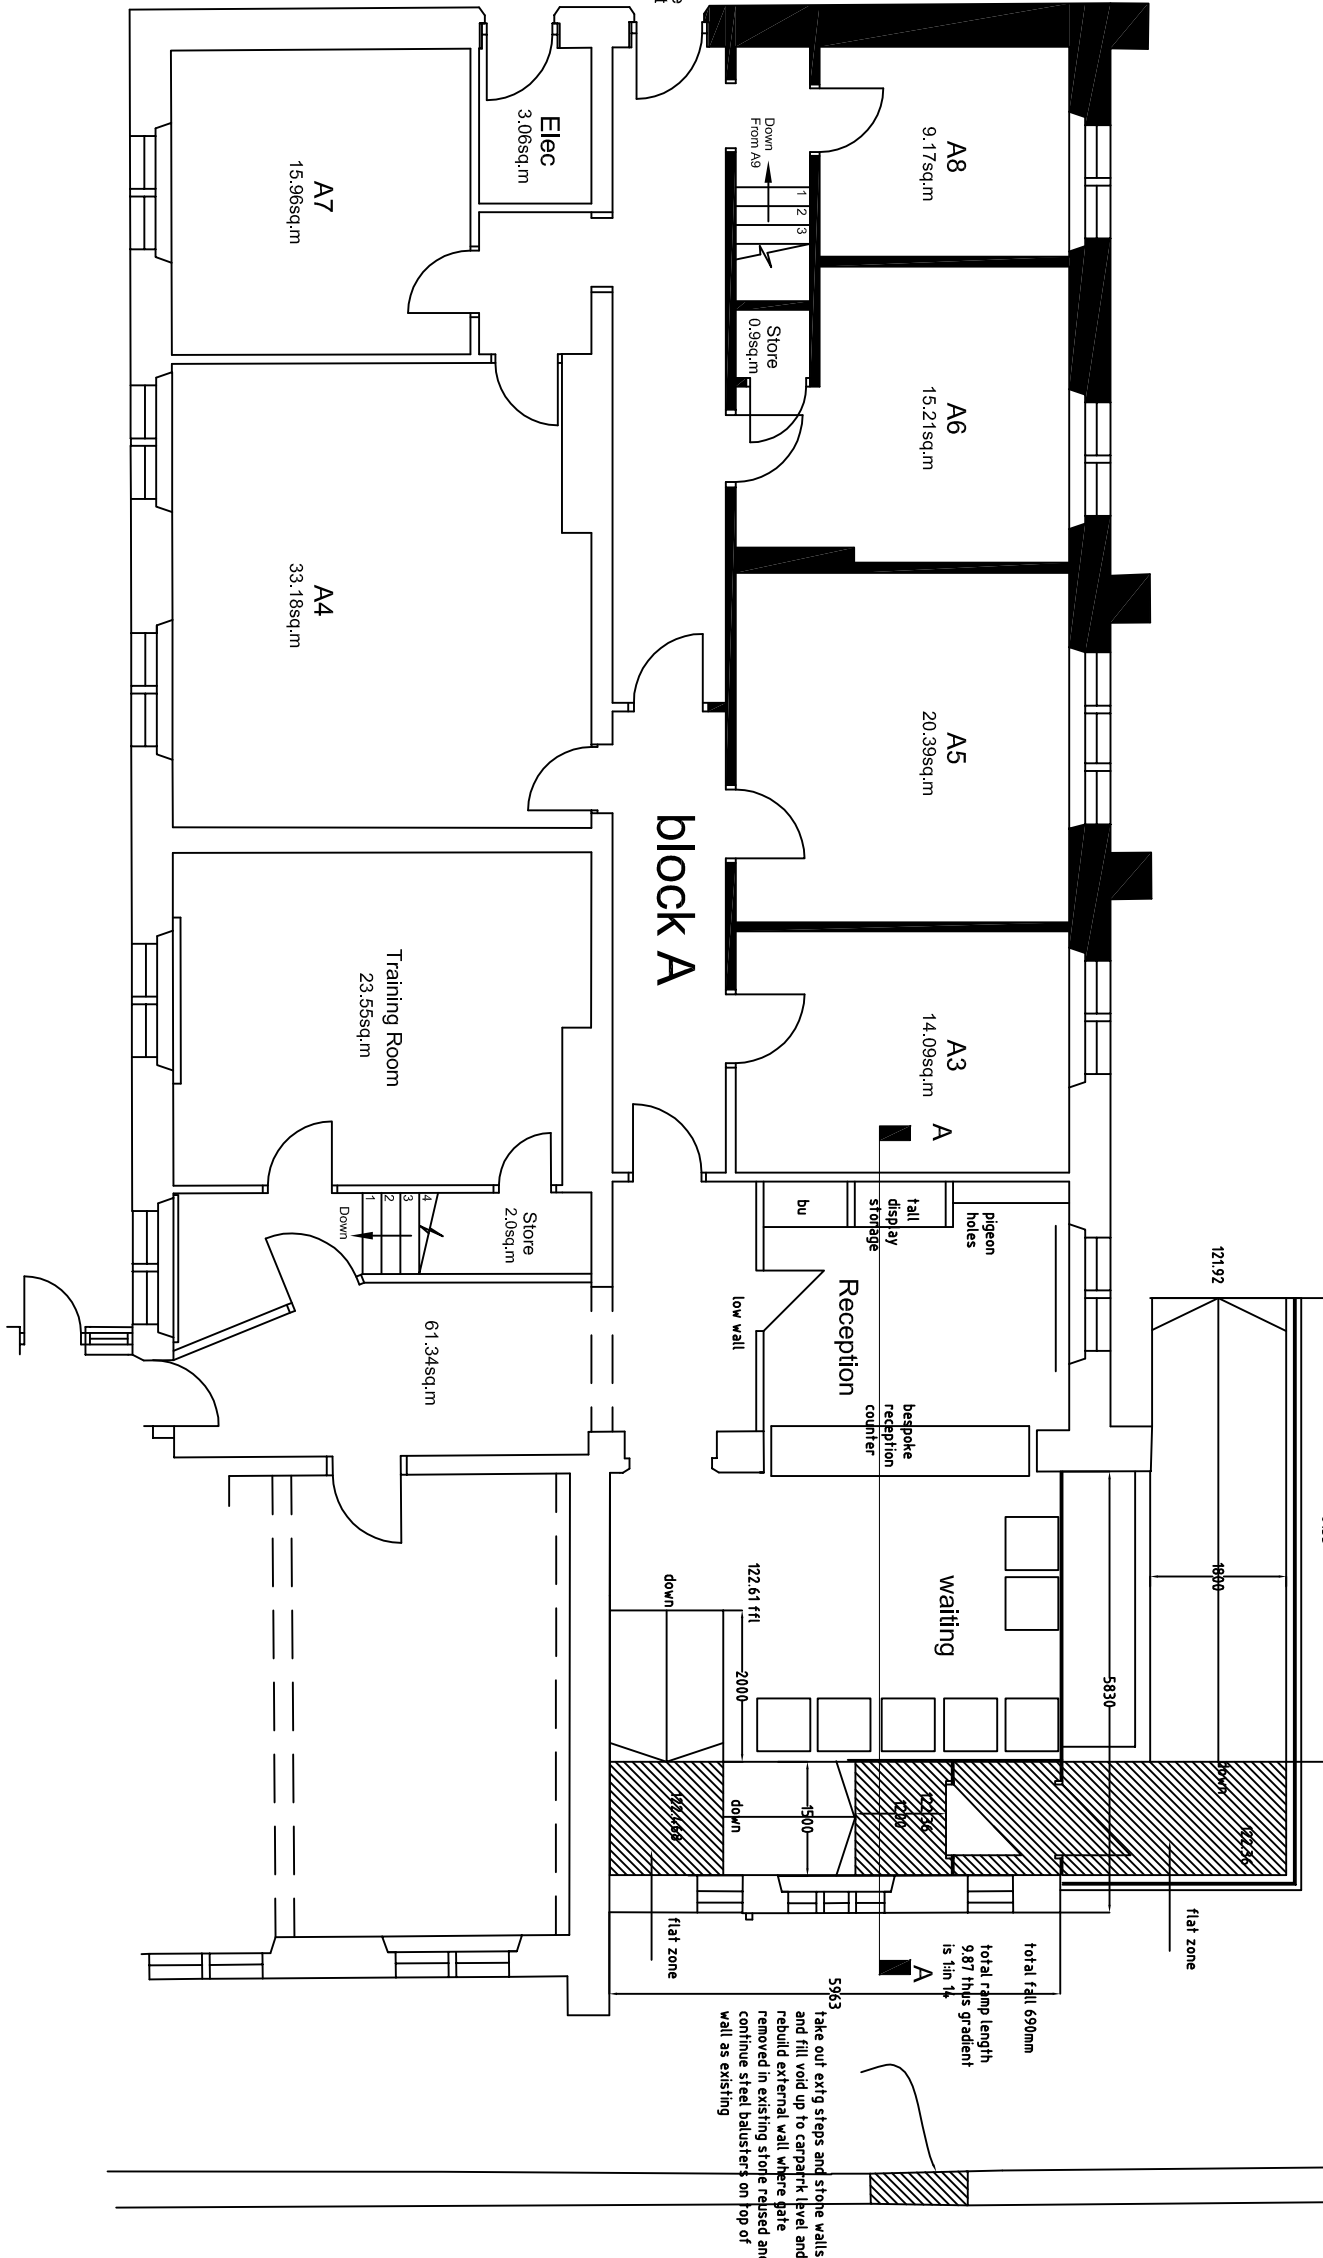
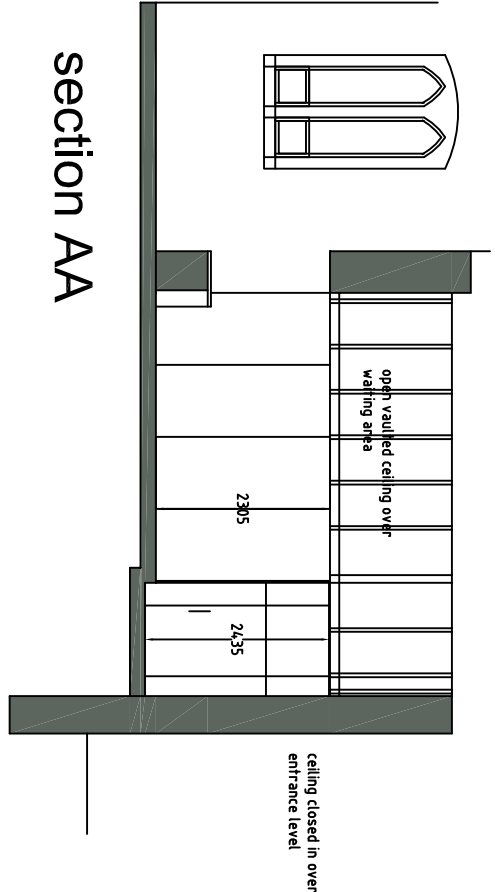


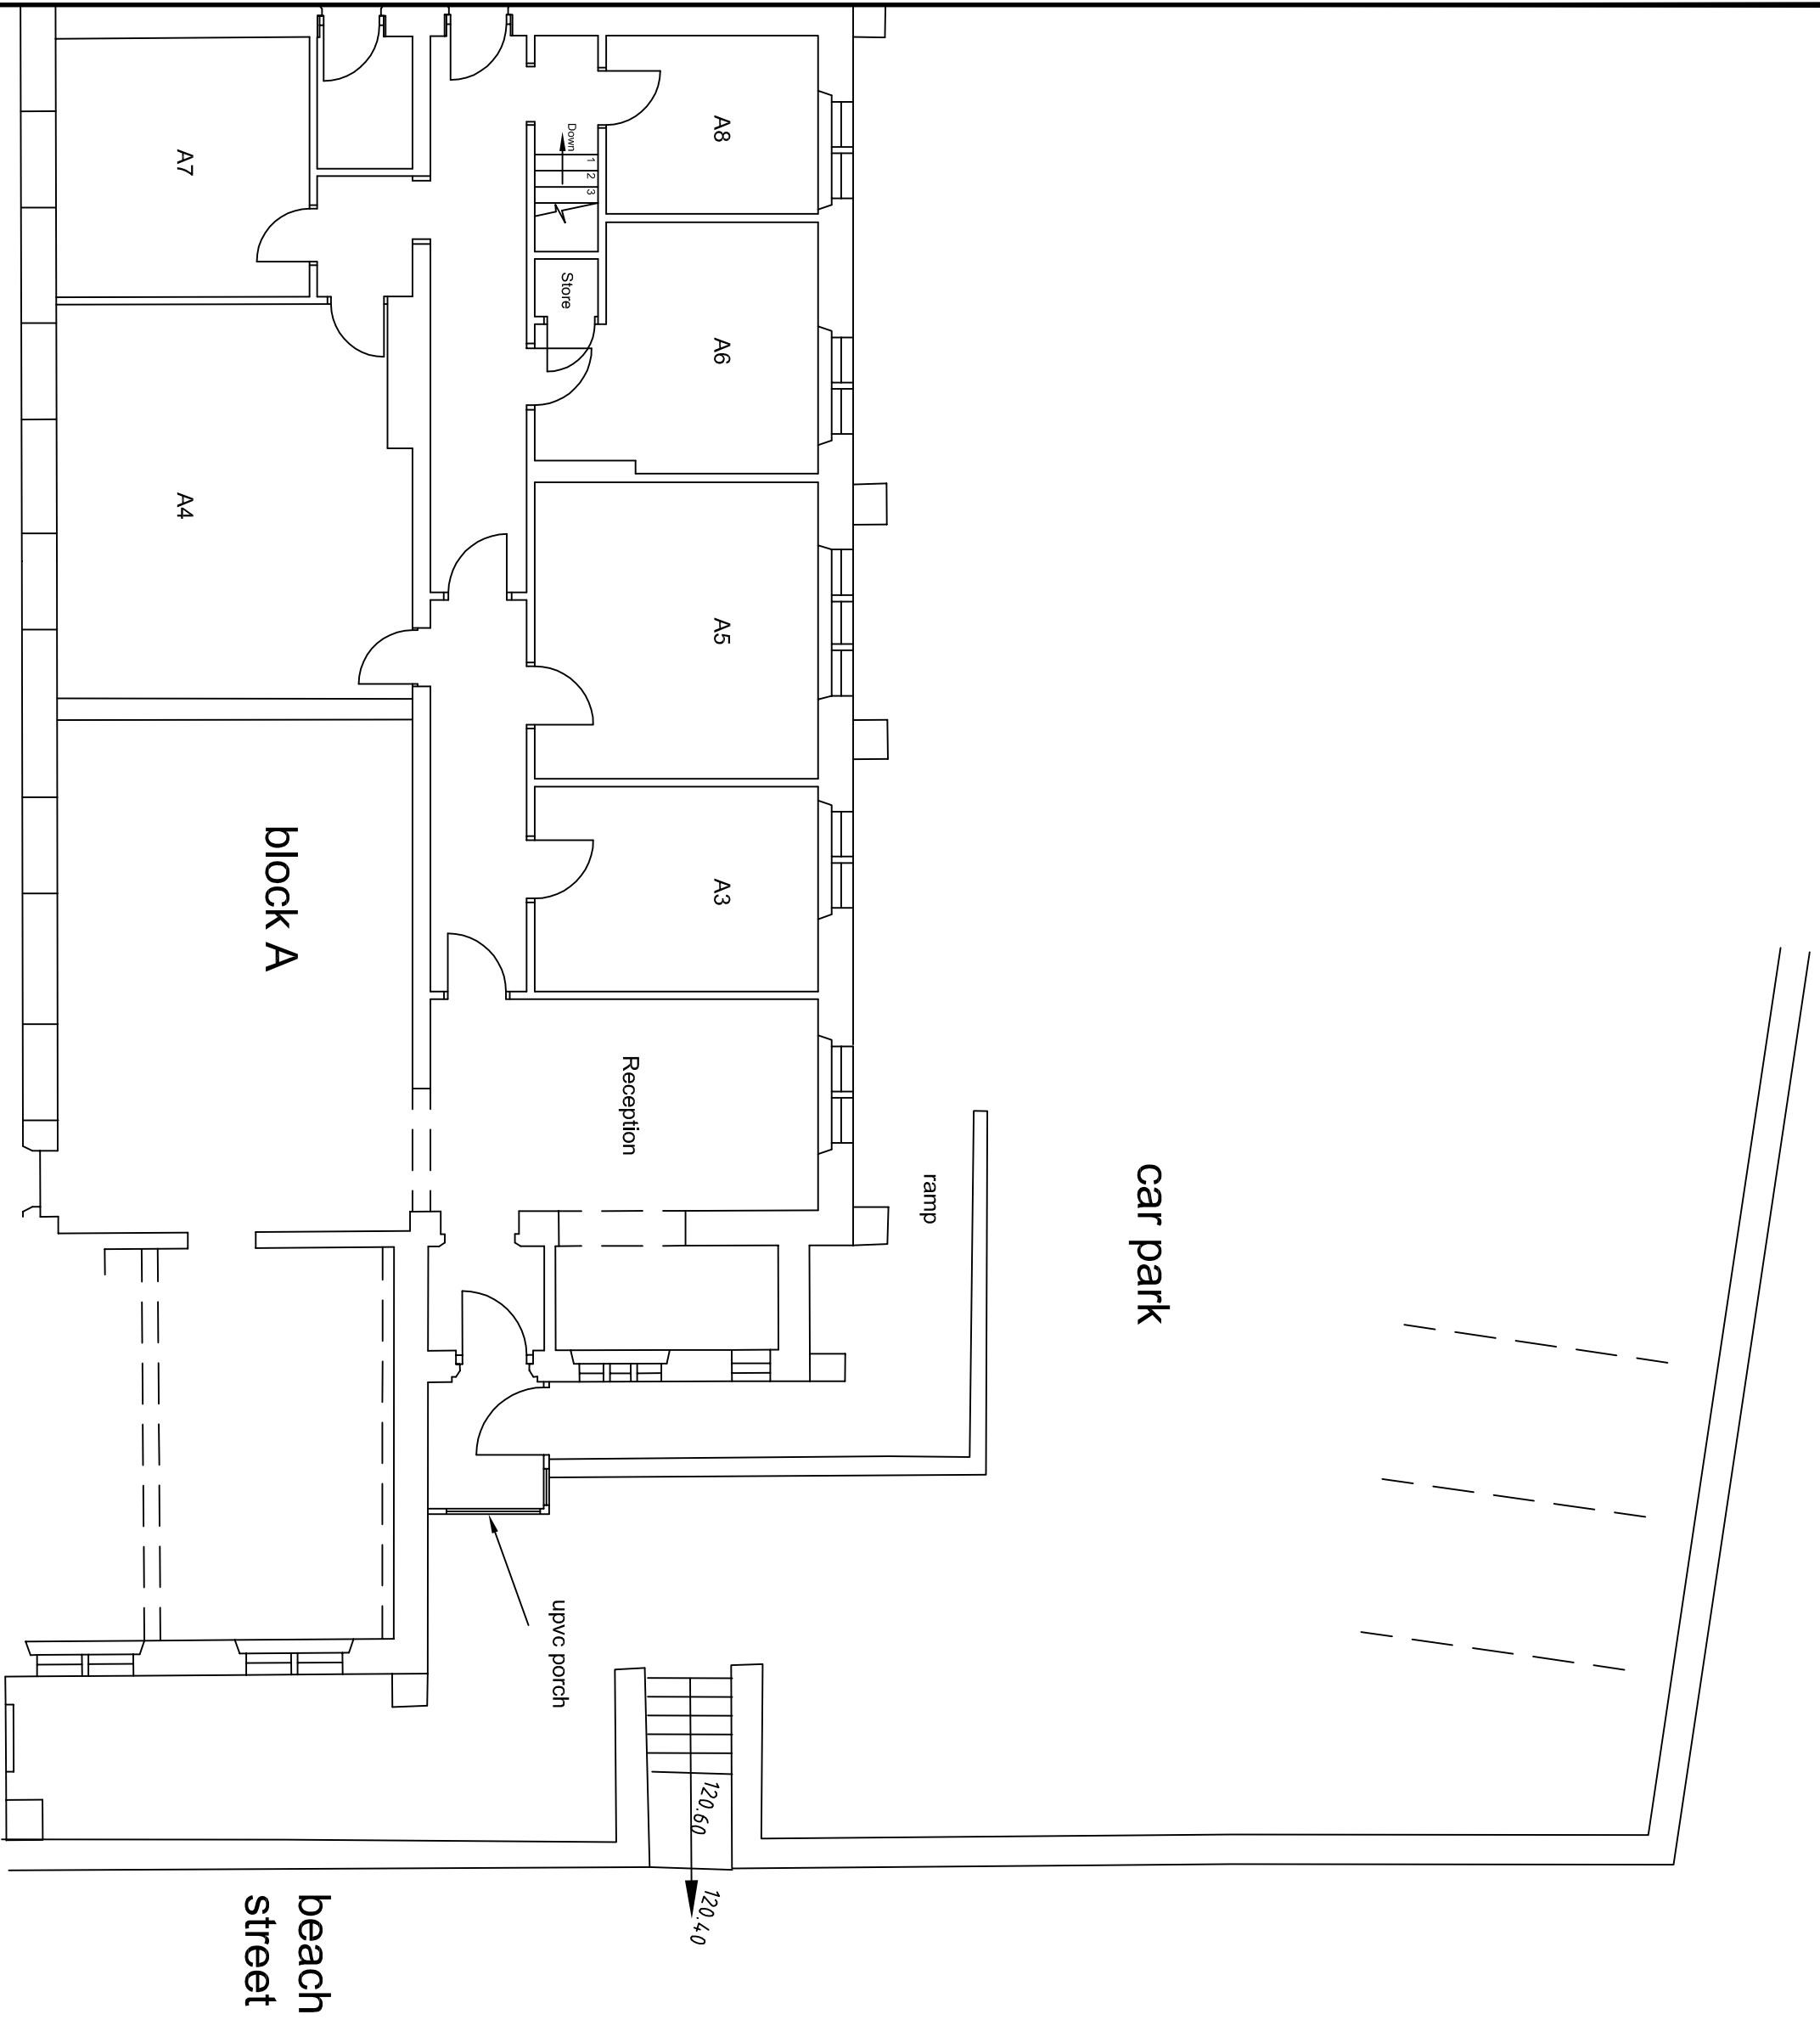

existing plan

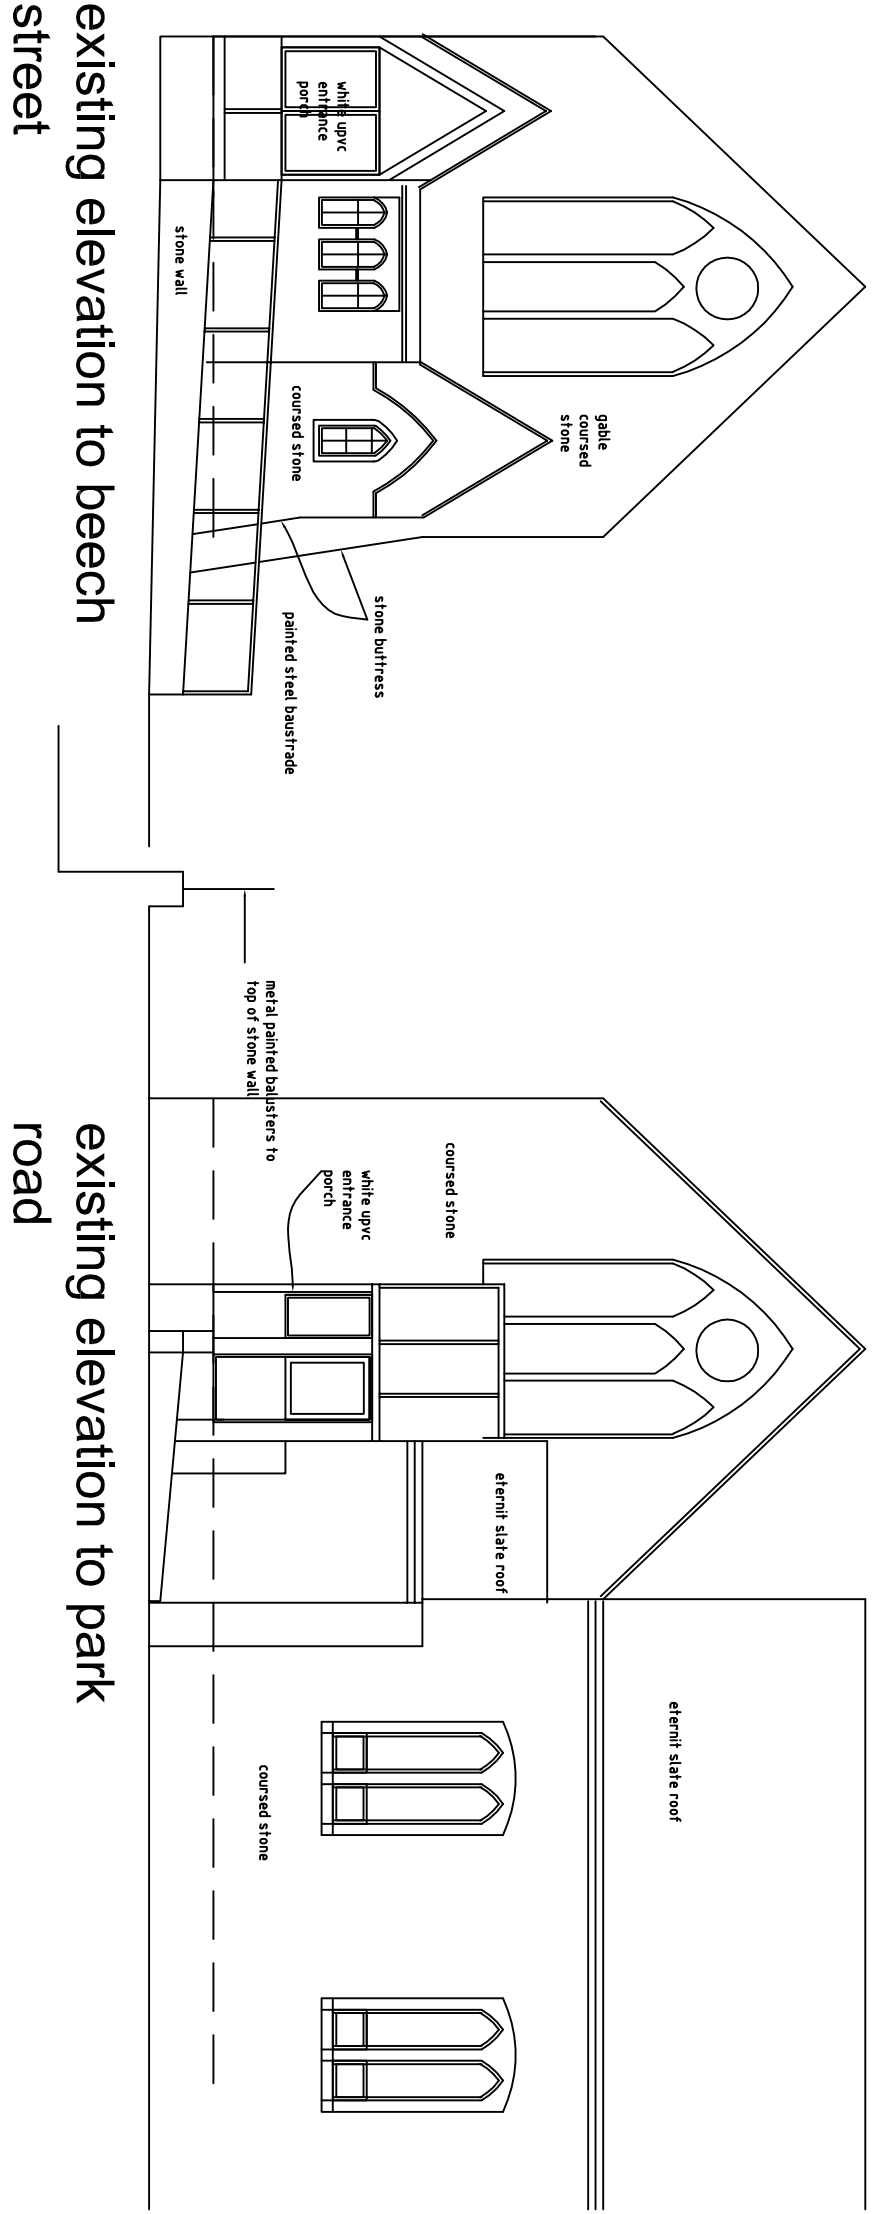

proposed plan

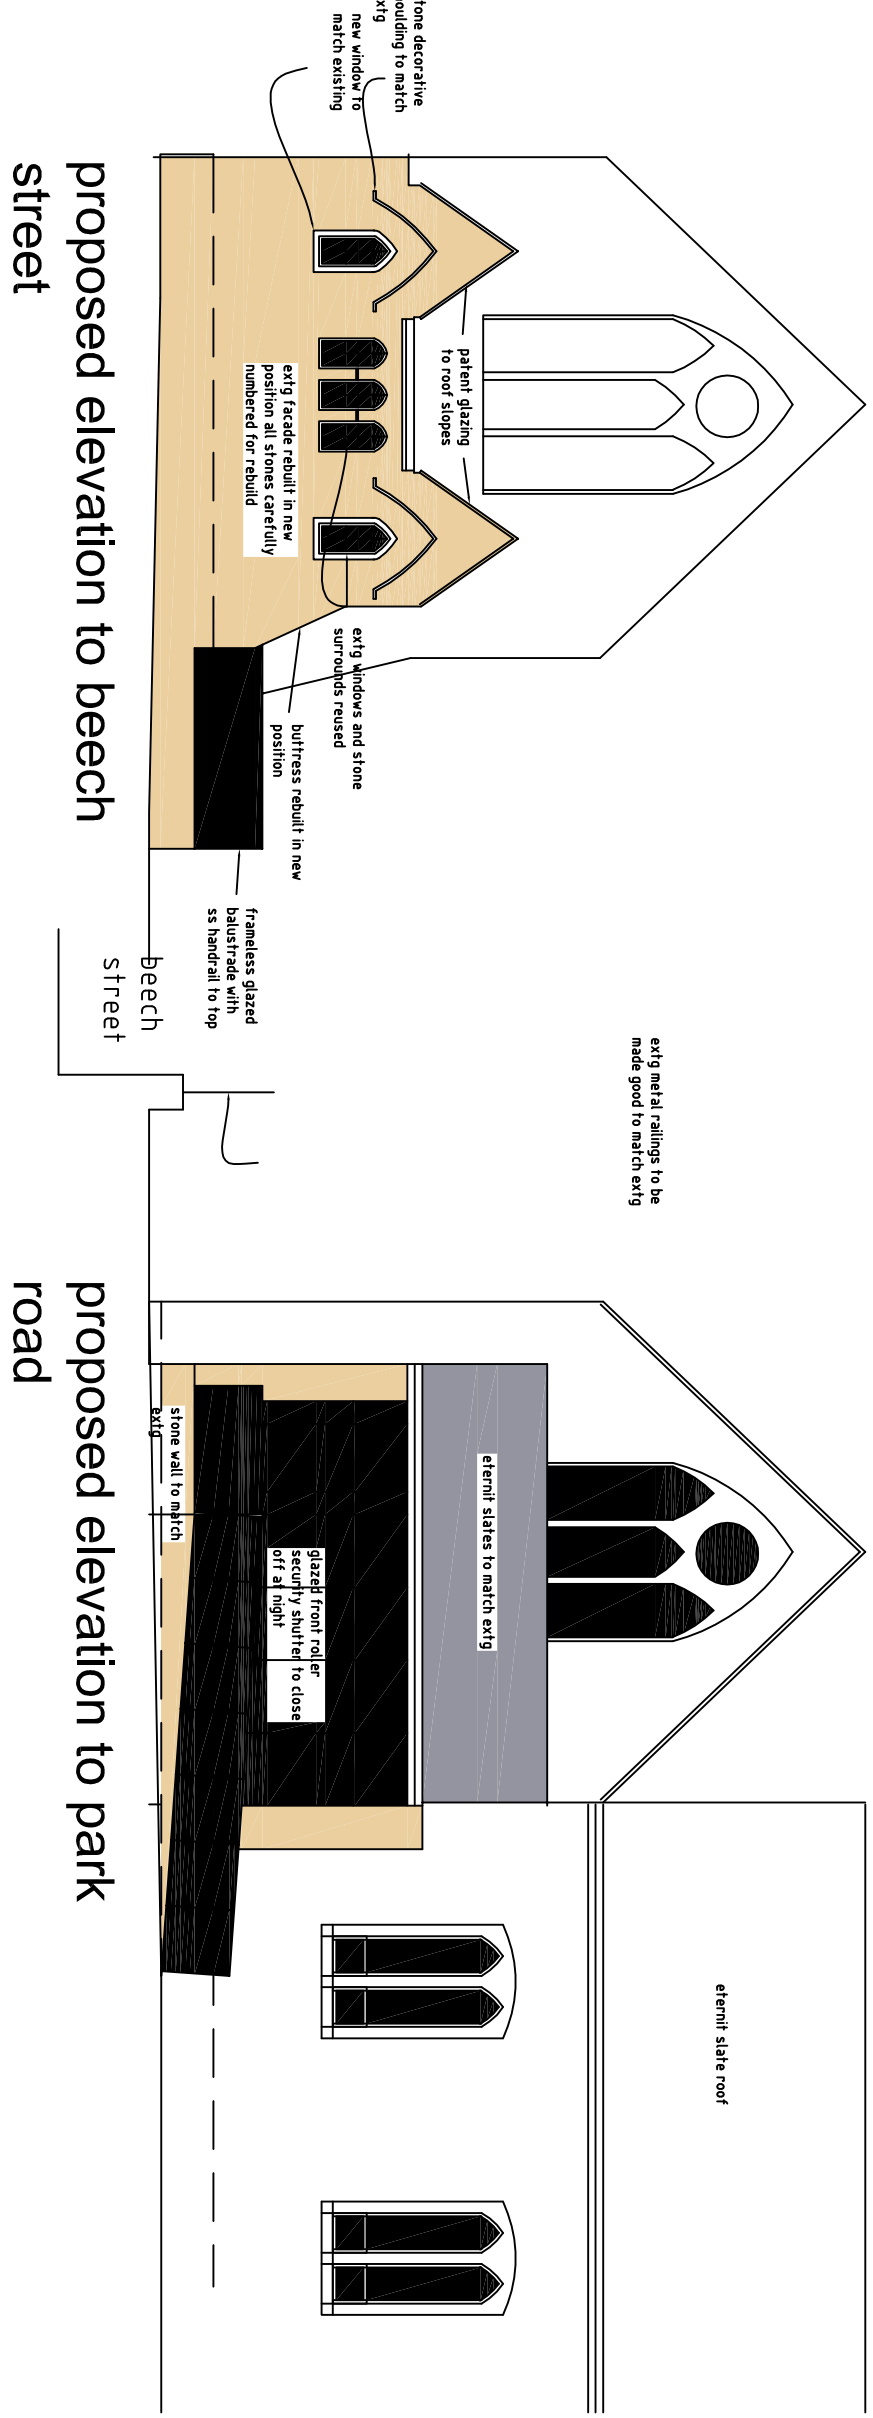

roy harrison architects 41/A Staincross Common Staincross Barnsley S75 6JF E-Mail: royarch@iscali.co.uk tel 01226 361883			
Client Independent training services Park Road Barnsley			
Project alterations to main vehicular entrance and extension to reception			
Title existing and proposed plans sections and elevations			
Date 6/6/2011	Drawing No. RH/117/11/1	Scale 1:100	
Sheet 1	Revision	Drawn th	