




FRONT ELEVATION
AS PROPOSED

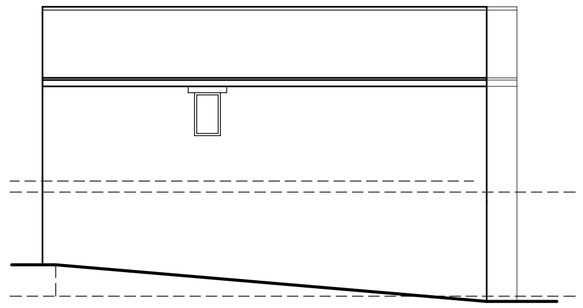


SIDE ELEVATION
AS PROPOSED

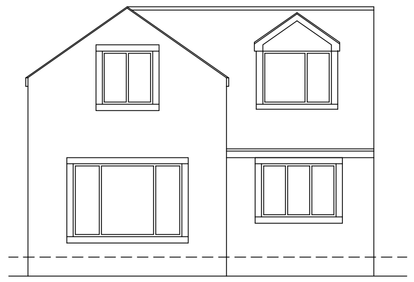


FRONT ELEVATION
AS EXISTING

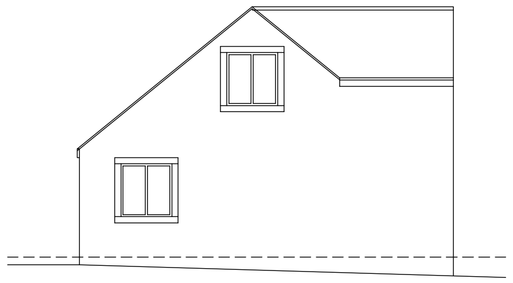


FRONT ELEVATION
AS EXISTING

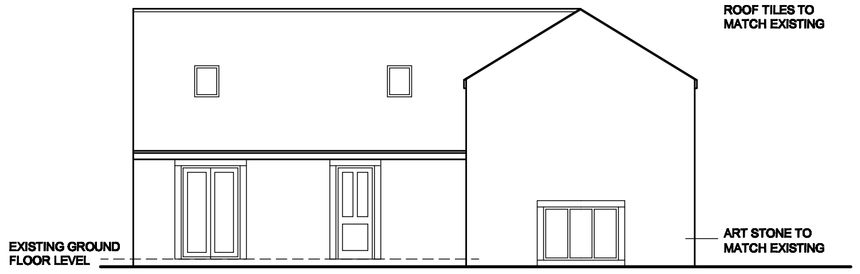


REAR ELEVATION
AS PROPOSED

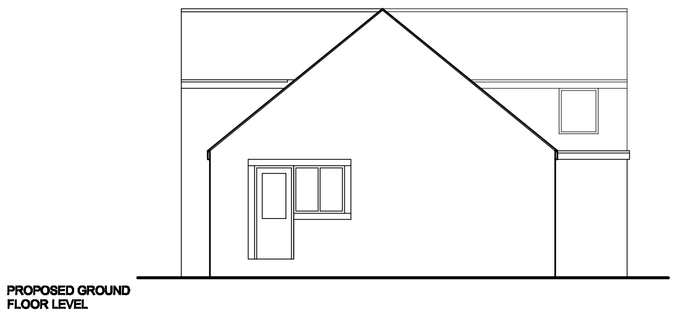


SIDE ELEVATION
AS PROPOSED

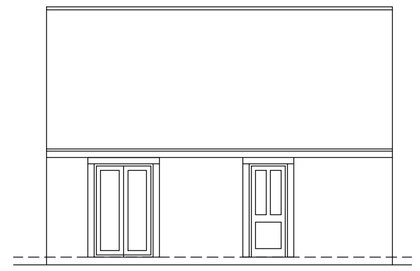


REAR ELEVATION
AS EXISTING

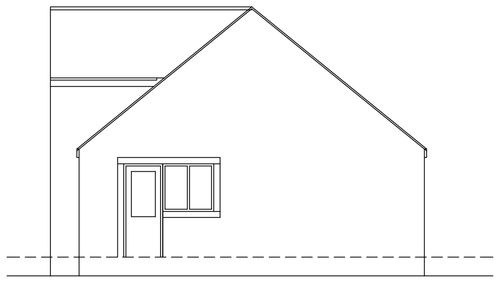


SIDE ELEVATION
AS EXISTING

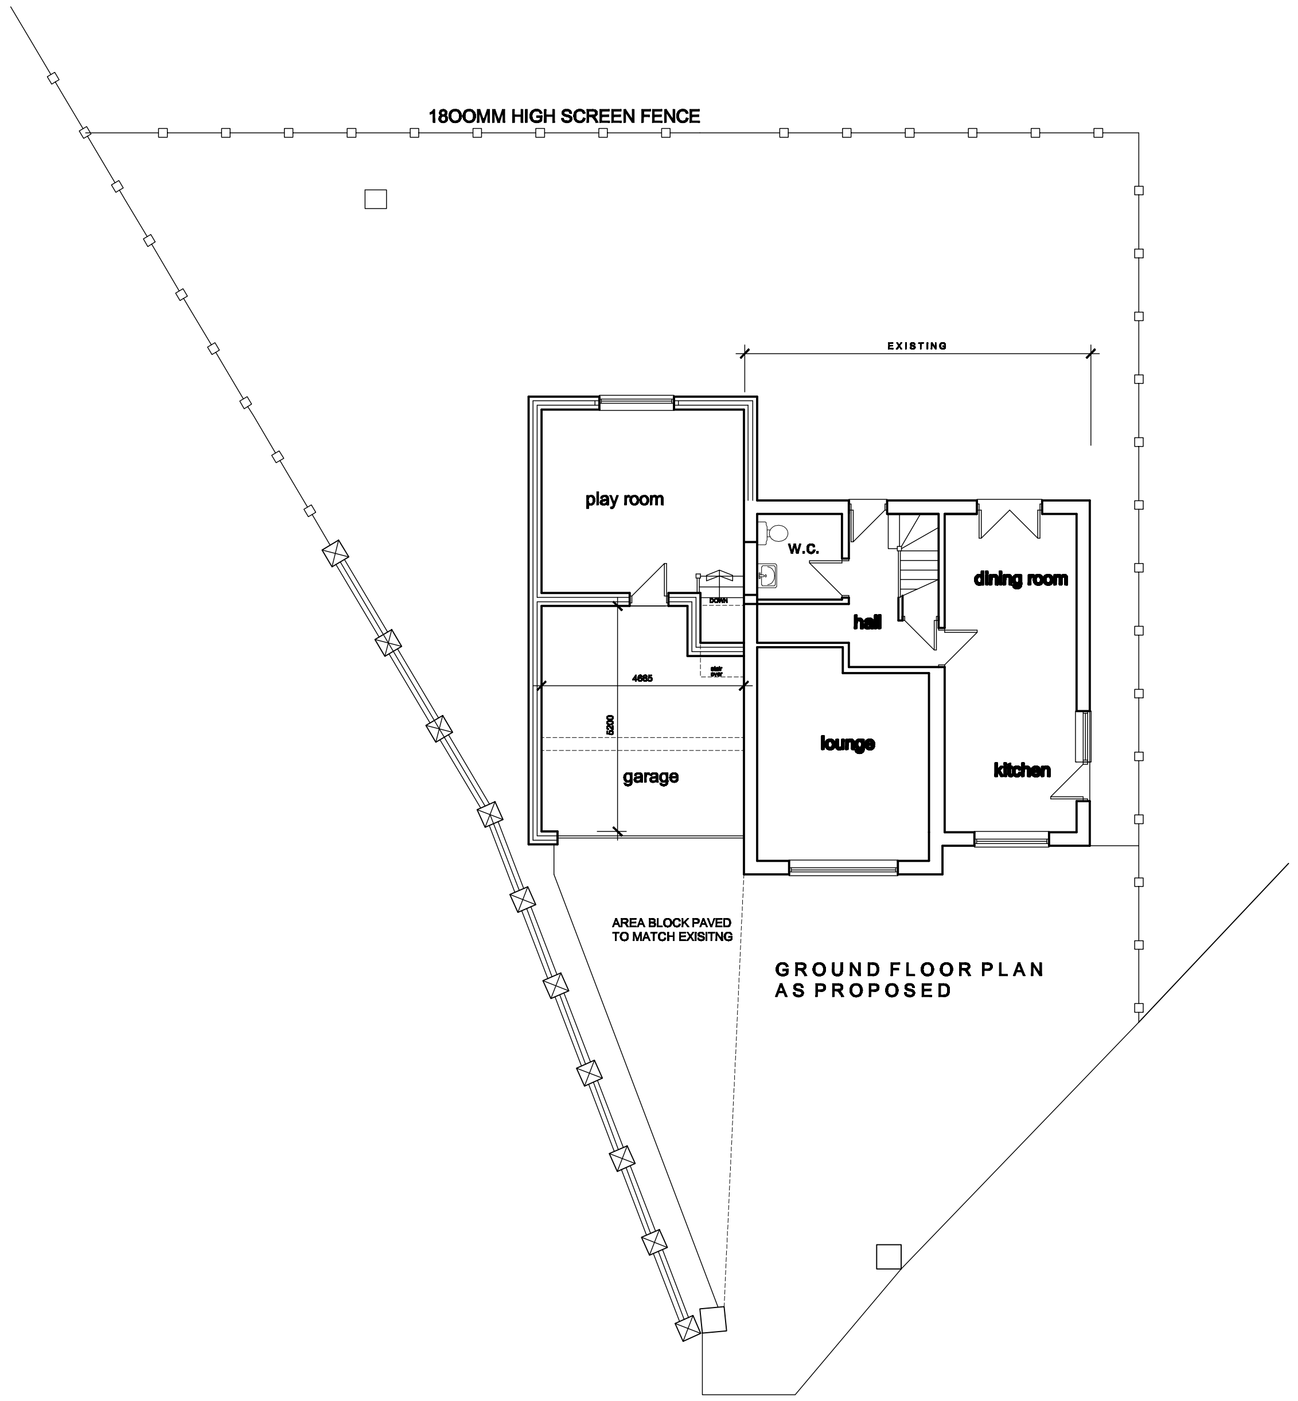


GROUND FLOOR PLAN
AS PROPOSED

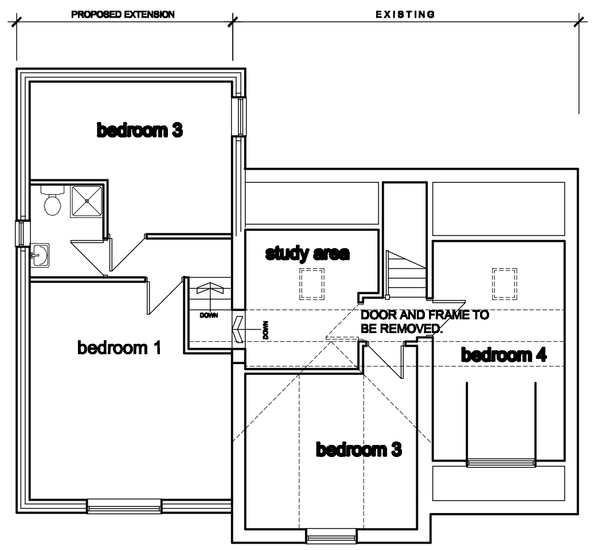

FIRST FLOOR PLAN
AS PROPOSED

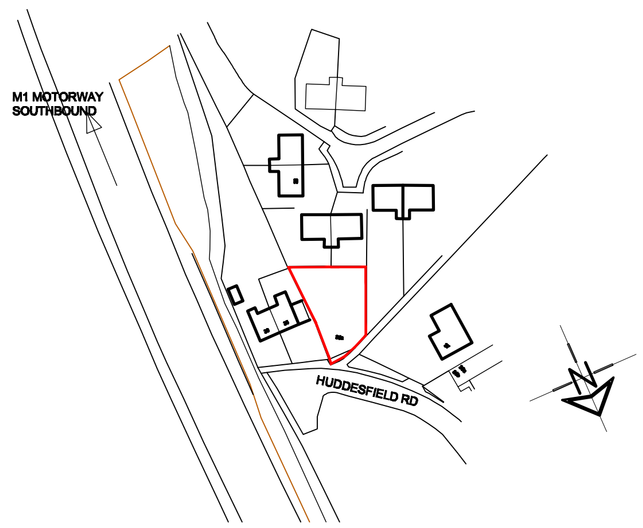

LOCATION PLAN
SCALE 1:1250

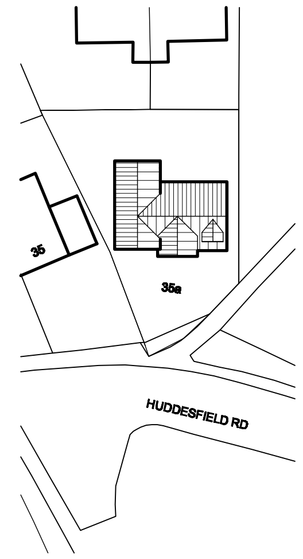

SITE PLAN
SCALE 1:500

SCHEME 6

ALL BOUNDARY POSITIONS AND DIMENSIONS
TO BE CHECKED ON SITE

White Agus Partnership
128B, NEW ROAD,
STAINCROSS,
BARNSLEY.
S75 6PP
PHONE/FAX. 01226 208482
E mail: agus@btinternet.com
CHARTERED SURVEYORS AND BUILDING DESIGN CONSULTANTS

Project.	Client.		
PROPOSED EXTENSION 35A HUDDERSFIELD ROAD, DARTON, BARNSLEY	MR M. STROUD		
Drawing Title.	Date.	Scale.	
PLANS AND ELEVATIONS	NOV 2009	1:100	
	Ref. 09–047	Dwg. No. 06	Rev. A

Date	Suffix	Description	Date	Suffix	Description
12–11–09	A	EXTERNAL LINK TO PLAYROOM OMITTED			