


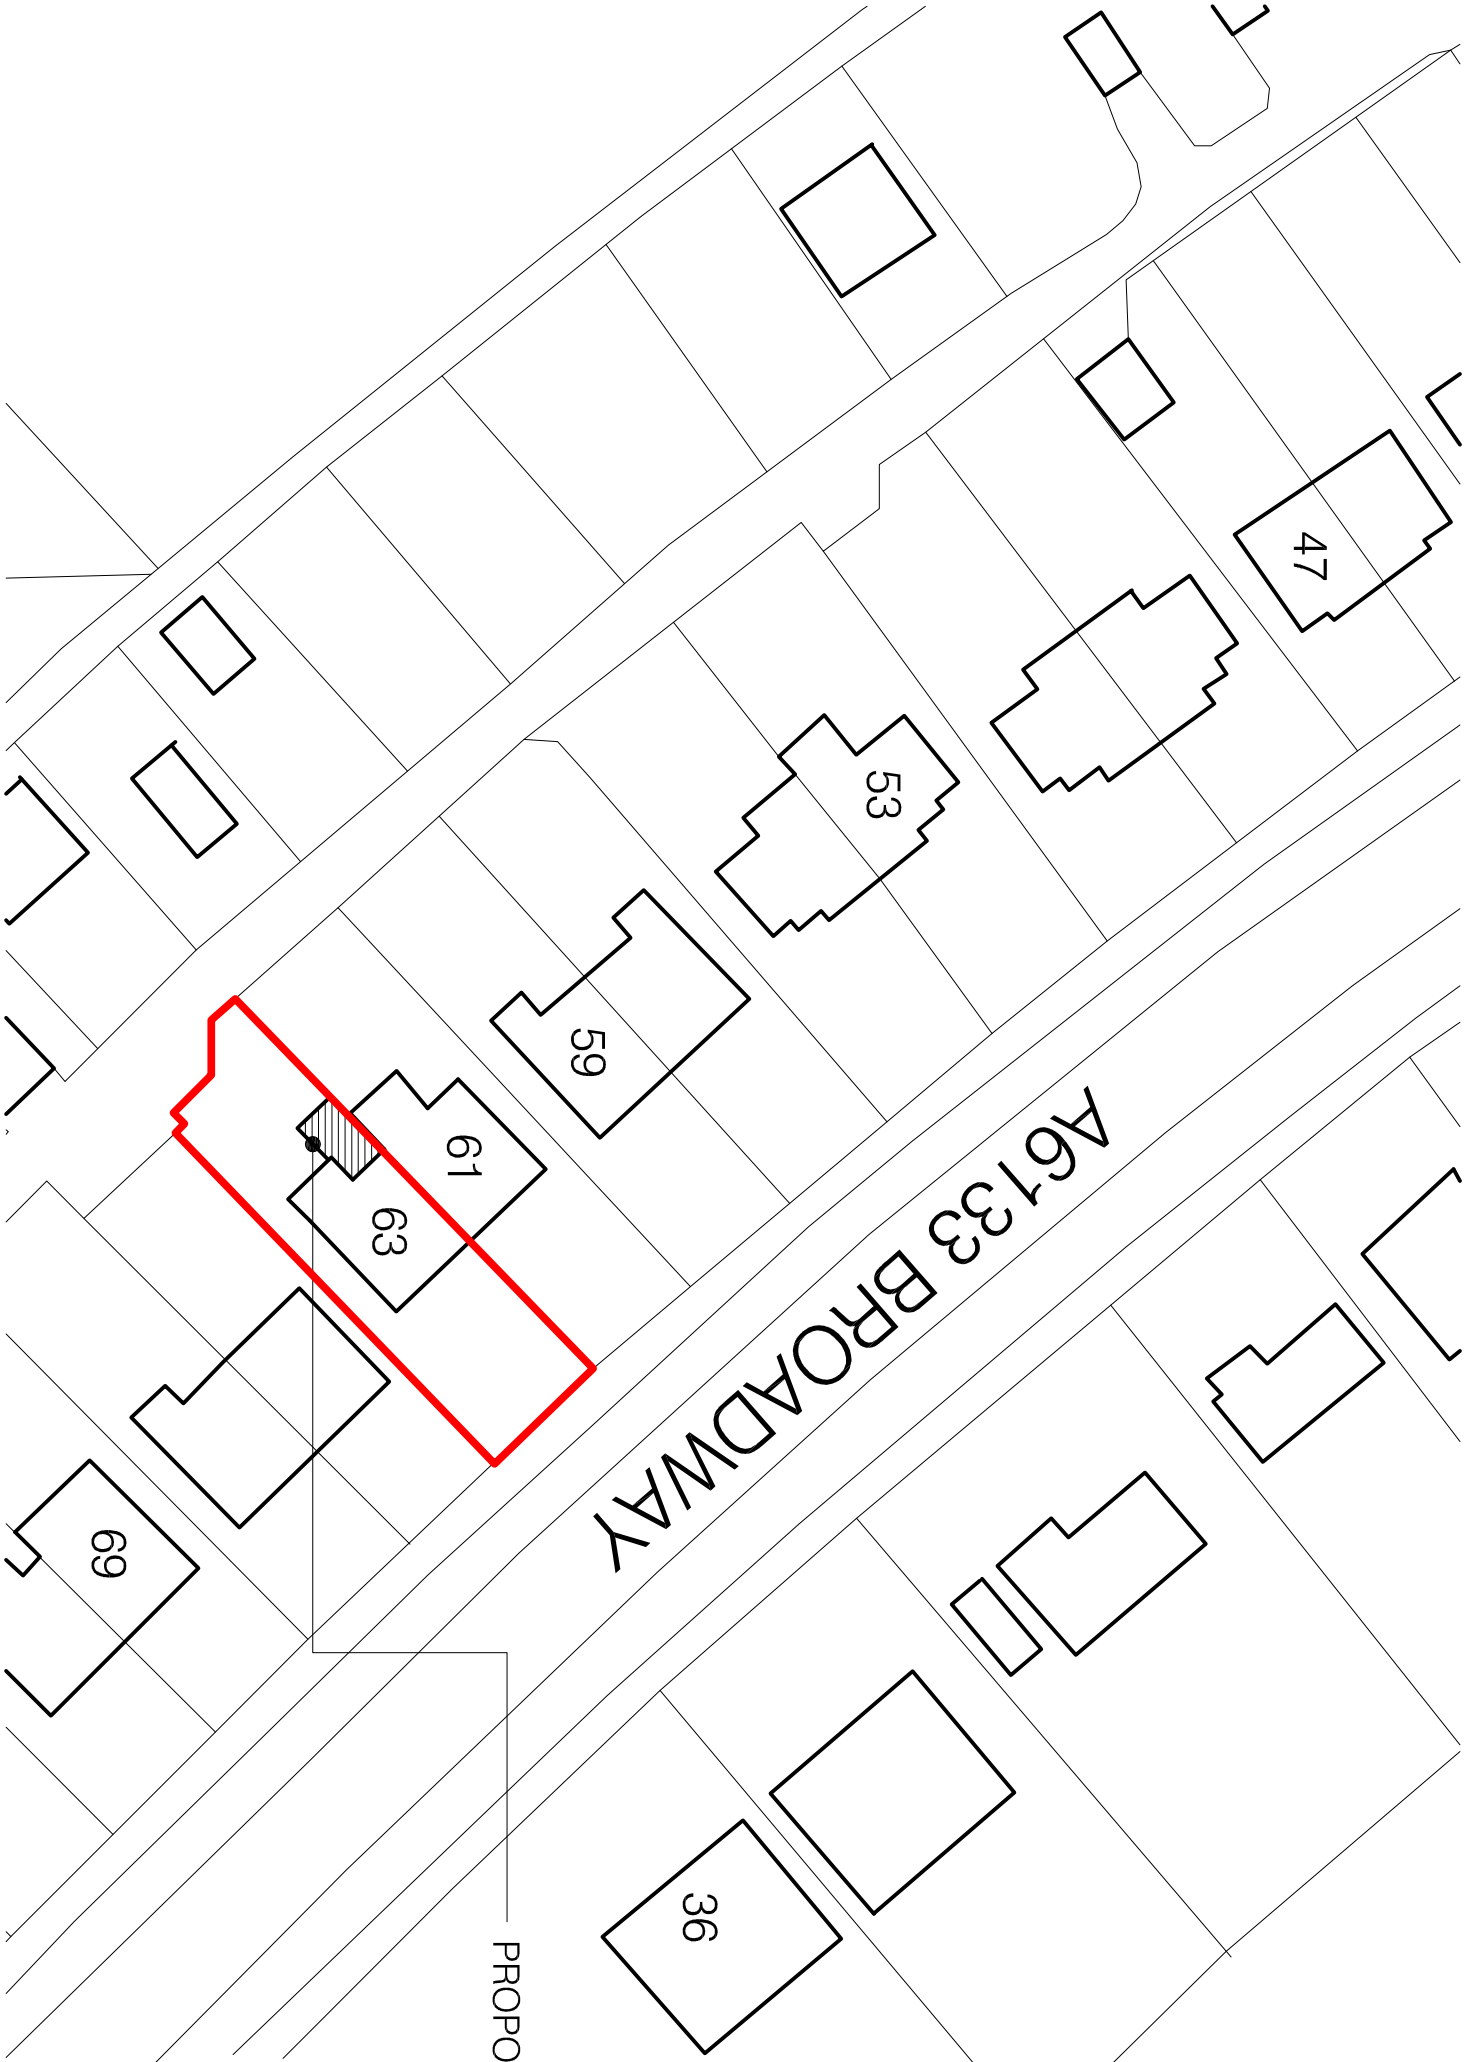

PROPOSED EXTENSION 5M X 4M

architecturaldrawings Ltd
DESIGN | DEVELOPMENT | BUILDING

44 Park Road, Barnsley, S70 1YE
Tel: 01226 240351
info@architecturaldrawingsltd.co.uk
www.architecturaldrawingsltd.co.uk

REVISIONS

No.	Date

MR & MRS KENDALL
63 BROADWAY
BARNSELEY S70 6QJ

TITLE

SITE LOCATION PLAN

DRAWING STATUS

INFORMATION

SCALE	1:500 @ A3		
DATE	OCTOBER 2015		
JOB NO.	DRAWING NUMBER	REV	
705	01	.	